DISTRIBUTION of [redacted] FOAMITE of the Second Naval Fuel Depot.

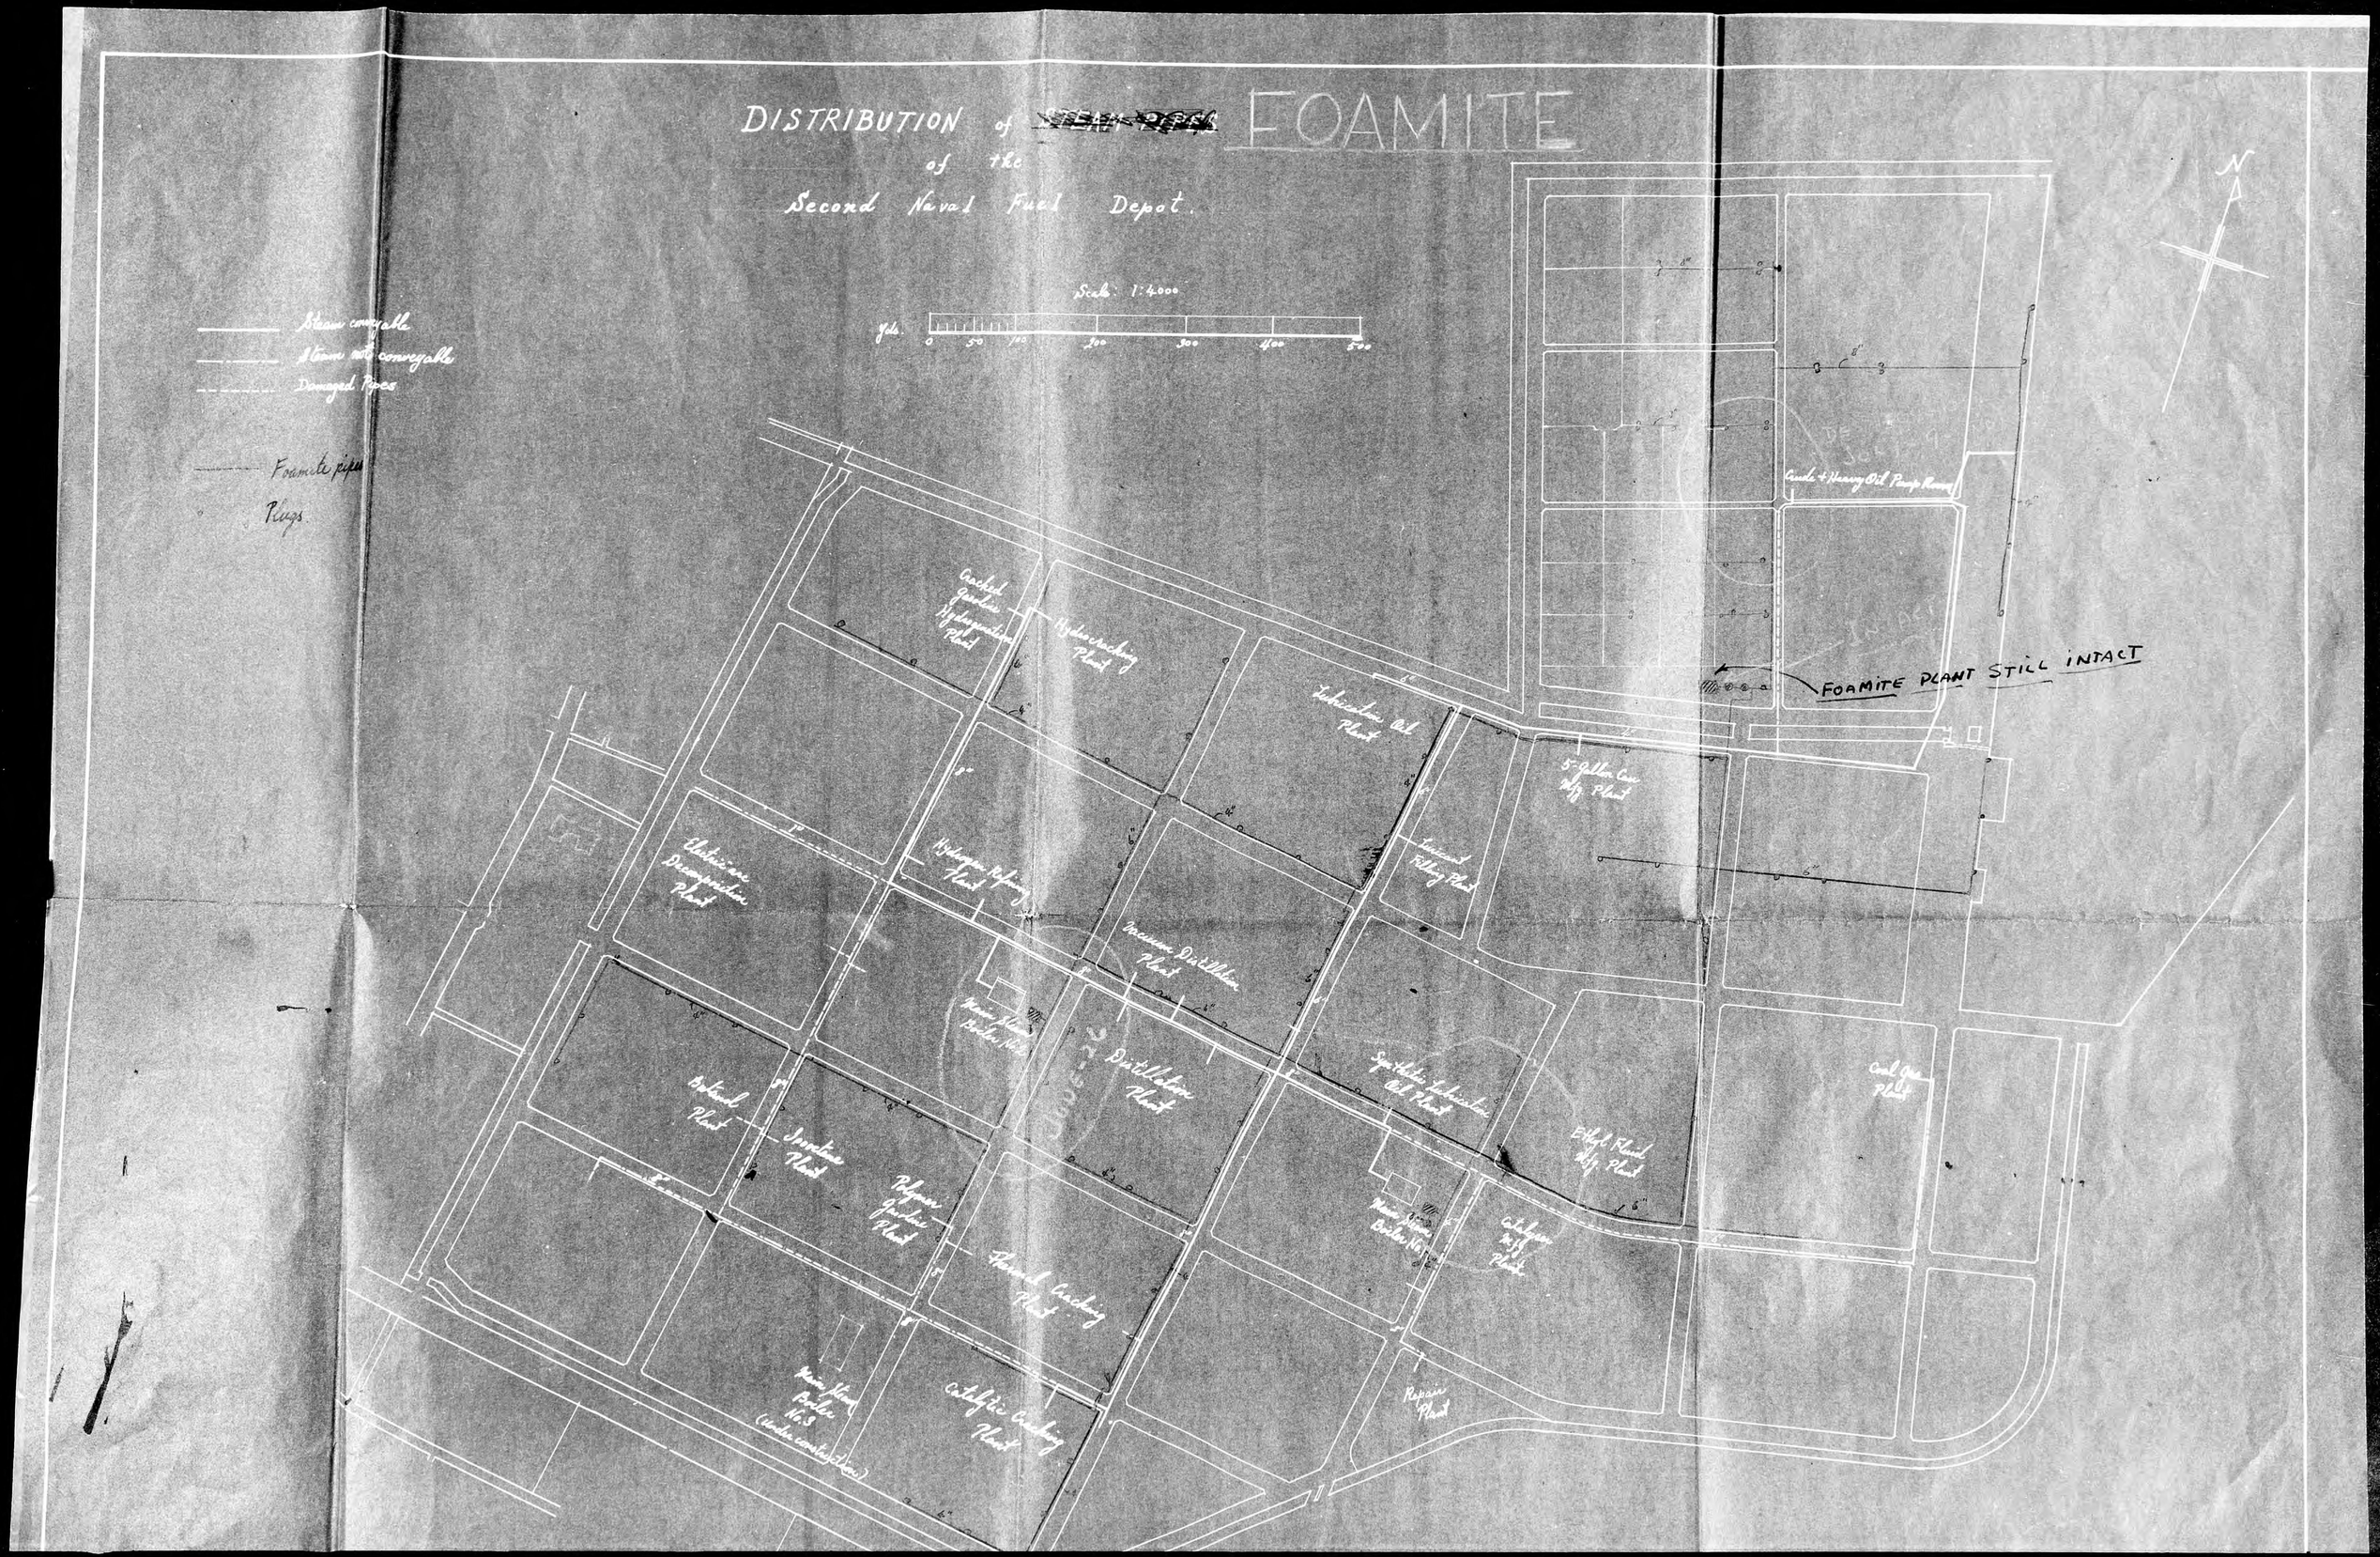

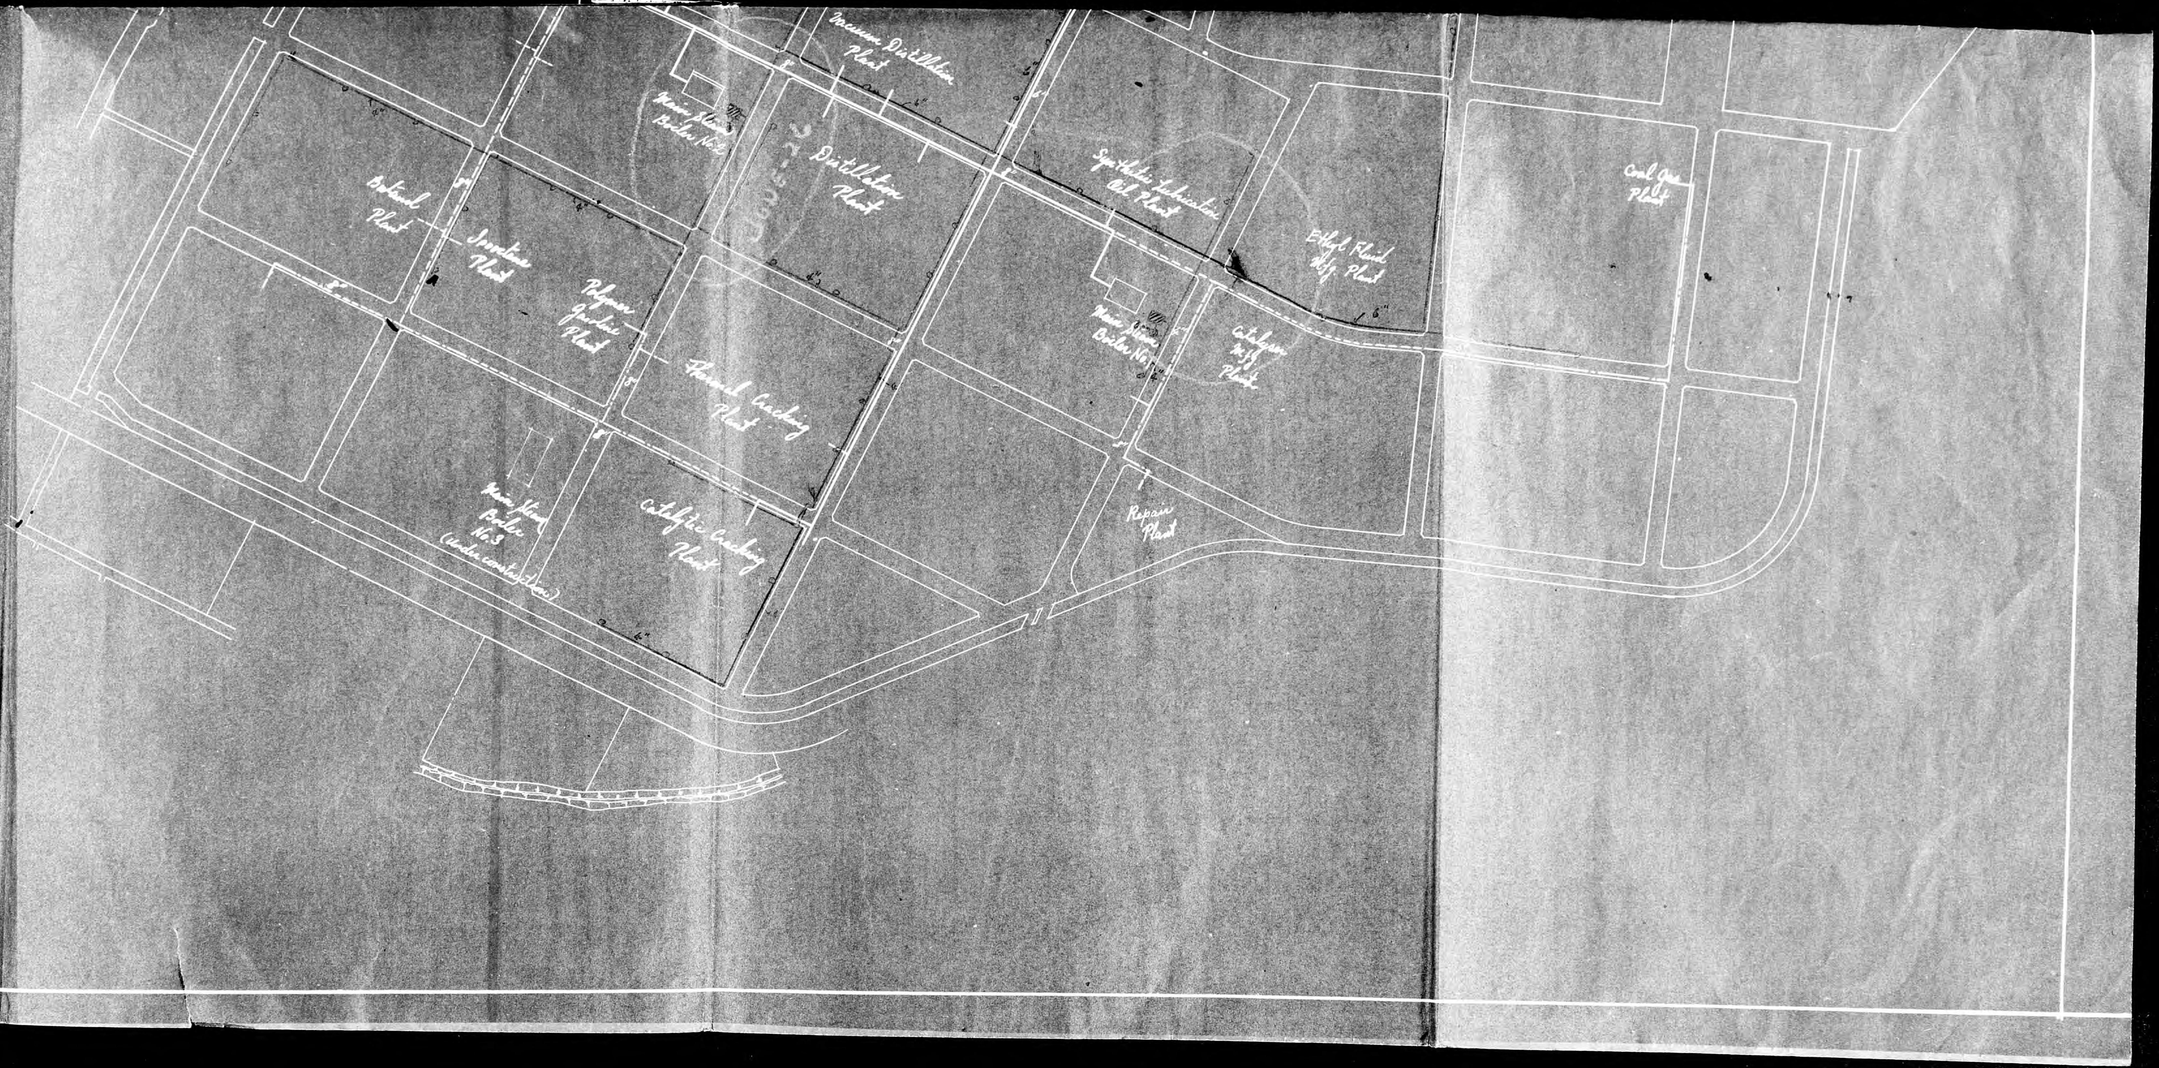
Vacuum Distillation Plant
Main Steam Boiler No. 1
Distillation Plant
Synthetic Lubricating Oil Plant
Ethyl Fluid Mfg. Plant
Coal Gas Plant
Acetylene Plant
Isomerization Plant
Polymerization Plant
Thermal Cracking Plant
Main Steam Boiler No. 2
Main Steam Boiler No. 3 (Under construction)
Catalytic Cracking Plant
Repair Plant

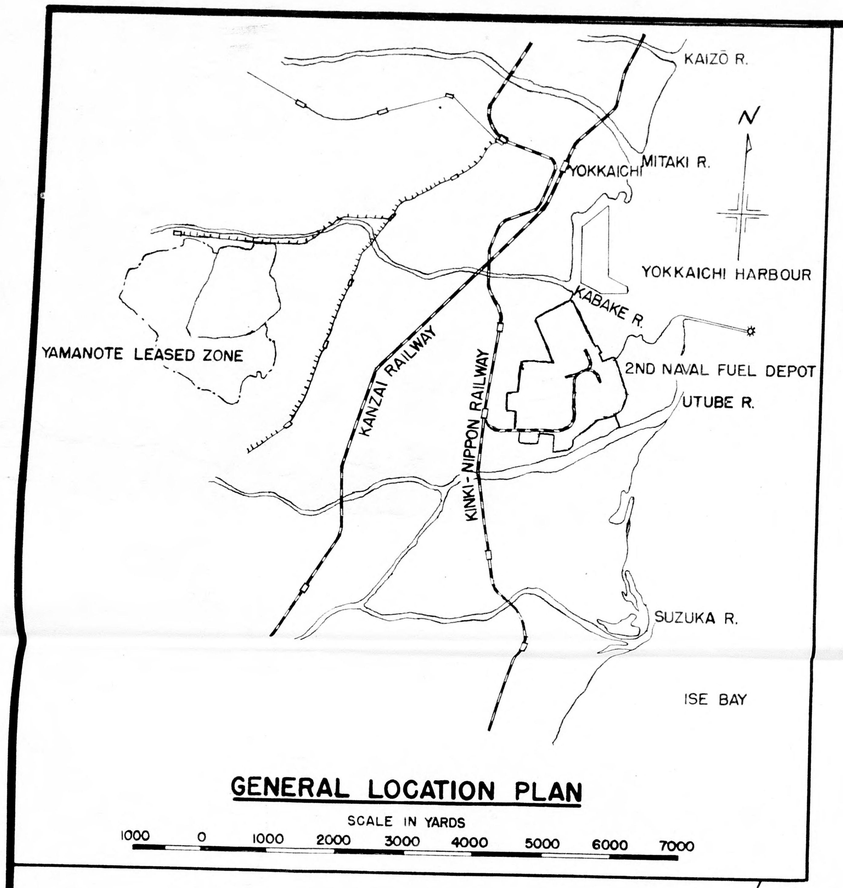

GENERAL LOCATION PLAN

SCALE IN YARDS

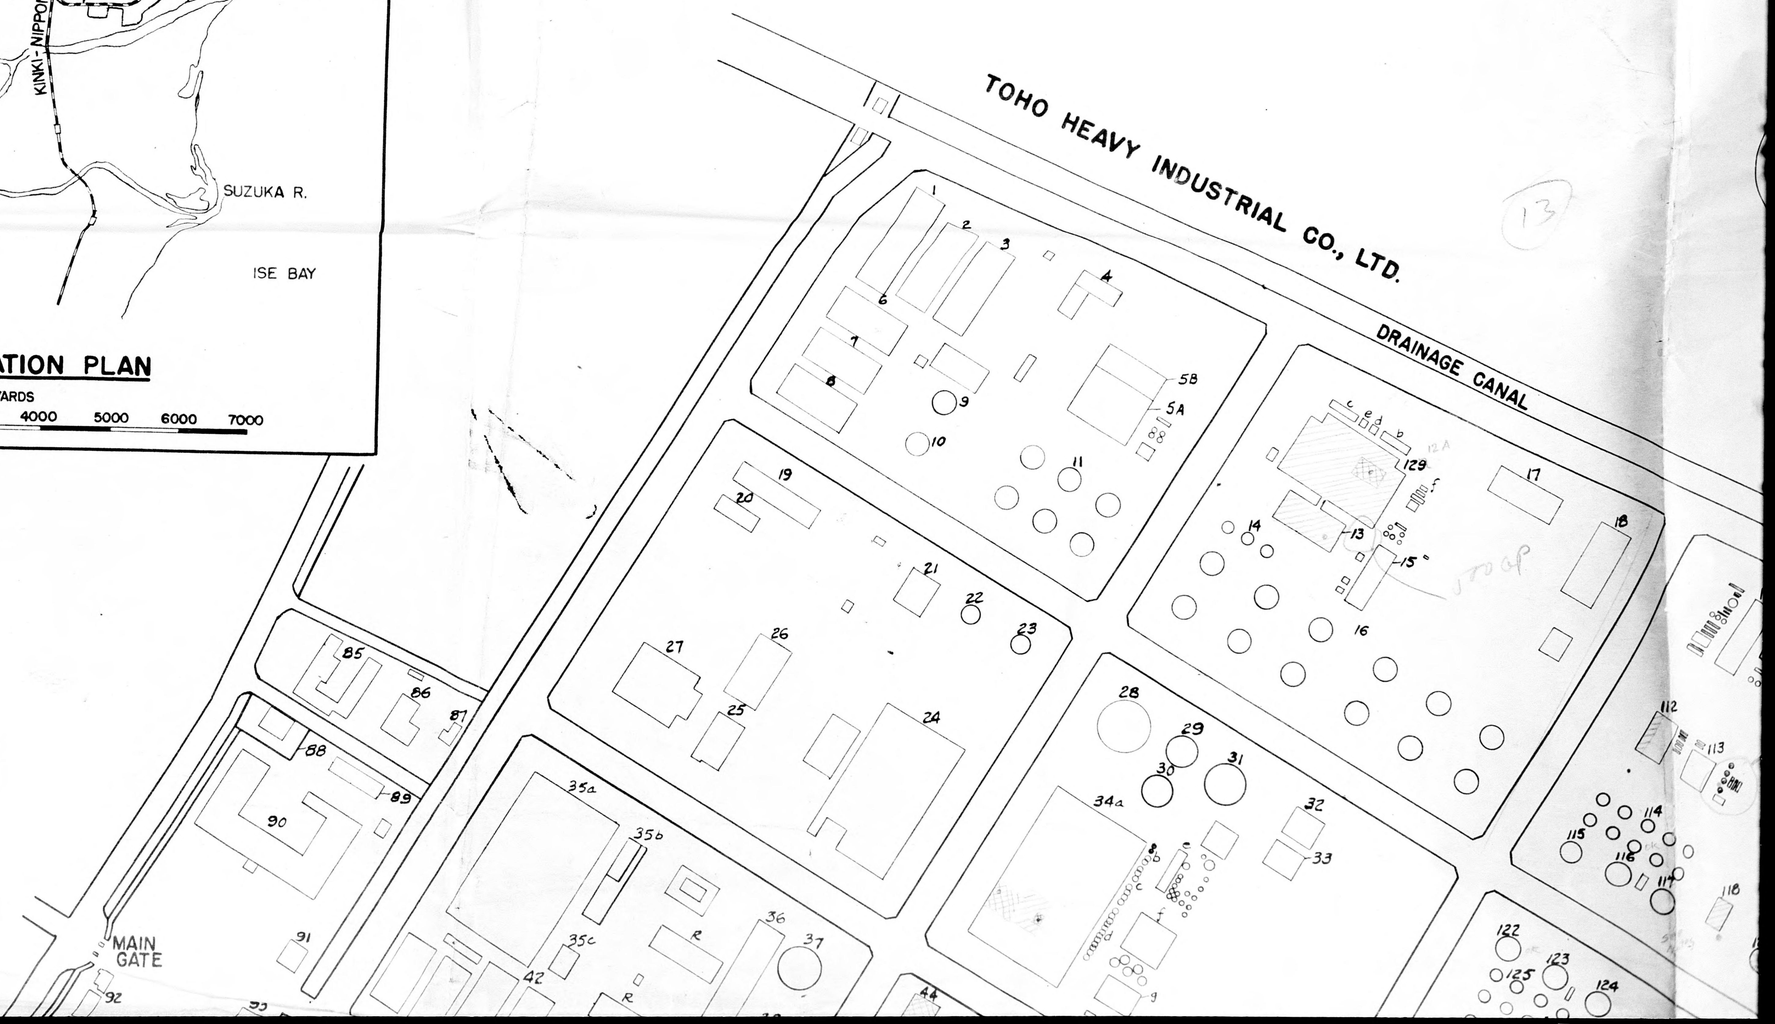

13

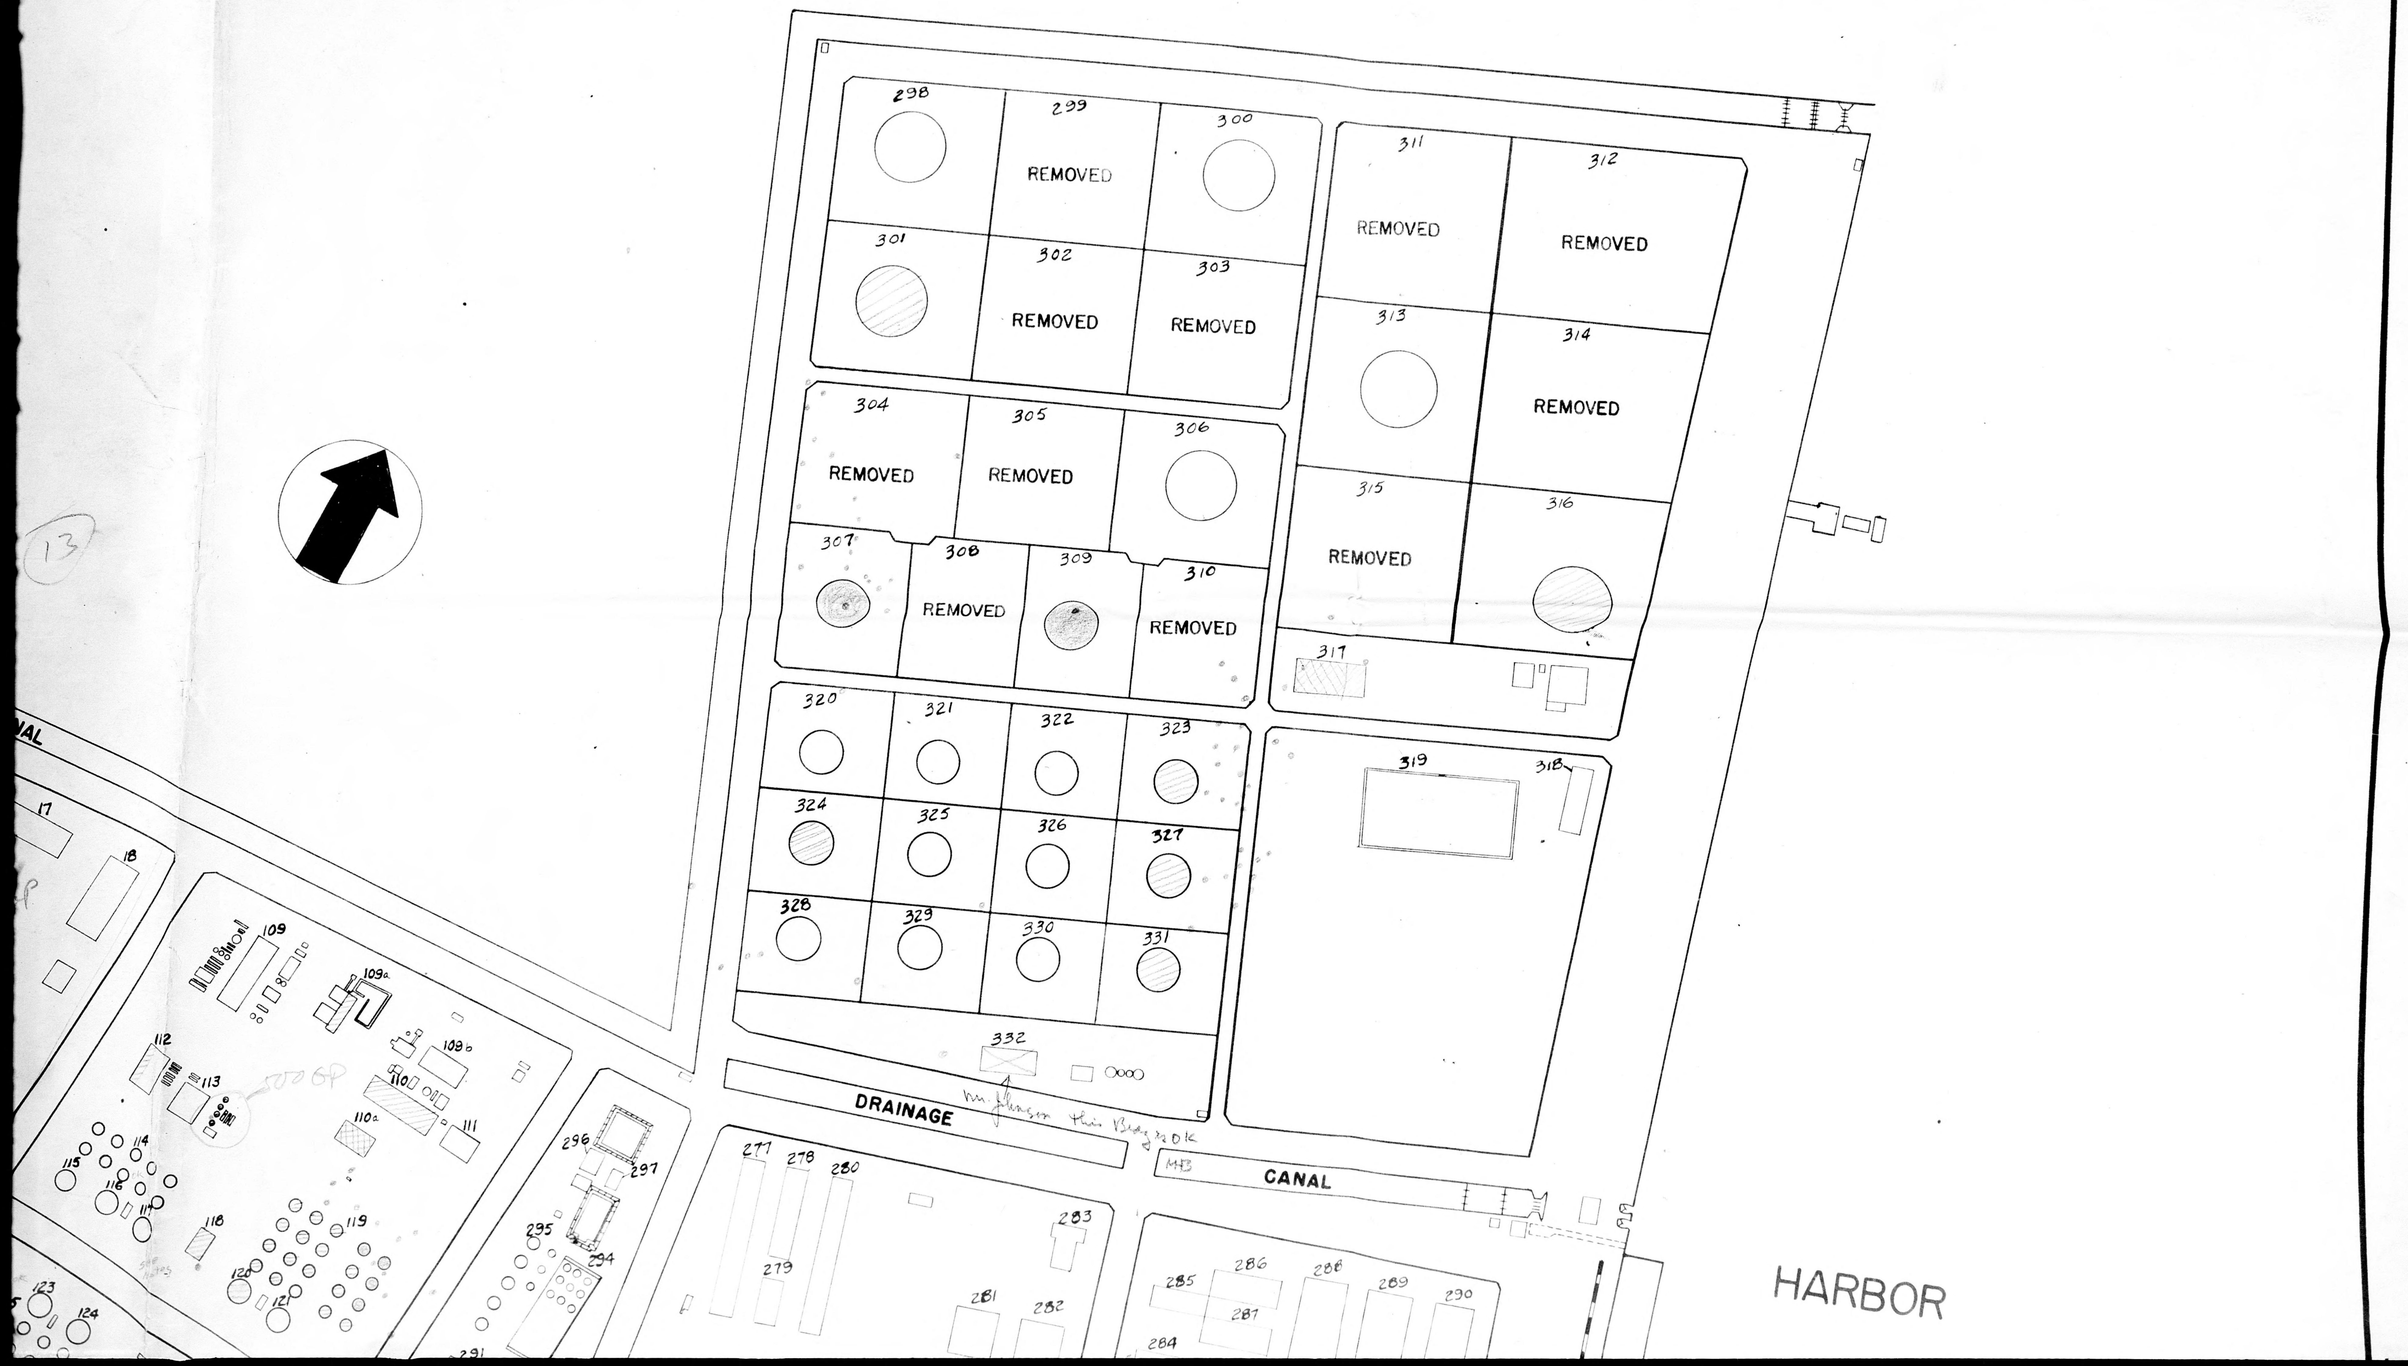
298
299
REMOVED
300
301
302
REMOVED
303
REMOVED
304
REMOVED
305
REMOVED
306
307
308
REMOVED
309
310
REMOVED
311
REMOVED
312
REMOVED
313
314
REMOVED
315
REMOVED
316
317
320
321
322
323
324
325
326
327
328
329
330
331
332
319
318
DRAINAGE
CANAL
HARBOR
17
18
109
109a
109b
110
110a
111
112
113
114
115
116
117
118
119
120
121
123
124
277
278
279
280
281
282
283
284
285
286
287
288
289
290
291
294
295
296
297

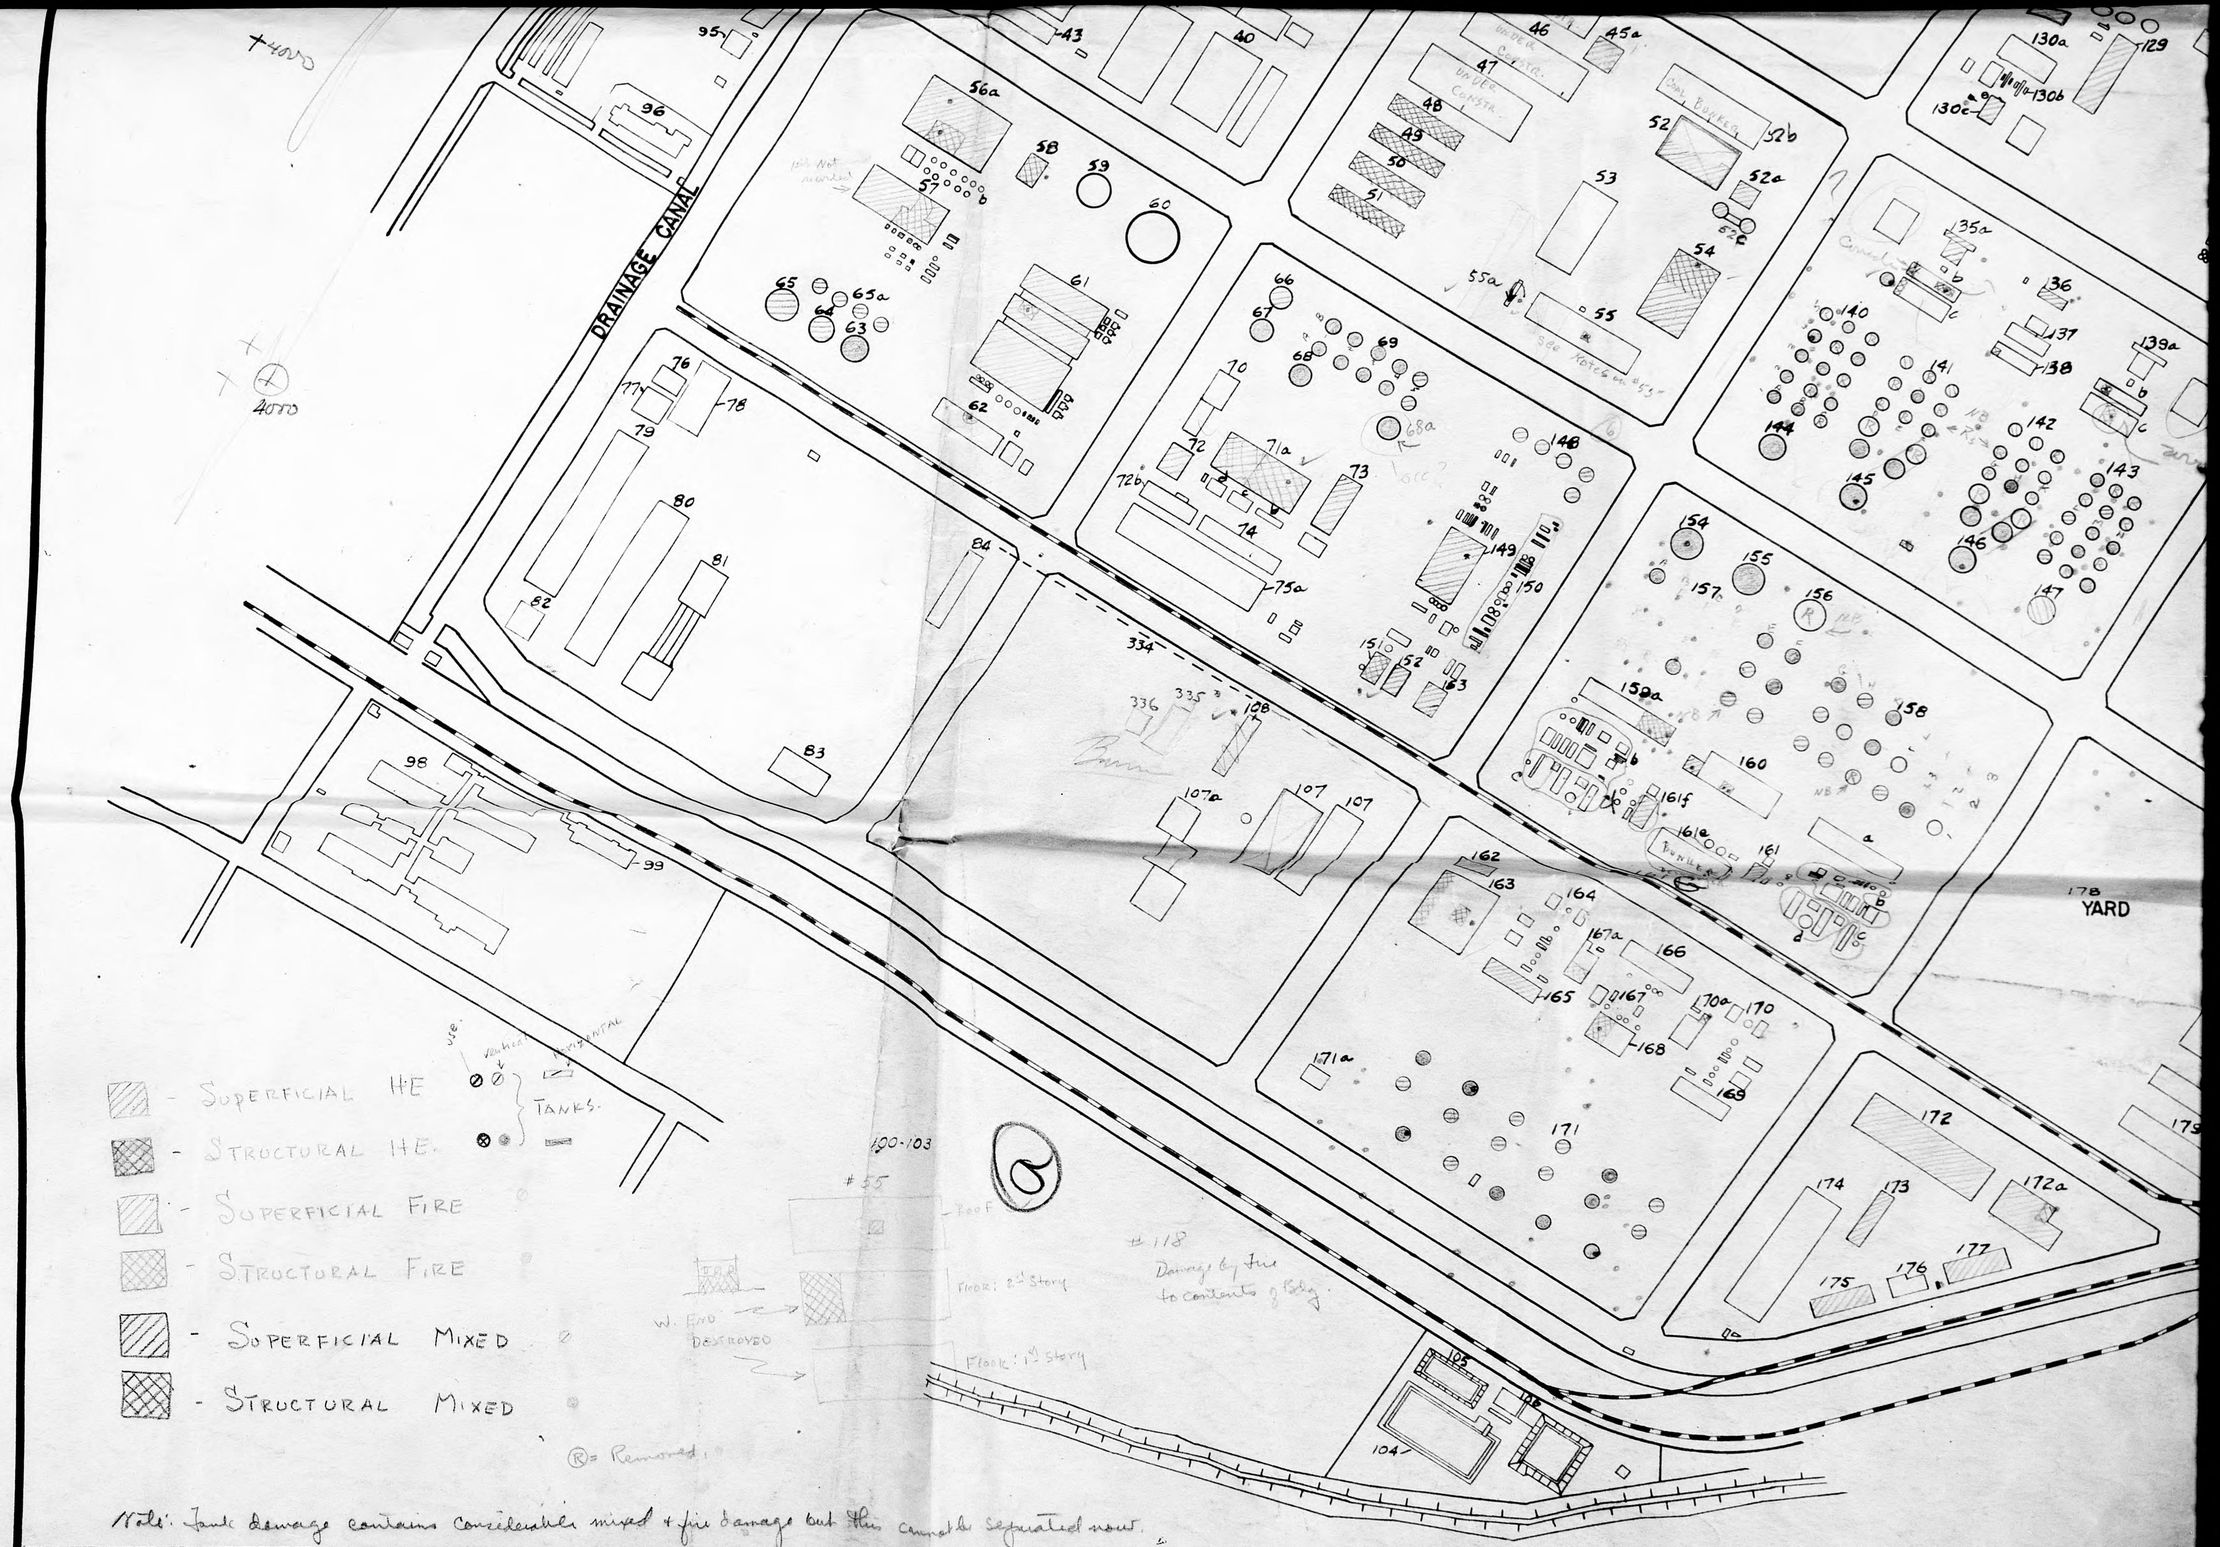
DRAINAGE CANAL
YARD
- SUPERFICIAL HE
- STRUCTURAL HE.
- SUPERFICIAL FIRE
- STRUCTURAL FIRE
- SUPERFICIAL MIXED
- STRUCTURAL MIXED
TANKS.
Note: Tank damage contains considerable mixed + fire damage but this cannot be separated now.

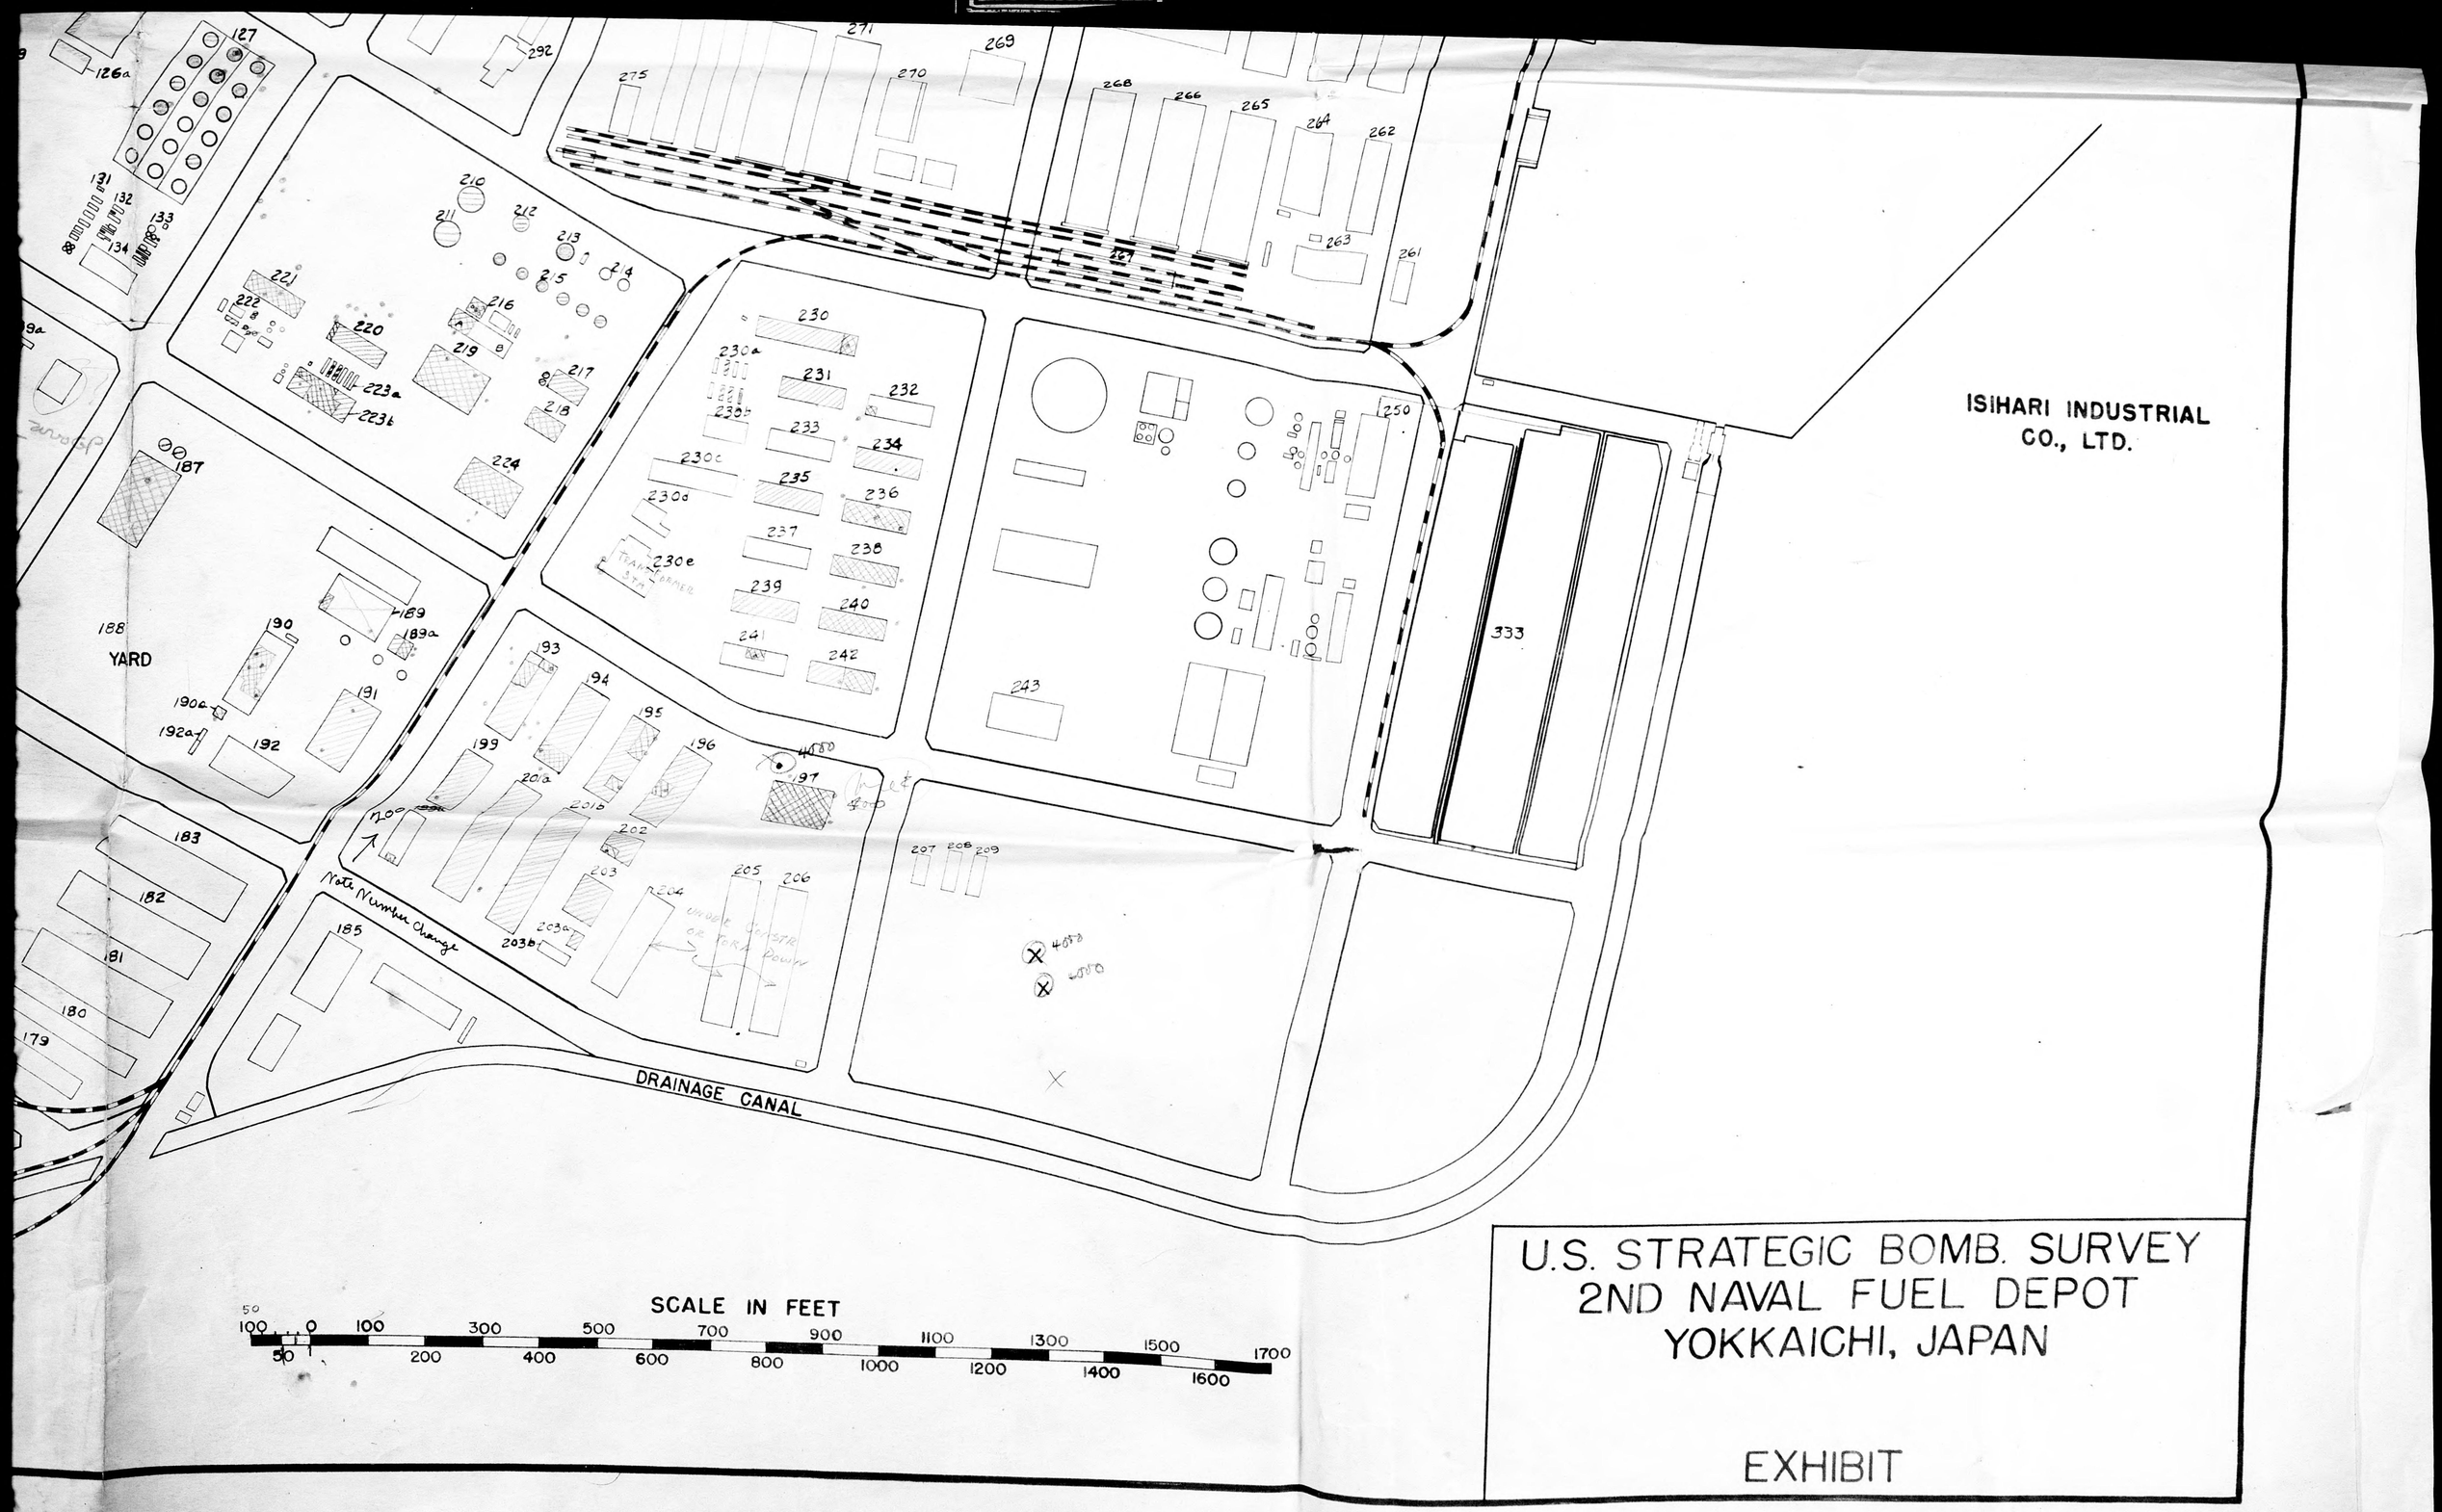
ISIHARI INDUSTRIAL CO., LTD.
YARD
DRAINAGE CANAL
Note Number Change
SCALE IN FEET
50 100 0 100 300 500 700 900 1100 1300 1500 1700
50 200 400 600 800 1000 1200 1400 1600
U.S. STRATEGIC BOMB. SURVEY
2ND NAVAL FUEL DEPOT
YOKKAICHI, JAPAN
EXHIBIT