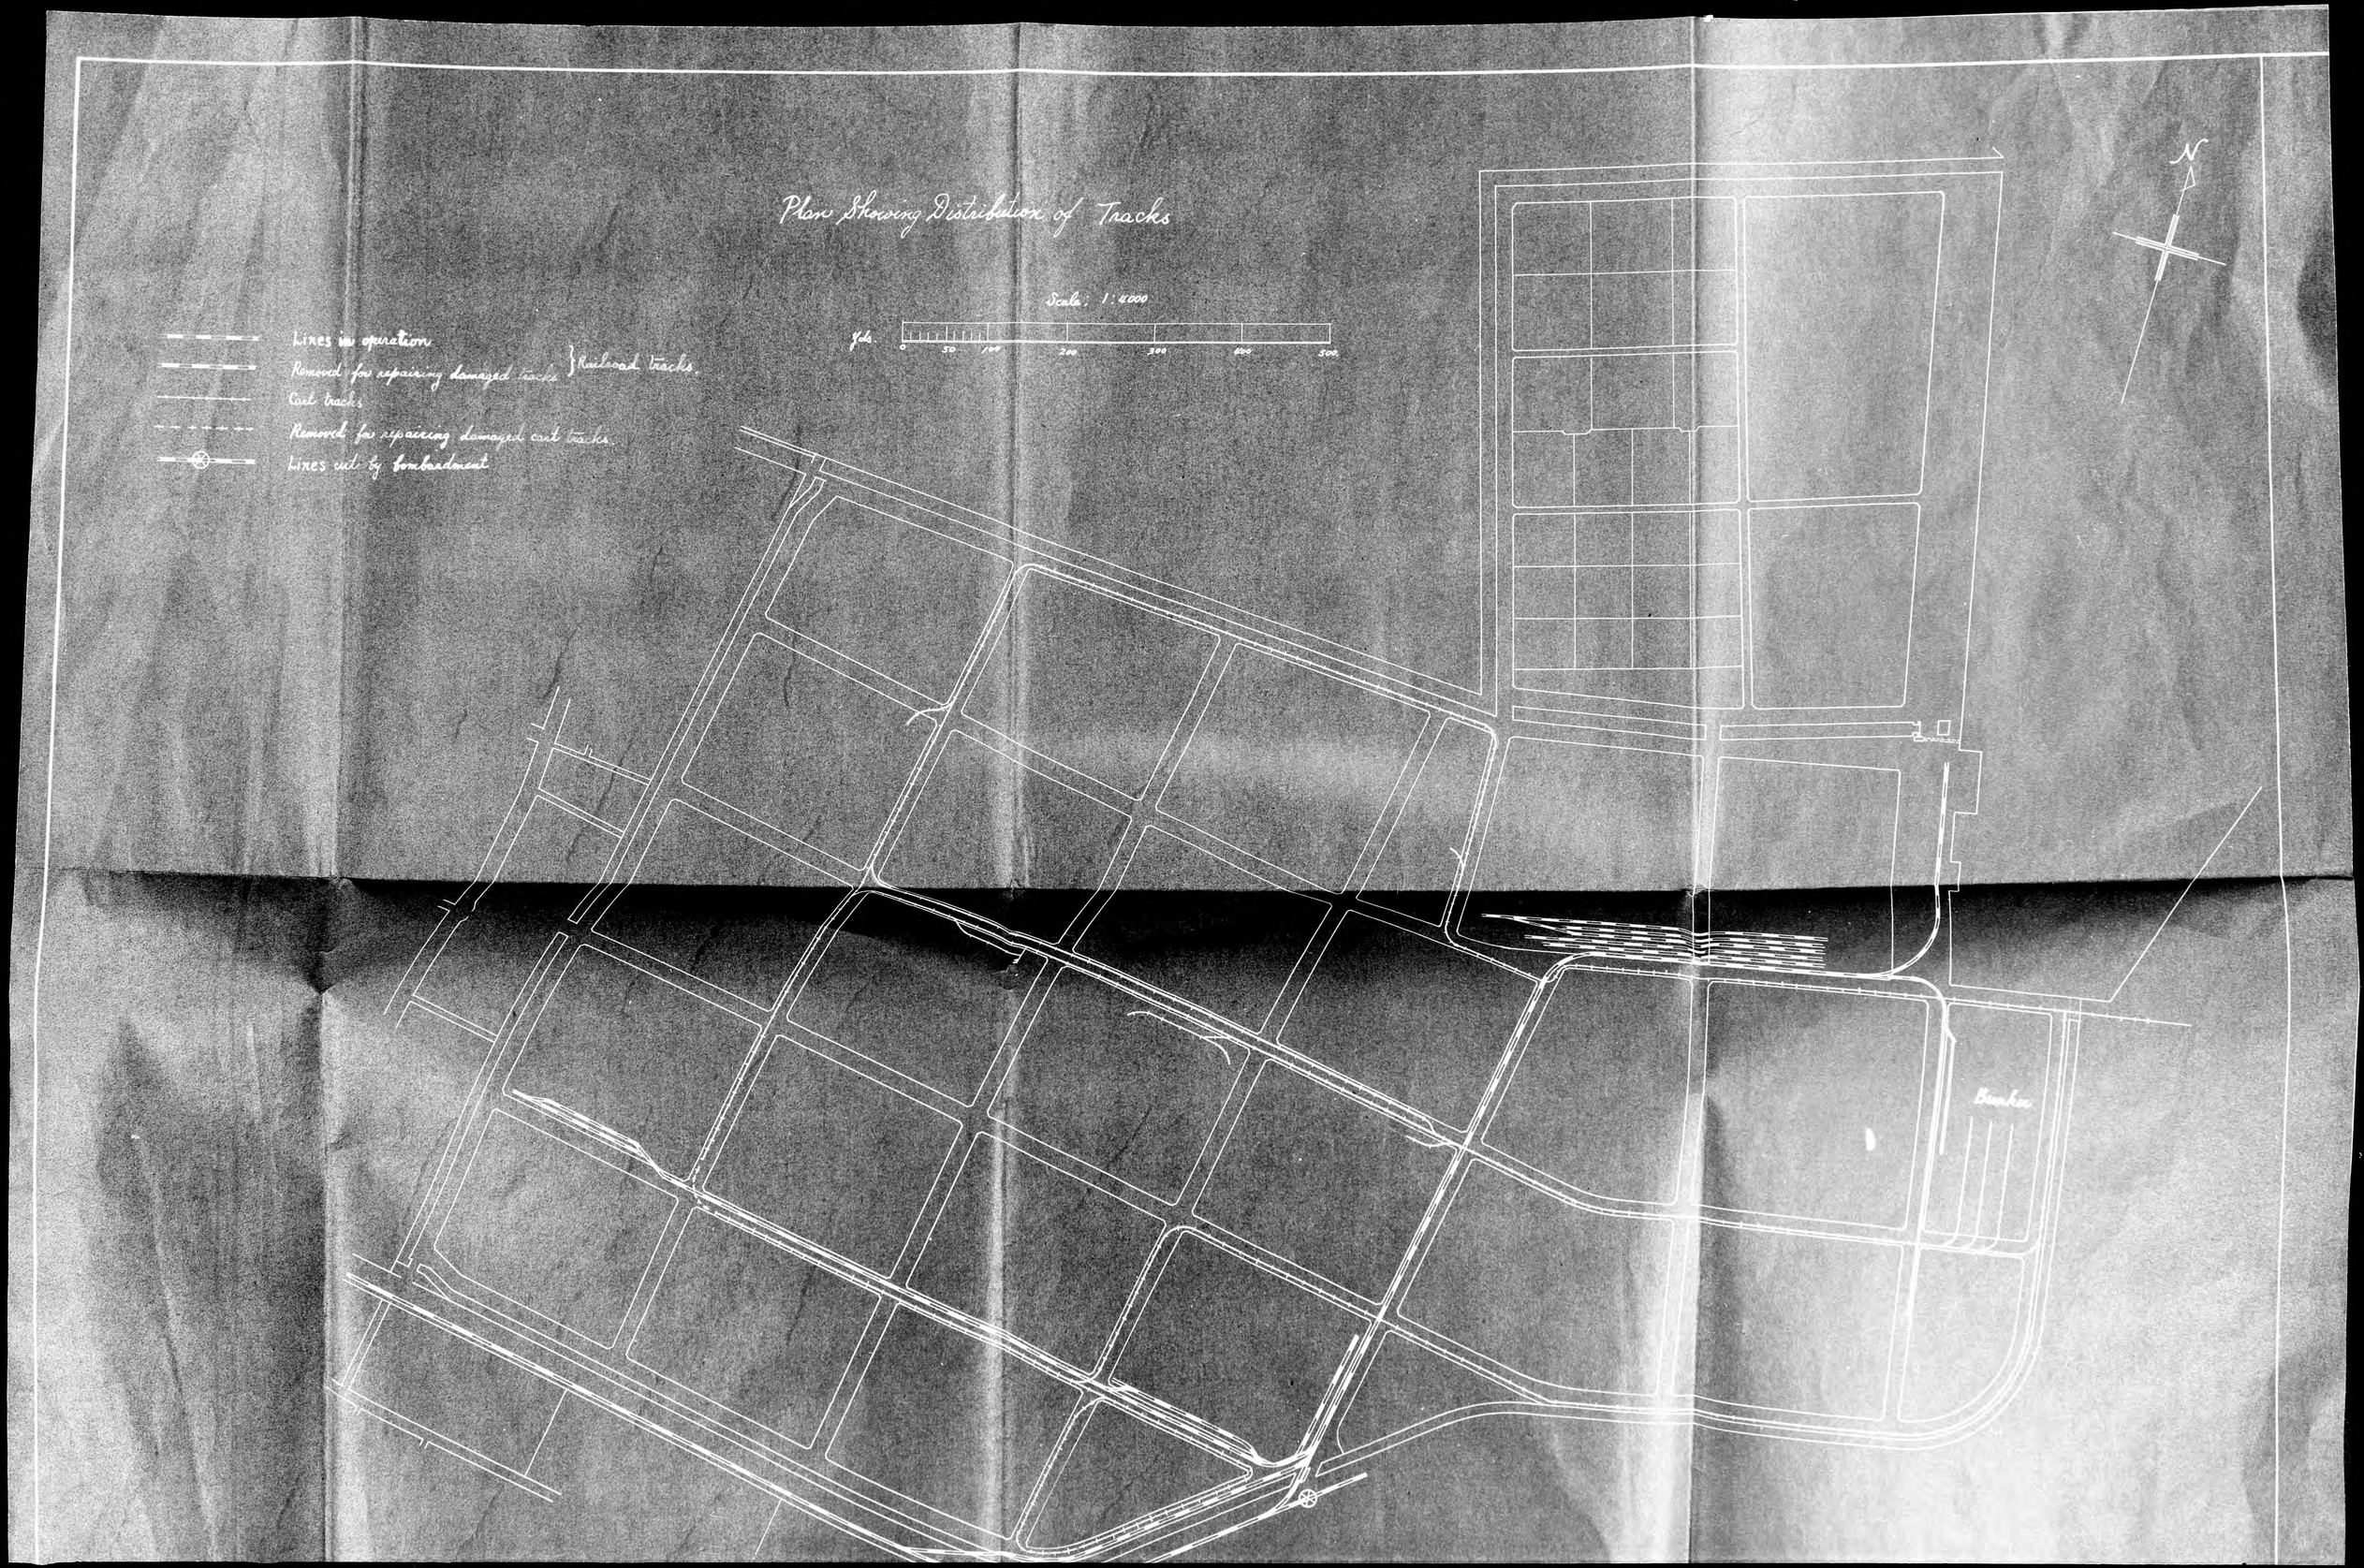
Plan Showing Distribution of Tracks
Lines in operation
Removed for repairing damaged tracks
Railroad tracks.
Cart tracks
Removed for repairing damaged cart tracks.
Lines cut by bombardment
Scale: 1:4000
Yds.
0
50
100
200
300
400
500
N
Bombay

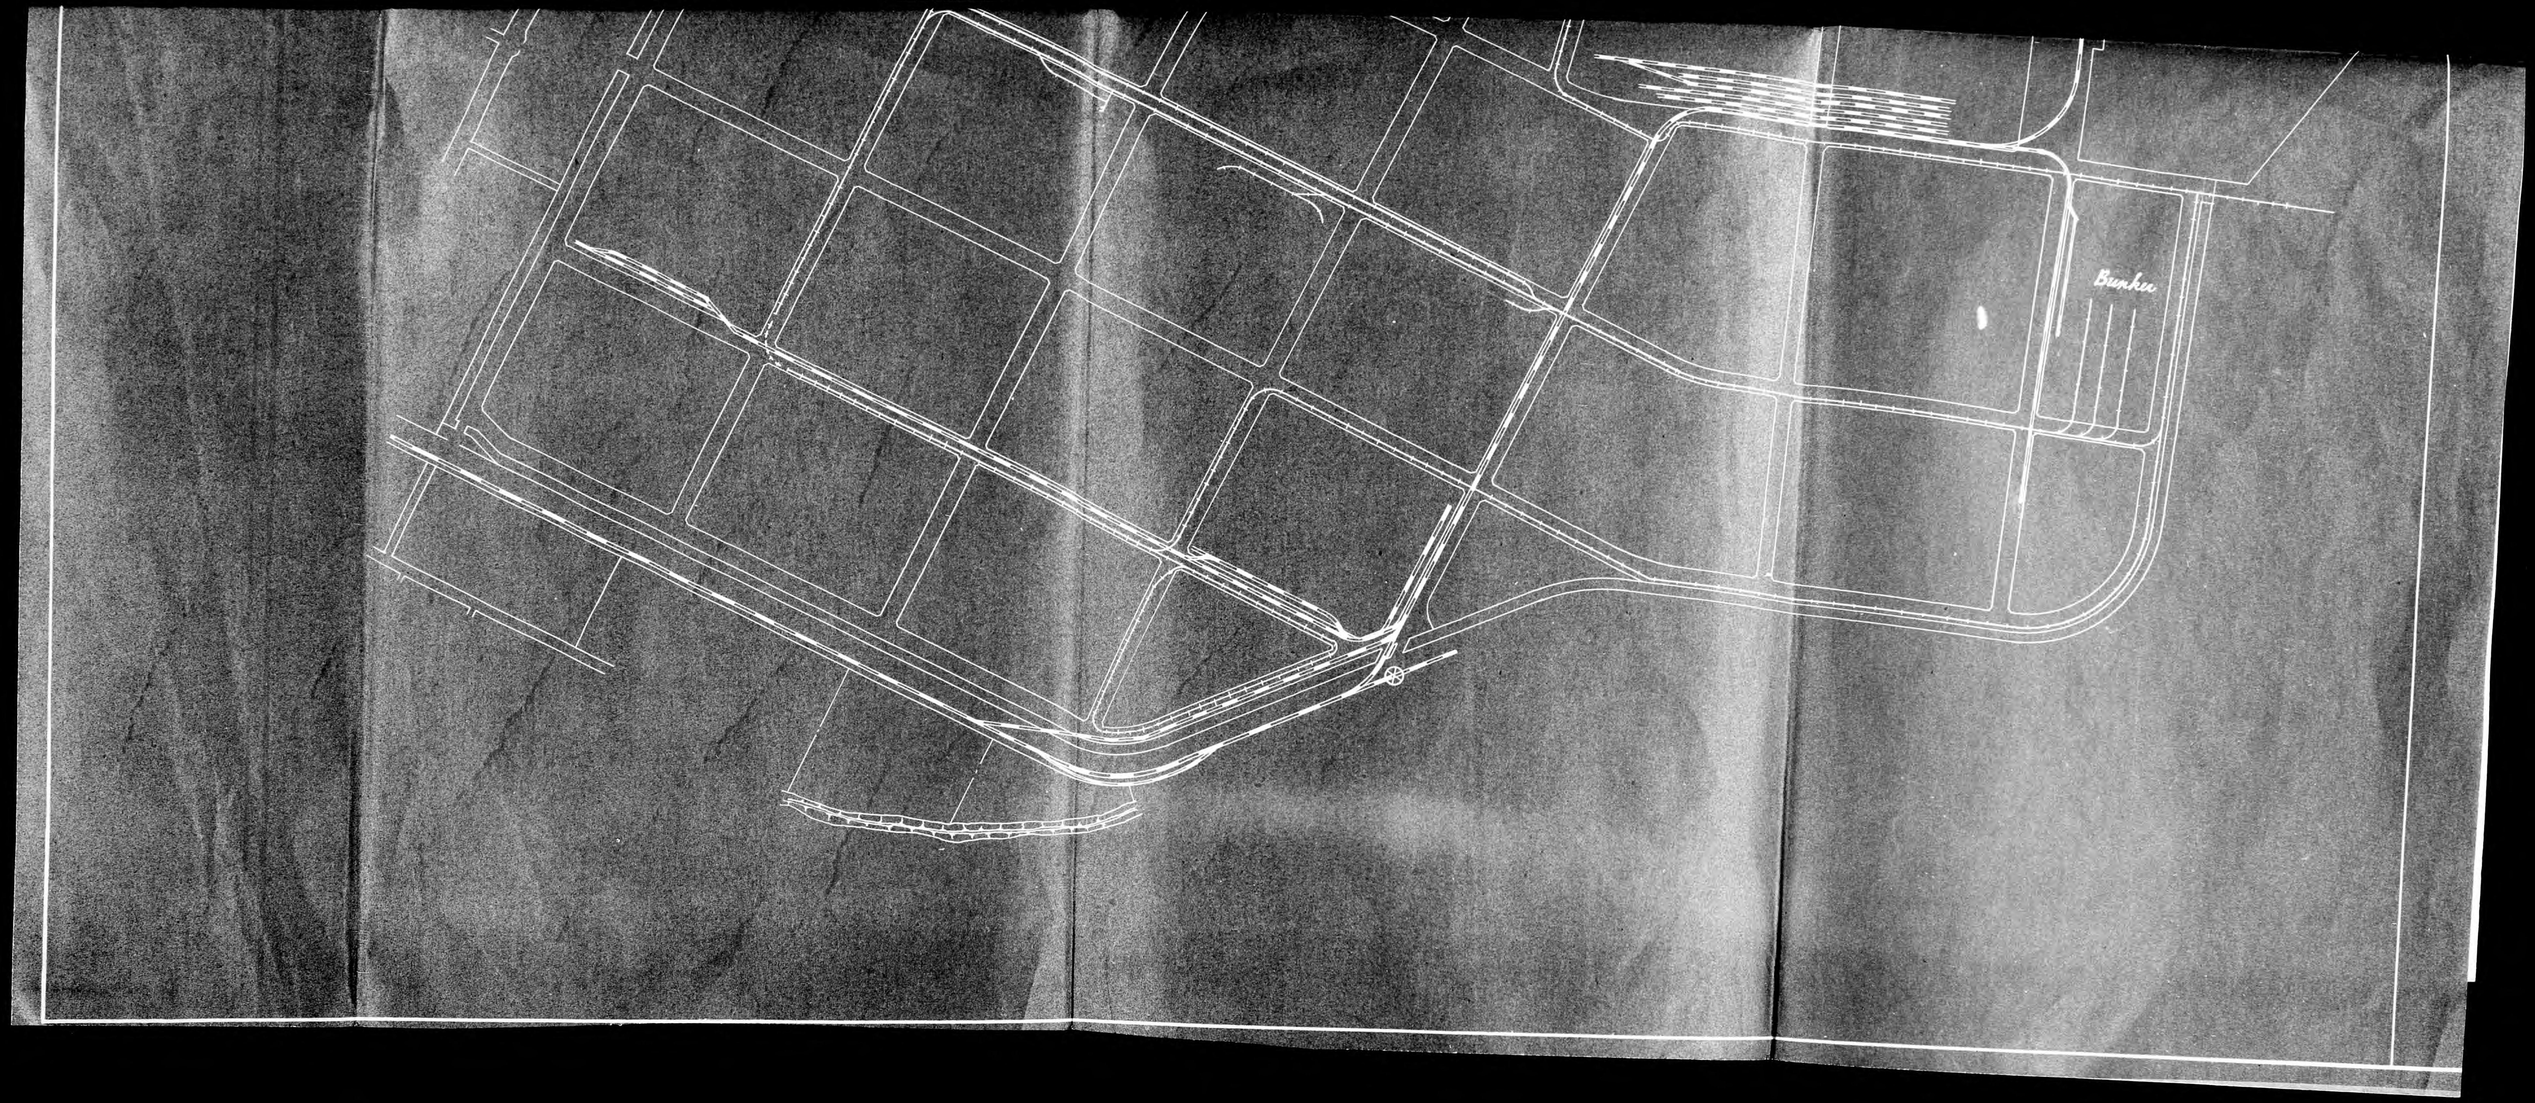
Bunker