B.P.R. REG. NO	STATE	FEDERAL PROJECT NO.	EFFECTIVE DATE	SHEET NO	TOTAL SHEETS
7	CALIF			4	6

DISTRICT R/W AGENT | BUREAU OF PUBLIC ROADS | DATE

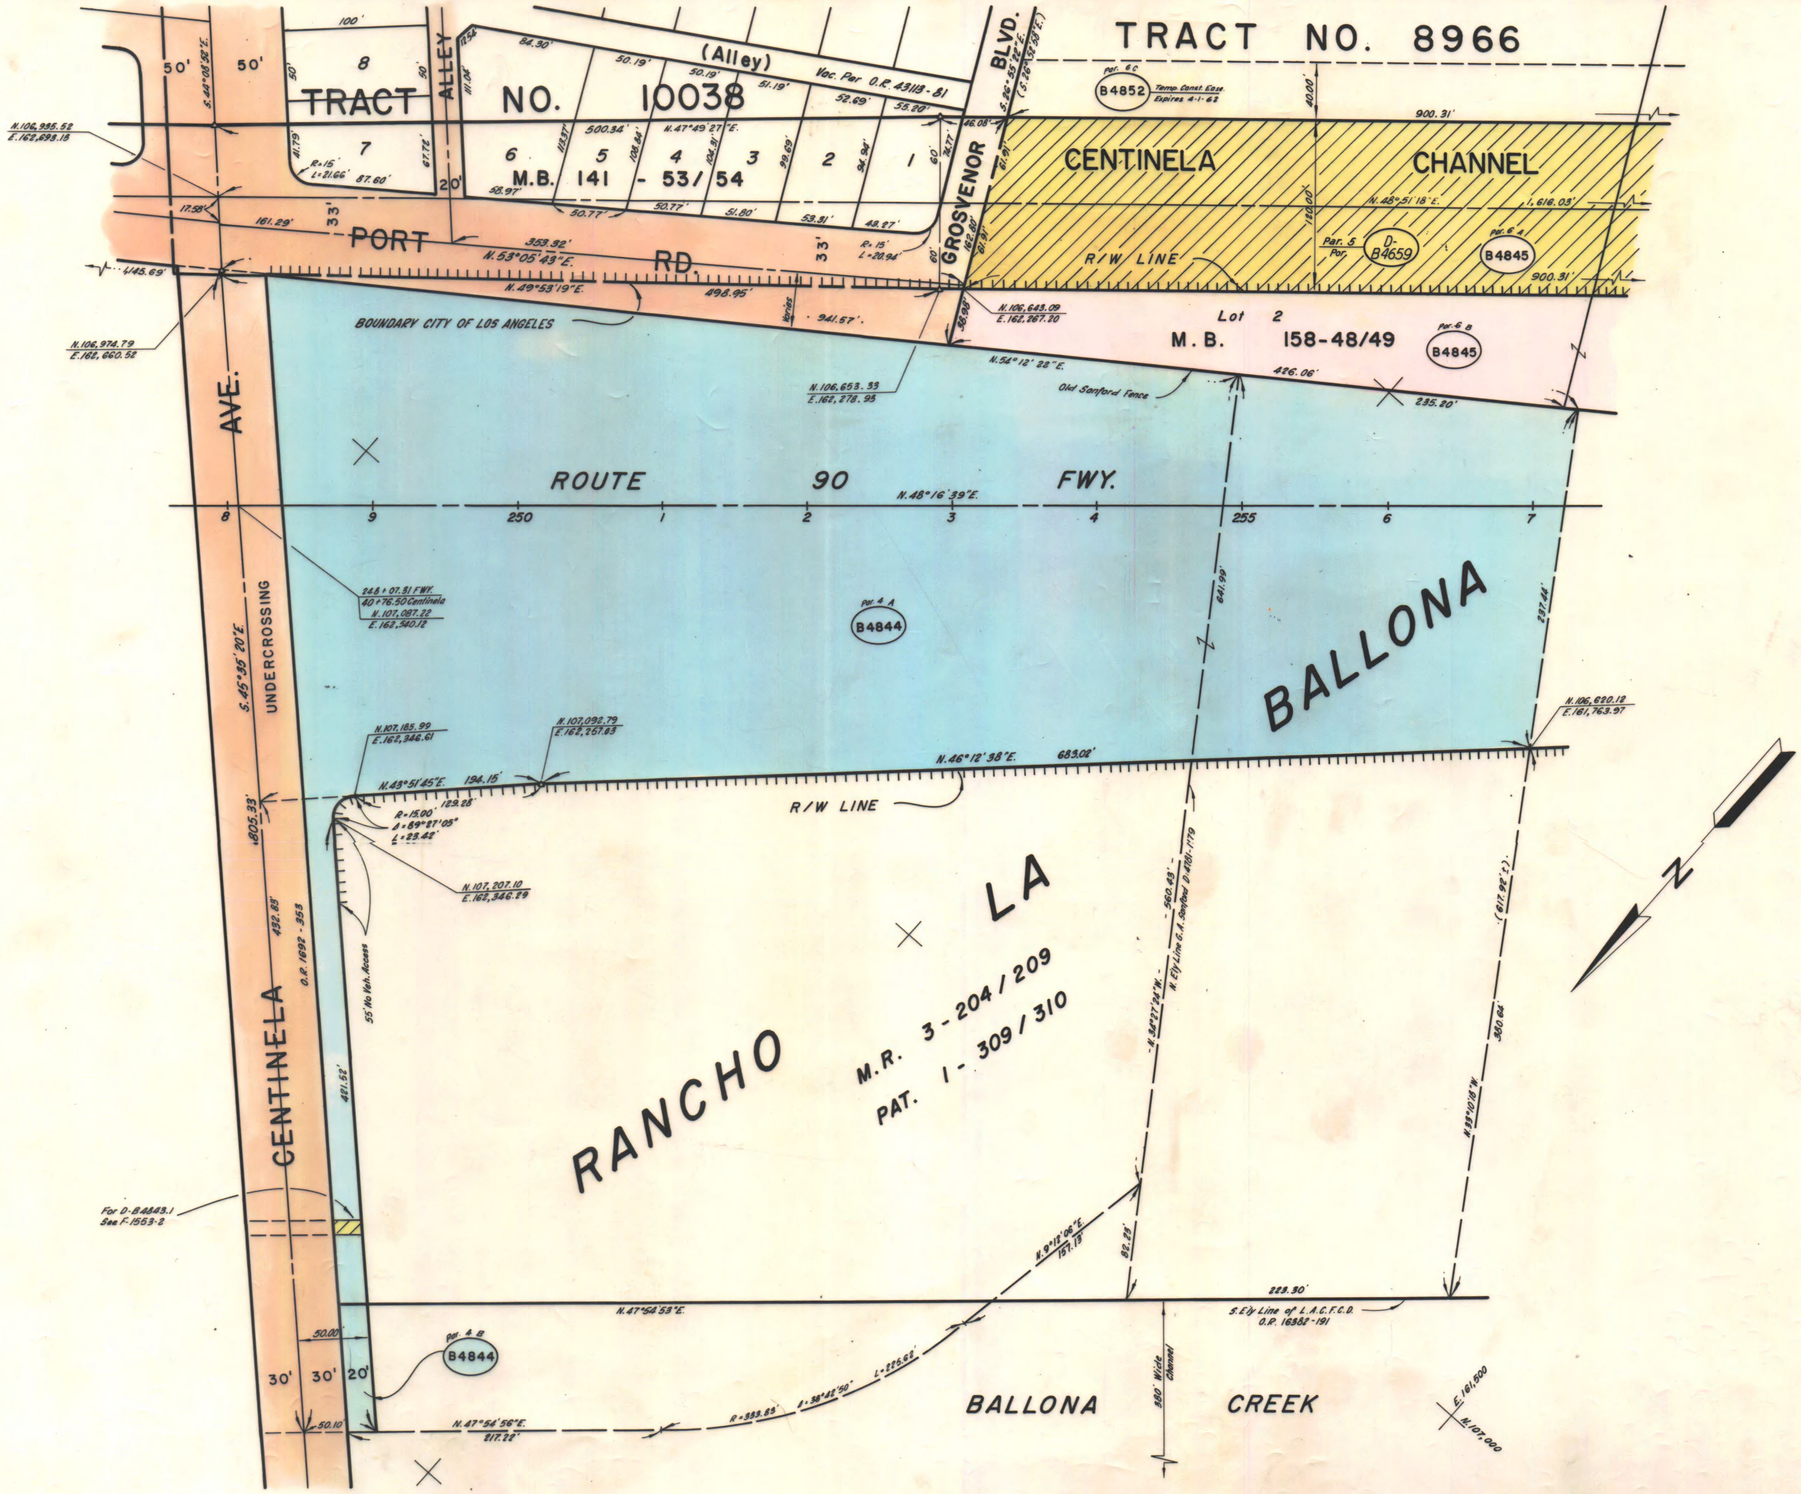

PARCEL NO	GRANTOR OR GRANTEE	AREA * ACQ	EXCESS	TOTAL	INST	RECORDING DATA DATE	O.R.
B4844 Par 4A 4B	MIKAWA				Cond.	1-17-69	D1889-795
B4845 Par 6A 6B	IOKA		Par. 6A E 168,900		Cond.	4-19-68	D1586-532
B4852 Par 6C	"				"	"	"
D-B4659	L.A.C.F.C.D.				D.D.	5-3-72	D5449-255

ISSUE DATE	
V.J.R.	11-15-73

STATE OF CALIFORNIA
TRANSPORTATION AGENCY — DEPARTMENT OF PUBLIC WORKS
DIVISION OF HIGHWAYS

R/W MAP
NO. F 1553-3
07-LA-90-1.7

50 0 50

R.W.P.E. C.L.W. DATE 1-8-71 SR. R.W.F.

LEGEND: ACCESS DENIED ✦ EXCLUDES STREET AREA
* AREA IN SQUARE FEET UNLESS OTHERWISE NOTED
( ) PREVIOUS RECORD DATA

3-30-