DECLASSIFIED E.O. 12065 SECTION 3-402/NNDG NO.

GHQ/SCAP Records (RG 331, National Archives and Records Service)

Description of contents

(1) Box no. 2933

(2) Folder title/number: (31)
Kubota Tekkosho - Mukogawa Plant

(3) Date: Jan. 1947

(4) Subject:

Classification	Type of record
9230, 9621	c, k, r

(5) Item description and comment:
i) Hyogo
ii) Cover Title: Ex-Kakigahara Fort & the Ground for Its Traffic Road

(6) Reproduction: Yes No

(7) Film no. Sheet no.

(Compiled by *National Diet Library*)

DECLASSIFIED E.O. 12065 SECTION 3-402/NNDG NO.

HYOGO MILITARY GOVERNMENT TEAM
COMMERCE & INDUSTRY SECTION
APO 317

ABH/di

P-15

31 December 1946

SUBJECT: Advice of Exemption from Reparations

TO : Kubota Iron Works (Mukogawa Plant)
1356 Shinkai aza, Nishi Amagasaki
Hyogo-ken.

1. You are hereby notified that by the authority of a 3rd Indorsement by General Headquarters, Supreme Command for the Allied Powers, to a letter, this headquarters, dated 11 October 1946, regarding removal of your plant from reparations, your cast iron pipe shops and valve shops are exempt from present reparations directives.

2. Your machine tool shop lying between the main gate and office gate of your plant and containing sixty-five (65) installed machines remains subject to SCAPIN-1133.

PETER W. SCOTT
Lt Col Inf
Commanding

MGP 37

REPARATIONS PLANTS MATERIALS

賠償工場ノ資材

DATE:
日附
18 Jan. 1947

NAME OF PLANT, LABORATORY, OR ARSENAL:
工場, 研究所又ハ兵器廠ノ名稱 Kubota Iron works Mukogawa Plant

LOCATION:
所在地 1356 Shingai, Nishi Amagasaki Hyogo-Ken.

SIGNATURE OF OWNER OR CUSTODIAN:
所有者又ハ管理人ノ署名
K. Tanaka, Custodian

CONTRACTO
契約者
General Contractors Association of Japan
Hyogo Prefecture Branch

** SIGNAT
當該地區日本連絡官ノ署名 Y. Yamasaki

Hiratsukagumi Co. Ltd
T. Hiratsuka

MATERIAL STOCKS (NOT INSTALLED) 在庫資材表 (施設ニ含マレサ

ITEM DESCRIPTION	UNIT	QUANTITY	TOTAL ESTIMATED WEIGHT	NUMBER OF CARLOADS	CONDITION ***	REMARKS

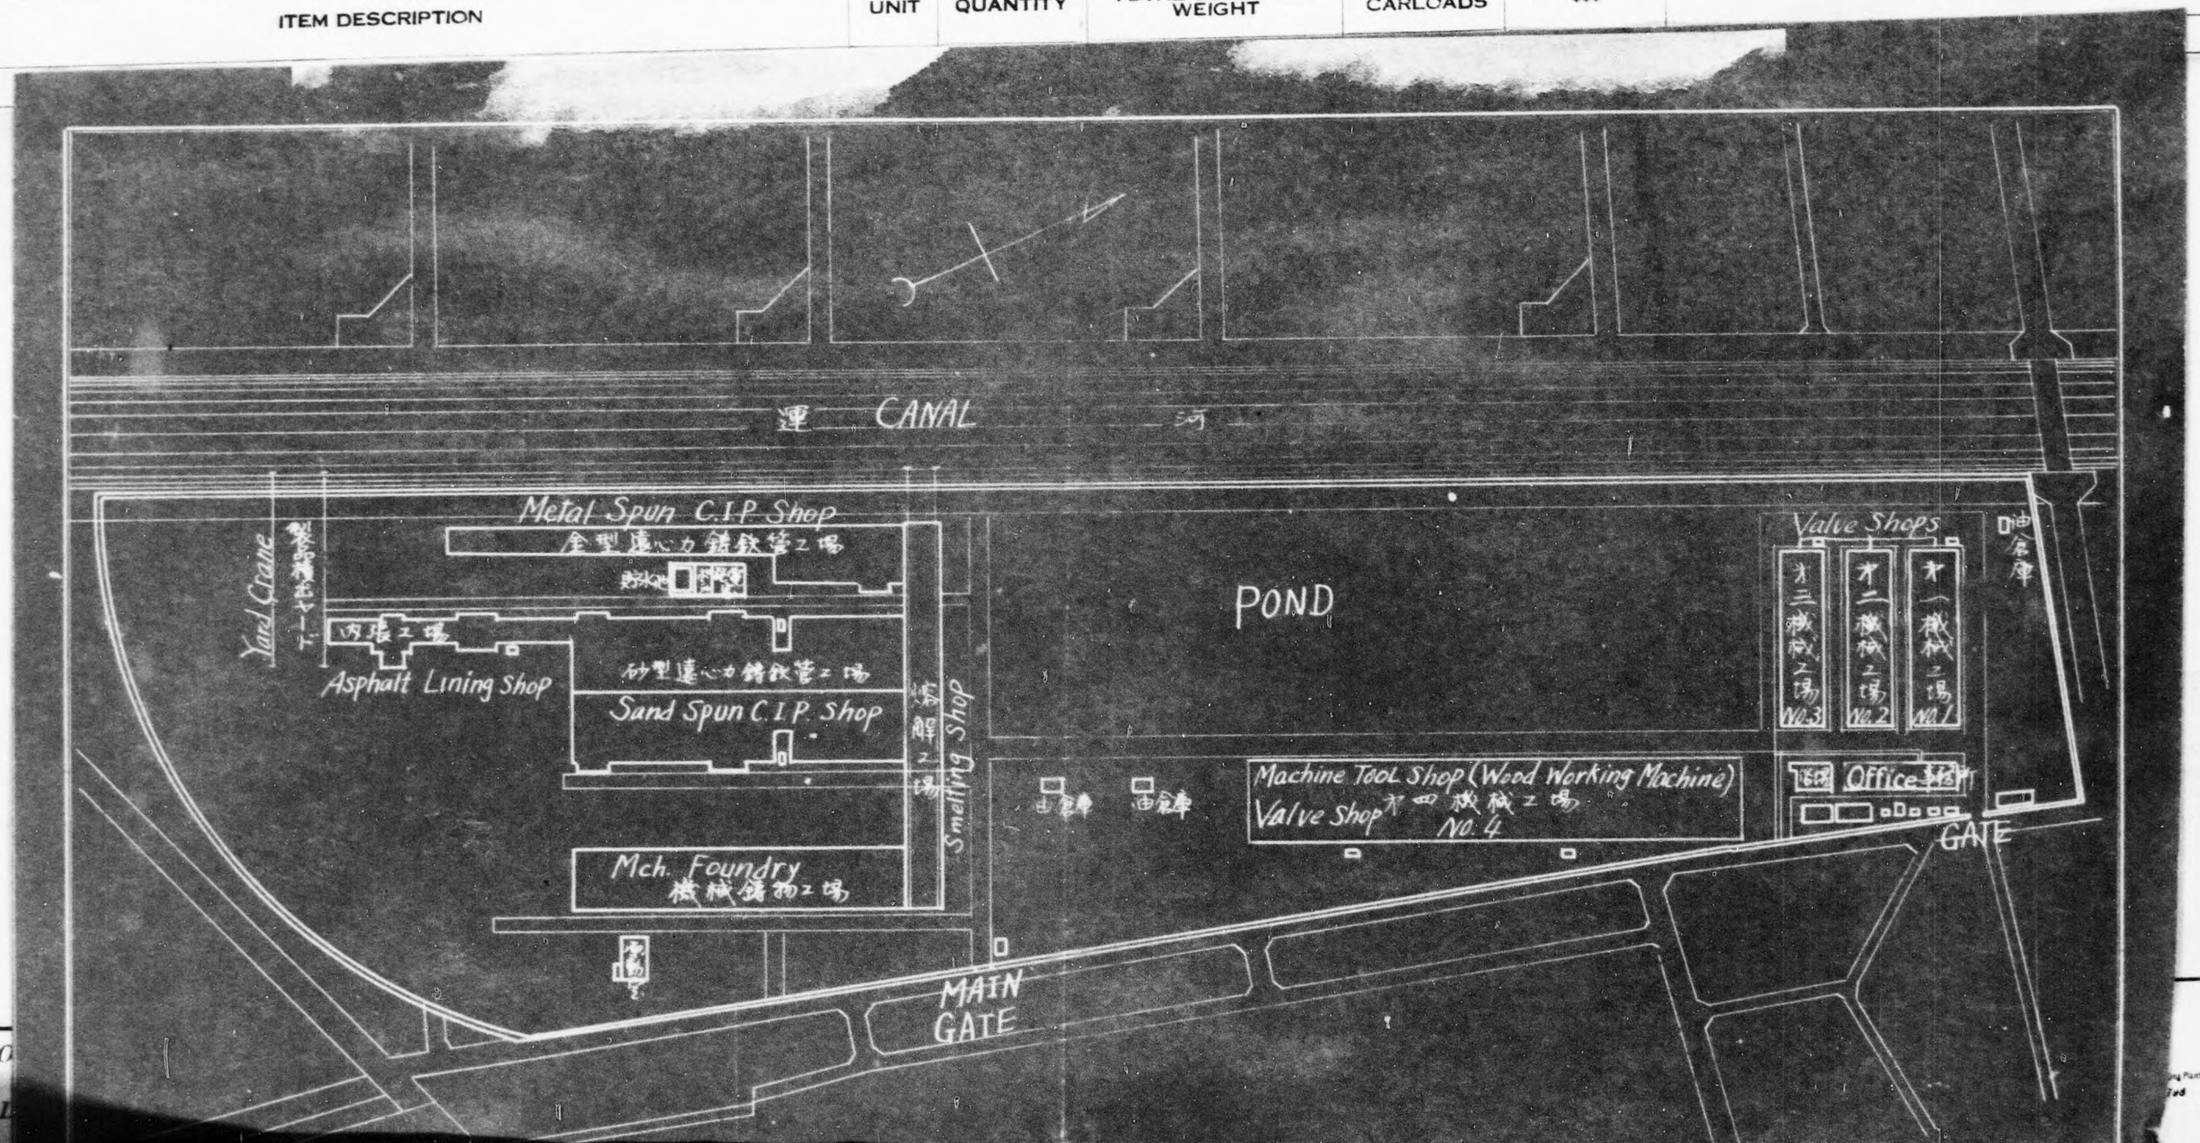

DECLASSIFIED E.O. 12065 SECTION 3-402/NND NO.

K. Tanaka, Custodian

MATERIAL STOCKS (NOT INSTALLED) 在庫資材表（施設ニ含マレサ

T. Hiratsuka

ITEM DESCRIPTION	UNIT	QUANTITY	TOTAL ESTIMATED WEIGHT	NUMBER OF CARLOADS	CONDITION ***	REMARKS

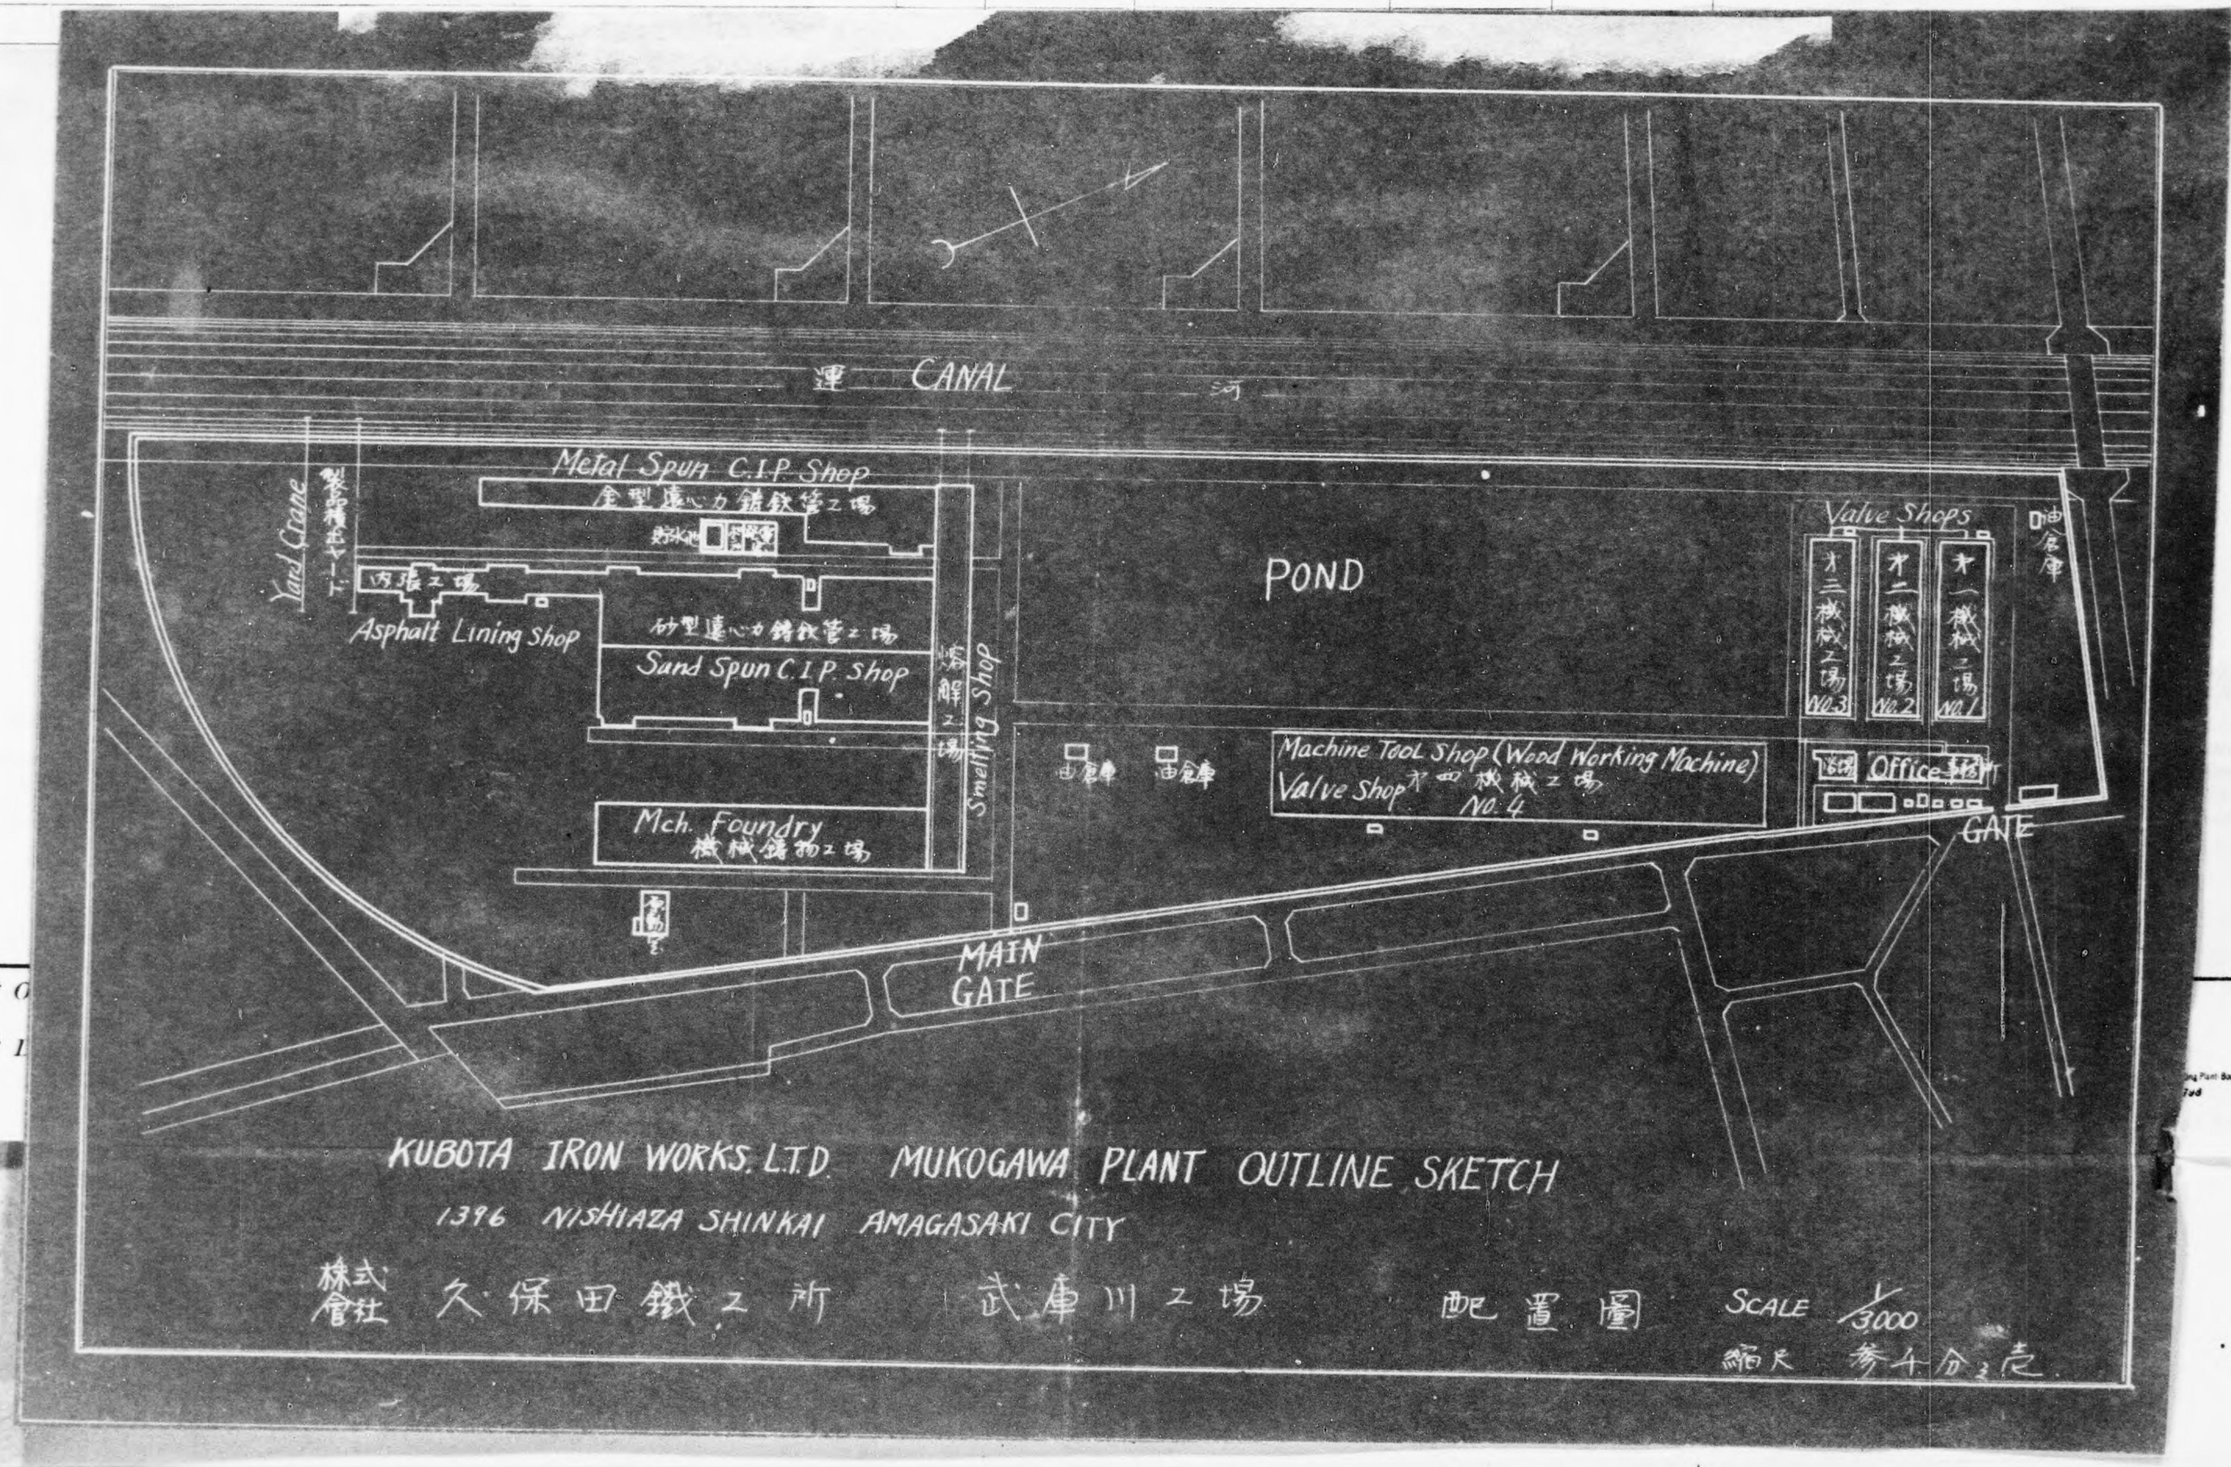

DECLASSIFIED E.O. 12065 SECTION 3-402/NND

* *Owner or custodian to attach statement if he desires.*
所有者又ハ管理人ハ必要ニ應ジ説明書ヲ添附ノコト.

** *Prefectural Japanese Liaison Officer to attach statement if he desires.*
當該地區連絡官ハ必要ニ應ジ説明書ヲ添附ノコト.

*** *Describe as New, Good, or Poor. "Good" will indicate "suitable for general use." "Poor" will indicate "not suitable for reuse."*
狀態欄ニハ新品, 良品, 不良品ト記載ノコト. 良品ハ一般使用ニ適スルモノ. 不良品ハ再使用ニ適サザルモノヲ示ス.

Eighth Army Printing Plant Sourpeda

DECLASSIFIED E.O. 12065 SECTION 3-402/NNDG NO.

DECLASSIFIED E.O. 12065 SECTION 3-402/NNDG NO. 1

INSTALLED MATERIALS AND SUPPLIES 施設濟ノ資材

ITEM DESCRIPTION 品目名稱	UNIT 單位	QUANTITY 數量	TOTAL ESTIMATED WEIGHT 見積總重量	NUMBER OF CARLOADS 積込貨車數	REMARKS 摘要
Reparation Machines are installed in this building. The building is ~~[illegible]~~ necessary for the protection of the machines. — So that there is no materials having use for reconstruction.					

地方府縣米軍軍政府係官專用欄 FOR USE BY PREFECTURAL MILITARY GOVERNMENT TEAM ONLY. STRIKE OUT WORDS NOT APPLICABLE AND FILL IN BLANK SPACES.

IS (NOT) AN ENEMY SURRENDERED FACILITY
IS ([redacted]) A REPARATION FACILITY.
IS ([redacted]) PRODUCING FOR OCCUPATION FORCES.
IF SO, GIVE PROCUREMENT DEMAND NUMBERS OR DATA REGARDING ORDERS FOR DEPENDENT HOUSING:

JPNZ-122
JPNZ-199
JPNZ-198
JPNZ-45-8196
LO-19

also eleven other orders received thru Japan Valve Control association.

HAS (NOT) BEEN TURNED BACK TO HOME MINISTRY
IS ([redacted]) OPERATING.
ANY OBJECTION TO REMOVAL OF ABOVE ITEMS: yes, see statement of plant operator.

CORRESPONDENCE OR ACTION IS (NOT) PENDING TO REMOVE PLANT FROM REPARATIONS LIST.
CORRESPONDENCE OR ACTION IS (NOT) PENDING FOR ([redacted]) (CLOSING) THE PLANT.
STATEMENT AS TO WHETHER MACHINERY OR EQUIPMENT IN PLANT WILL BE JEOPARDIZED BY REMOVAL OF ABOVE ITEM:
yes, see statement of General Contractors above.

PLANT NO.: 13-84 SERIAL NO. OF FORM: H79 C 42 DATE: 31 Jan. 1947 MIL GOVT OFFICER: Albert B. Holt, Civ PREFECTURE: Hyogo

DECLASSIFIED E.O. 12065 SECTION 3-402/NNDG NO. [illegible]

HYOGO MILITARY GOVERNMENT TEAM
COMMERCE & INDUSTRY SECTION
APO 317

ABR/dl

P-15

31 December 1946

SUBJECT: Advice of Exemption from Reparations

TO : Kubota Iron Works (Nukogawa Plant)
1356 Shinkai aza, Nishi Amagasaki
Hyogo-ken.

1. You are hereby notified that by the authority of a 3rd Indorsement by General Headquarters, Supreme Command for the Allied Powers, to a letter, this headquarters, dated 11 October 1946, regarding removal of your plant from reparations, your cast iron pipe shops and valve shops are exempt from present reparations directives.

2. Your machine tool shop lying between the main gate and office gate of your plant and containing sixty-five (65) installed machines remains subject to SCAPIN-1133.

PETER W. SCOTT
Lt Col Inf
Commanding

DECLASSIFIED E.O. 12065 SECTION 3-402/NNDS NO. ____

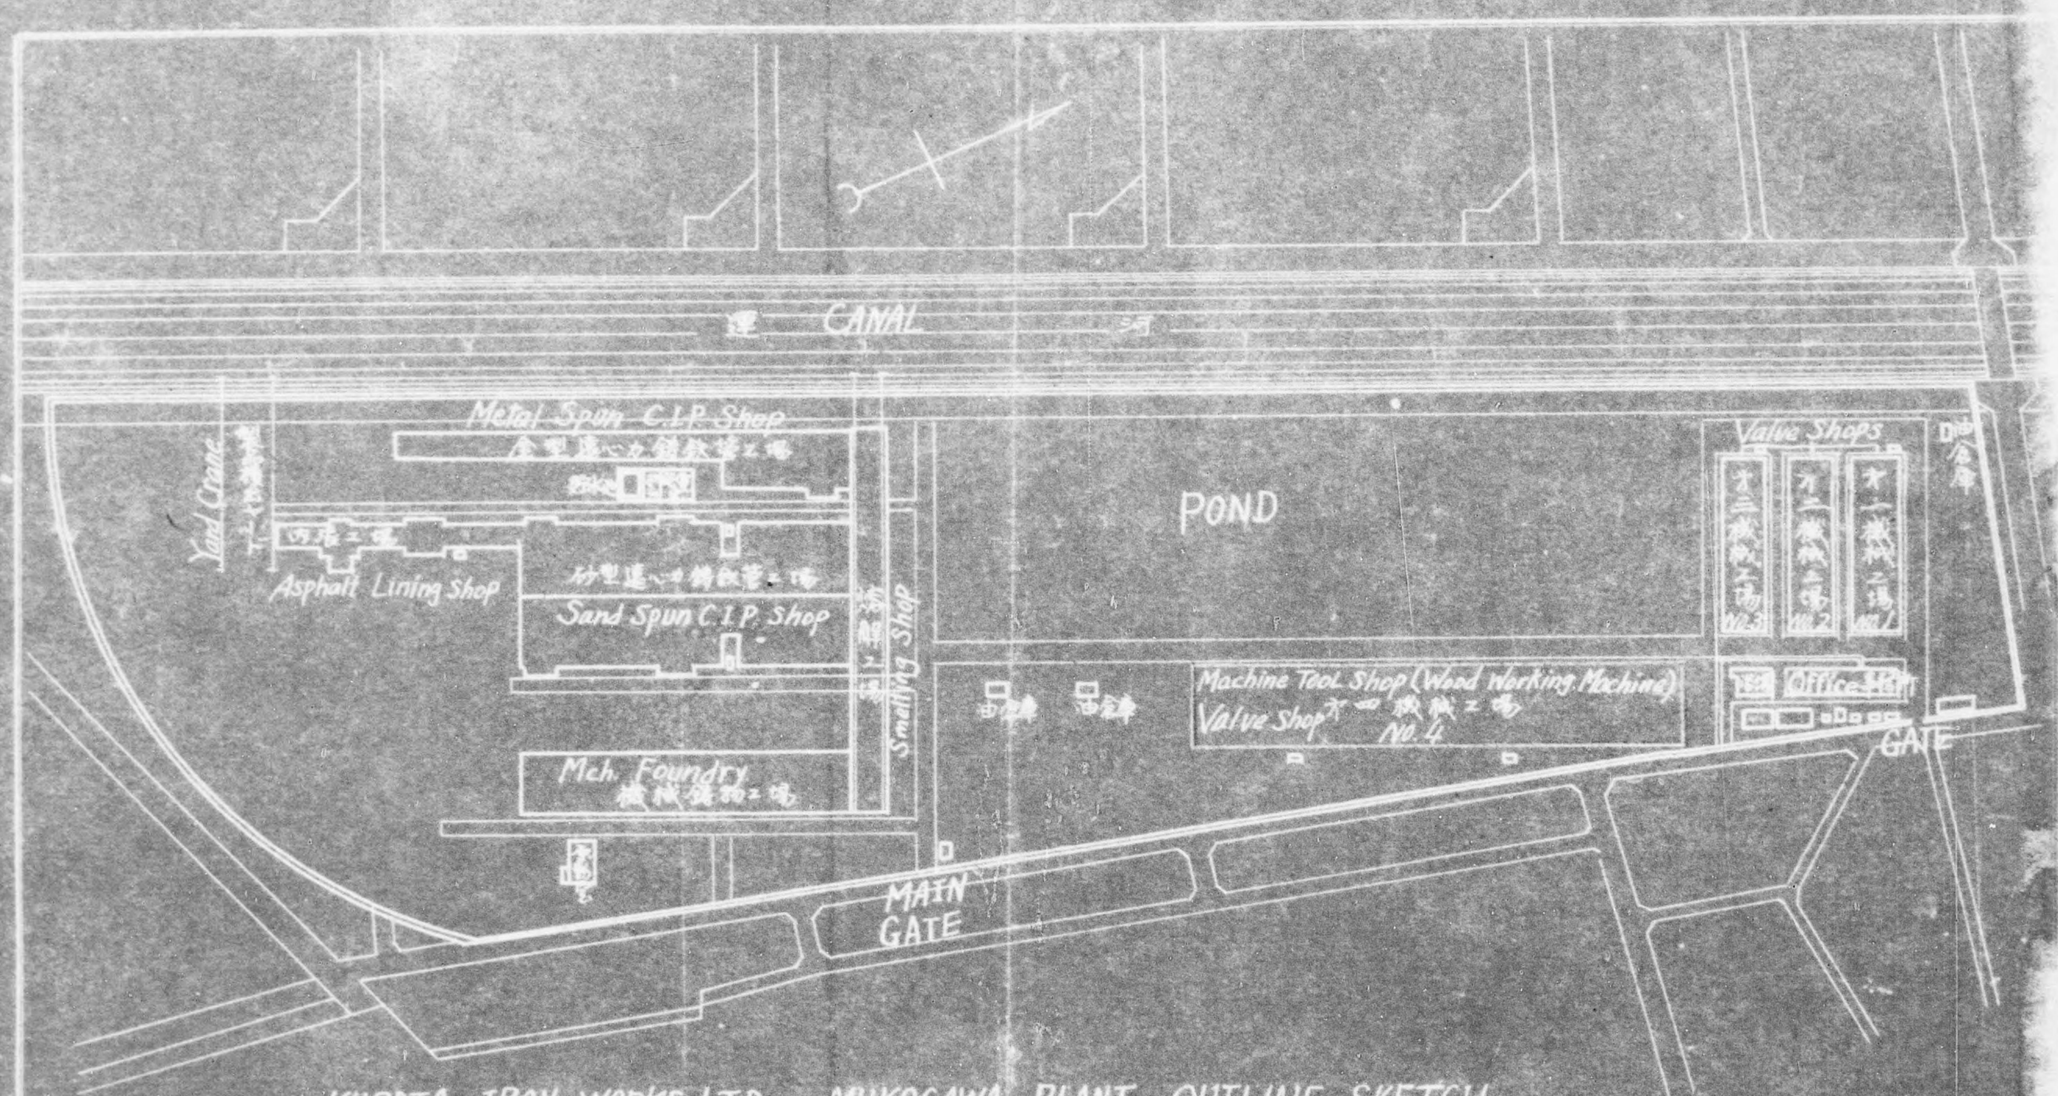

KUBOTA IRON WORKS. LTD. MUKOGAWA PLANT OUTLINE SKETCH

1396 NISHIAZA SHINKAI AMAGASAKI CITY

株式會社 久保田鐵工所 武庫川工場 配置圖

SCALE 1/3000

縮尺 壱千分之壱

DECLASSIFIED E.O. 12065 SECTION 3-402/NNDG NO.

MGP 37

NAME OF PLANT, LABORATORY, OR ARSENAL: Kubota Iron Works Mukogawa Plant.
工場, 研究所又ハ兵器廠ノ名稱

LOCATION: 1356 Shinkai aza, Nishi Amagasaki Hyogo-ken
所在地

SIGNATURE OF OWNER OR CUSTODIAN:
所有者又ハ管理人ノ署名
K. Tanaka

REPARATIONS PLANTS MATERIALS

CO. General Contractors Association of Japan Hyogo Prefecture Branch
契約者ノ代表者 Tomotaki Doken Kogyo Co. Ltd Ichiro Nagatomi

** SIGNATURE OF LOCAL JAPANESE LIAISON OFFICER:
當該地區日本連絡官ノ署名 K. Yamasaki

DATE:
日附 Jan. 18, 1947

MATERIAL STOCKS (NOT INSTALLED) 在庫資材表 (施設ニ含マレザルモノ)

ITEM DESCRIPTION 品目名稱	UNIT 單位	QUANTITY 數量	TOTAL ESTIMATED WEIGHT 見積總重量	NUMBER OF CARLOADS 積込貨車數	CONDITION *** 狀態	REMARKS 摘要

* *Owner or custodian to attach statement if he desires.*
所有者又ハ管理人ハ必要ニ應ジ説明書ヲ添附ノコト.

** *Prefectural Japanese Liaison Officer to attach statement if he desires.*
當該地區連絡官ハ必要ニ應ジ説明書ヲ添附ノコト.

*** *Describe as New, Good, or Poor. "Good" will indicate "suitable for general use." "Poor" will indicate "not suitable for reuse."*
狀態欄ニハ新品, 良品, 不良品ト記載ノコト. 良品ハ一般使用ニ適スルモノ. 不良品ハ再使用ニ適サザルモノヲ示ス.

DECLASSIFIED E.O. 12065 SECTION 3-402/NND NO.

INSTALLED MATERIALS AND SUPPLIES 施設濟ノ資材

ITEM DESCRIPTION 品目名稱	UNIT 單位	QUANTITY 數量	TOTAL ESTIMATED WEIGHT 見積總重量	NUMBER OF CARLOADS 積込貨車數	REMARKS 摘要
On determination of the part of Steel frame in the fourth factory. (machine tool shop) ~~It~~ it covered reparation materials that we can not ~~sight~~ see the need of investigation,					

地方府縣米軍軍政府係官專用欄 FOR USE BY PREFECTURAL MILITARY GOVERNMENT TEAM ONLY. STRIKE OUT WORDS NOT APPLICABLE AND FILL IN BLANK SPACES.

IS (NOT) AN ENEMY SURRENDERED FACILITY
IS (NOT) A REPARATION FACILITY.
IS (NOT) PRODUCING FOR OCCUPATION FORCES.
IF SO, GIVE PROCUREMENT DEMAND NUMBERS OR DATA REGARDING ORDERS FOR DEPENDENT HOUSING:

HAS (NOT) BEEN TURNED BACK TO HOME MINISTRY
IS (NOT) OPERATING.
ANY OBJECTION TO REMOVAL OF ABOVE ITEMS:

CORRESPONDENCE OR ACTION IS (NOT) PENDING TO REMOVE PLANT FROM REPARATIONS LIST.
CORRESPONDENCE OR ACTION IS (NOT) PENDING FOR (REOPENING) (CLOSING) THE PLANT.
STATEMENT AS TO WHETHER MACHINERY OR EQUIPMENT IN PLANT WILL BE JEOPARDIZED BY REMOVAL OF ABOVE ITEM:

PLANT NO.: _____ SERIAL NO. OF FORM: _____ DATE: _____ MIL GOVT OFFICER: _____ PREFECTURE: _____

DECLASSIFIED E.O. 12065 SECTION 3-402/NNDG NO. [illegible]

SPECIFICATION

1. Company Name Kubota Iron & Machinery Wks, Ltd.

2. Street Address 1396 Nishiaza Shinkai, Amagasaki City, Hyogo Prefecture.

As this Nukogawa Factory is producing big-sized wood sewing machines under the order of permission for reconversion of Hyogo Military Government Team. The materials which listed on annexed paper are used into the above mentioned manufacturing and parts for the sewing machines so that we beg your special consideration to remove from the list of taken-off.

Respectfully,

Signature K. Tanaka
Kanichi Tanaka,
Managing Director.

DECLASSIFIED E.O. 12065 SECTION 3-402/NNDG NO.

MANUFACTURERS:
TRACTORS, DIESEL & OIL ENGINES
BOND SAWS· SCALES, STOKERS,
& FUELE CONOMIZERS
CAST IRON PIPE FITTINGS & VALVES,
INGOT CASES, & CHEMICAL CASTINGS

KUBOTA IRON & MACHINERY WORKS LTD.,
FUNADE-CHO, NANIWA-KU,
OSAKA.

TELEGRAPHIC ADDRESS,
"IRONKUBOTA"
CODES:
A. I. & A.B.C. 5TH & 6TH EDITIONS
AND BENTLEY.
TEL. MINAMI(75)534—6•934—6•3936•3937

MATERIAL STOCKS

Description	Measure mm.	Quantity	Use
Sq. bar	16x16x3,700	241	Material for set screw
〃	16x16x2,000	360	〃 〃 〃
〃	18x18x4,000	27	〃 〃 〃
Flat bar	22x13x3,500	17	〃 〃 flat key
Hexa. bar	20x7,000	26	〃 〃 bolt
Rd. bar	16x6,000	33	〃 〃 Stud, pin & bolt
〃	19x5,000	65	〃 〃 〃
〃	22x5,000	136	〃 〃 〃
〃	30x3,200	31	〃 〃 Shaft
Gas pipe	18x3,000	5	〃 〃 oil pipe
〃	22x7,000	58	〃 〃 Water pipe

MGP 37

REPARATIONS PLANTS MATERIALS 賠償工場ノ資材

NAME OF PLANT, LABORATORY, OR ARSENAL:
工場,研究所又ハ兵器廠ノ名稱 Kubota Iron works (Mukogawa plant)

DATE: 日附 Jan 18, 1947

LOCATION:
所在地 1356 Shinkai aza, Nishi Amagasaki Hyogo-Ken

CHUGAI TEAM
Junro Ide

General Contractors Association of Japan
Ryogo Prefecture Branch

SIGNATURE OF OWNER OR CUSTODIAN:
所有者又ハ管理人ノ署名

K. Tanaka Custodian

當該地區日本連絡官ノ署名 T. Tanaka

MATERIAL STOCKS (NOT INSTALLED) 在庫資材表(施設ニ含マレザルモノ)

ITEM DESCRIPTION 品目名稱	UNIT 單位	QUANTITY 數量	TOTAL ESTIMATED WEIGHT	NUMBER OF CARLOADS	CONDITION ***	REMARKS 摘要
Steel bar, square 16x16x3700		241				
" " " x2000		360				
" " 18x18x4000		27				
" flat 22x13x3500		17				
" hexa. 20 x 7000		26				
" round 16 x 6000		33	8,458 kg	1 (10t)		
" " 19 x 5000		65				
" " 22 x 5000		136				
" " 30 x 3200		31				
Gas Pipe DIa.18 x 7000		5				
" " 22 x 7000		58				

* Owner or custodian to attach statement if he desires.
所有者又ハ管理人ハ必要ニ應ジ説明書ヲ添附ノコト.

** Prefectural Japanese Liaison Officer to attach statement if he desires.
當該地區連絡官ハ必要ニ應ジ説明書ヲ添附ノコト.

*** Describe as New, Good, or Poor. "Good" will indicate "suitable for general use." "Poor" will indicate "not suitable for reuse."
狀態欄ニハ新品,良品,不良品ト記載ノコト. 良品ハ一般使用ニ適スルモノ. 不良品ハ再使用ニ適サザルモノヲ示ス.

Eighth Army Printing Plant
8796

DECLASSIFIED E.O. 12065 SECTION 3-402/NNDG NO.

INSTALLED MATERIALS AND SUPPLIES 施設ノ資材

ITEM DESCRIPTION	UNIT	QUANTITY	TOTAL ESTIMATED WEIGHT	NUMBER OF CARLOADS	REMARKS

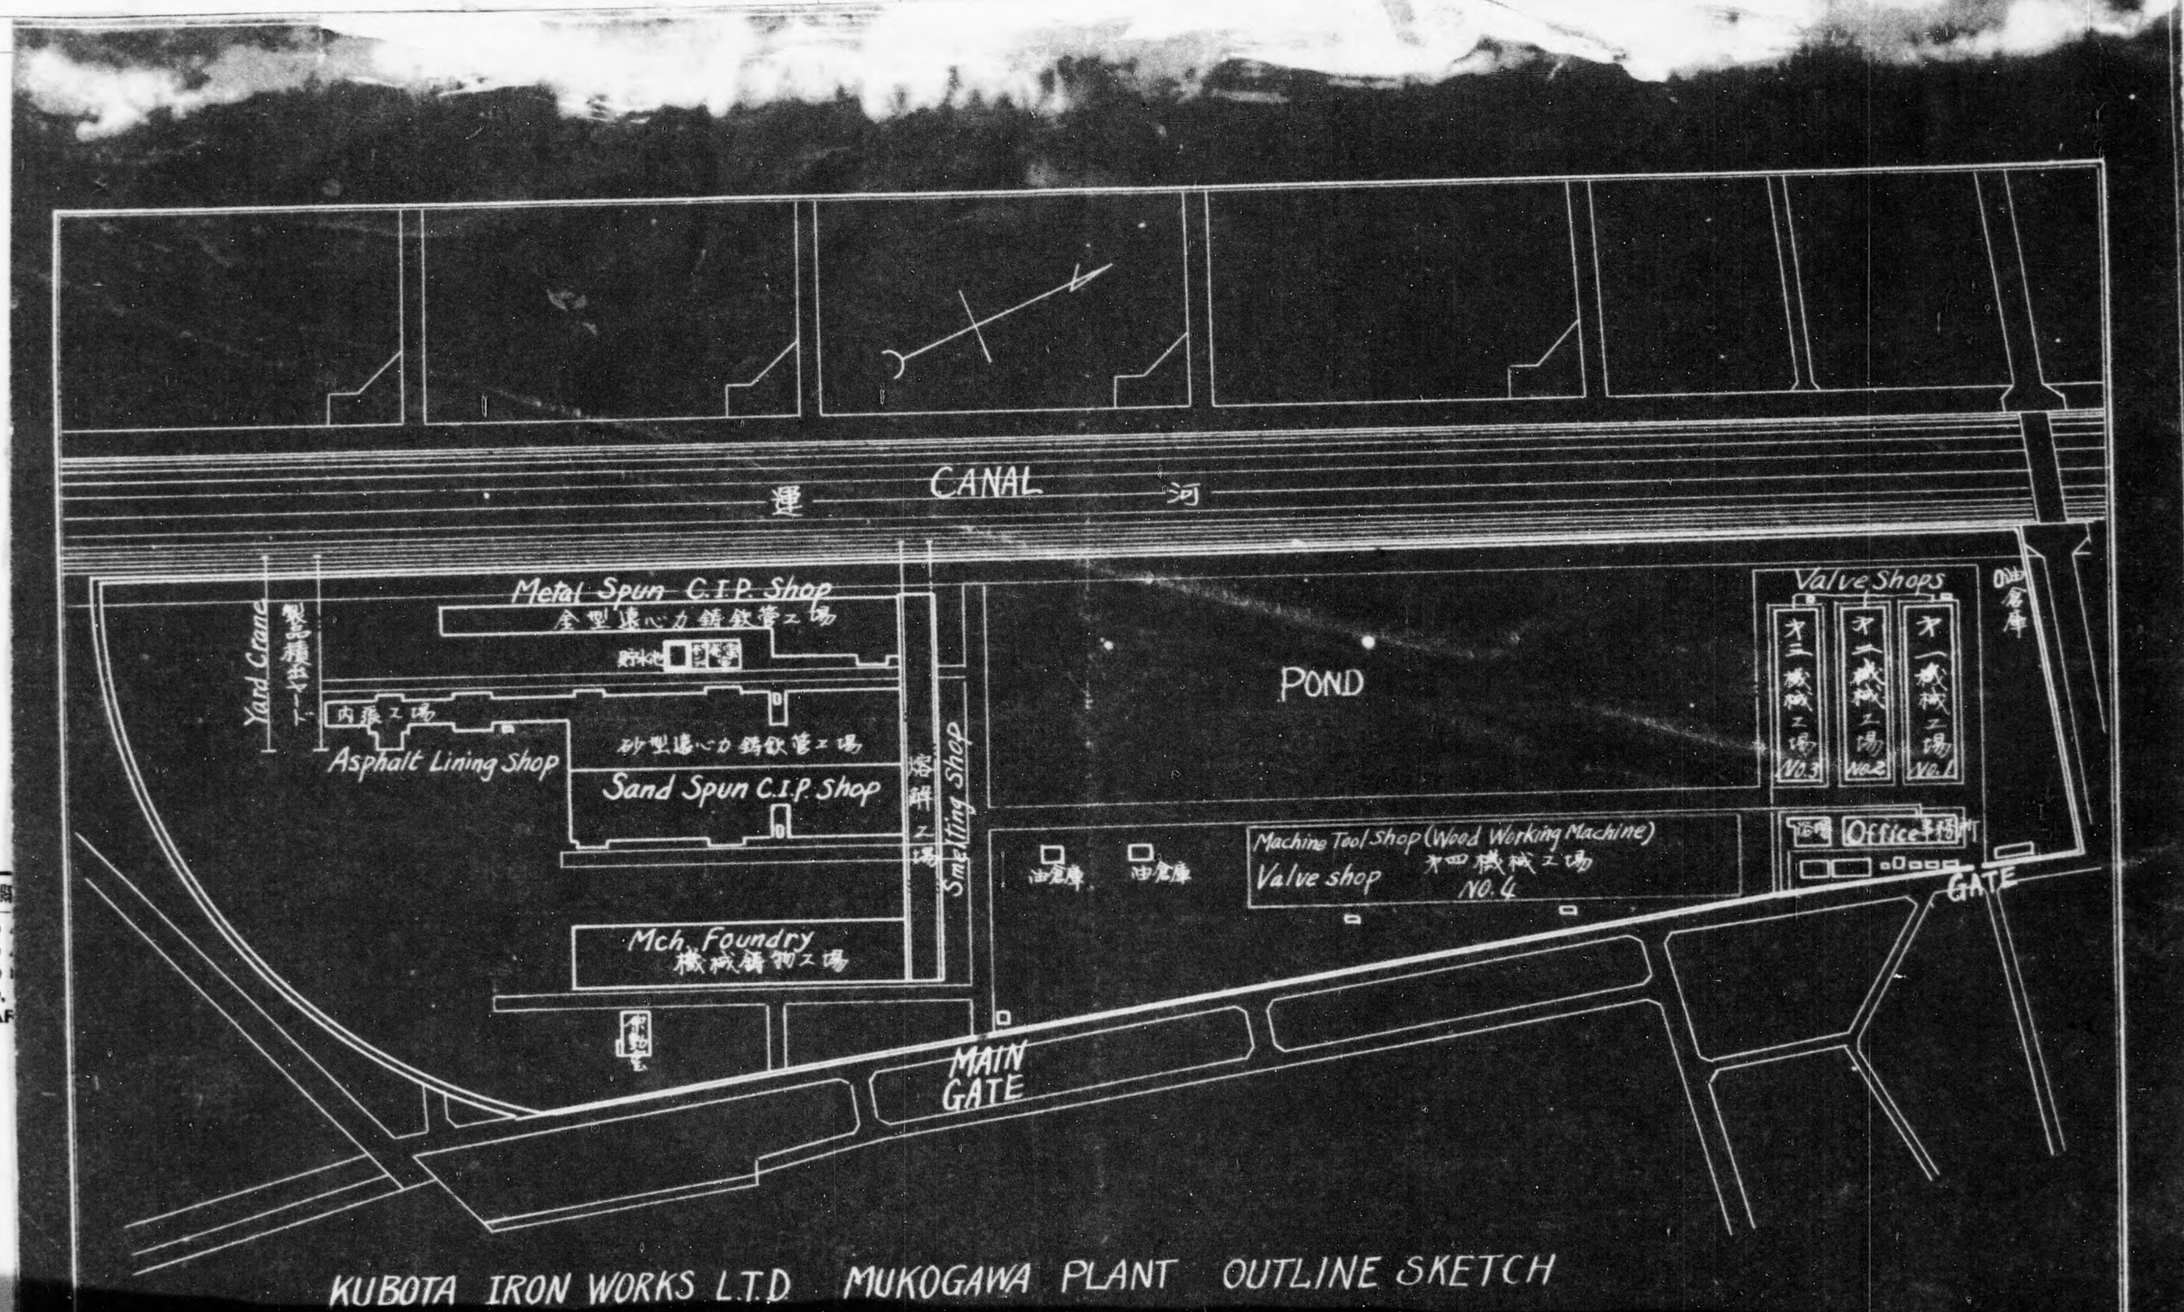

KUBOTA IRON WORKS L.T.D MUKOGAWA PLANT OUTLINE SKETCH

DECLASSIFIED E.O. 12065 SECTION 3-402/NND

DECLASSIFIED E.O. 12065 SECTION 3-402/NNDG NO.

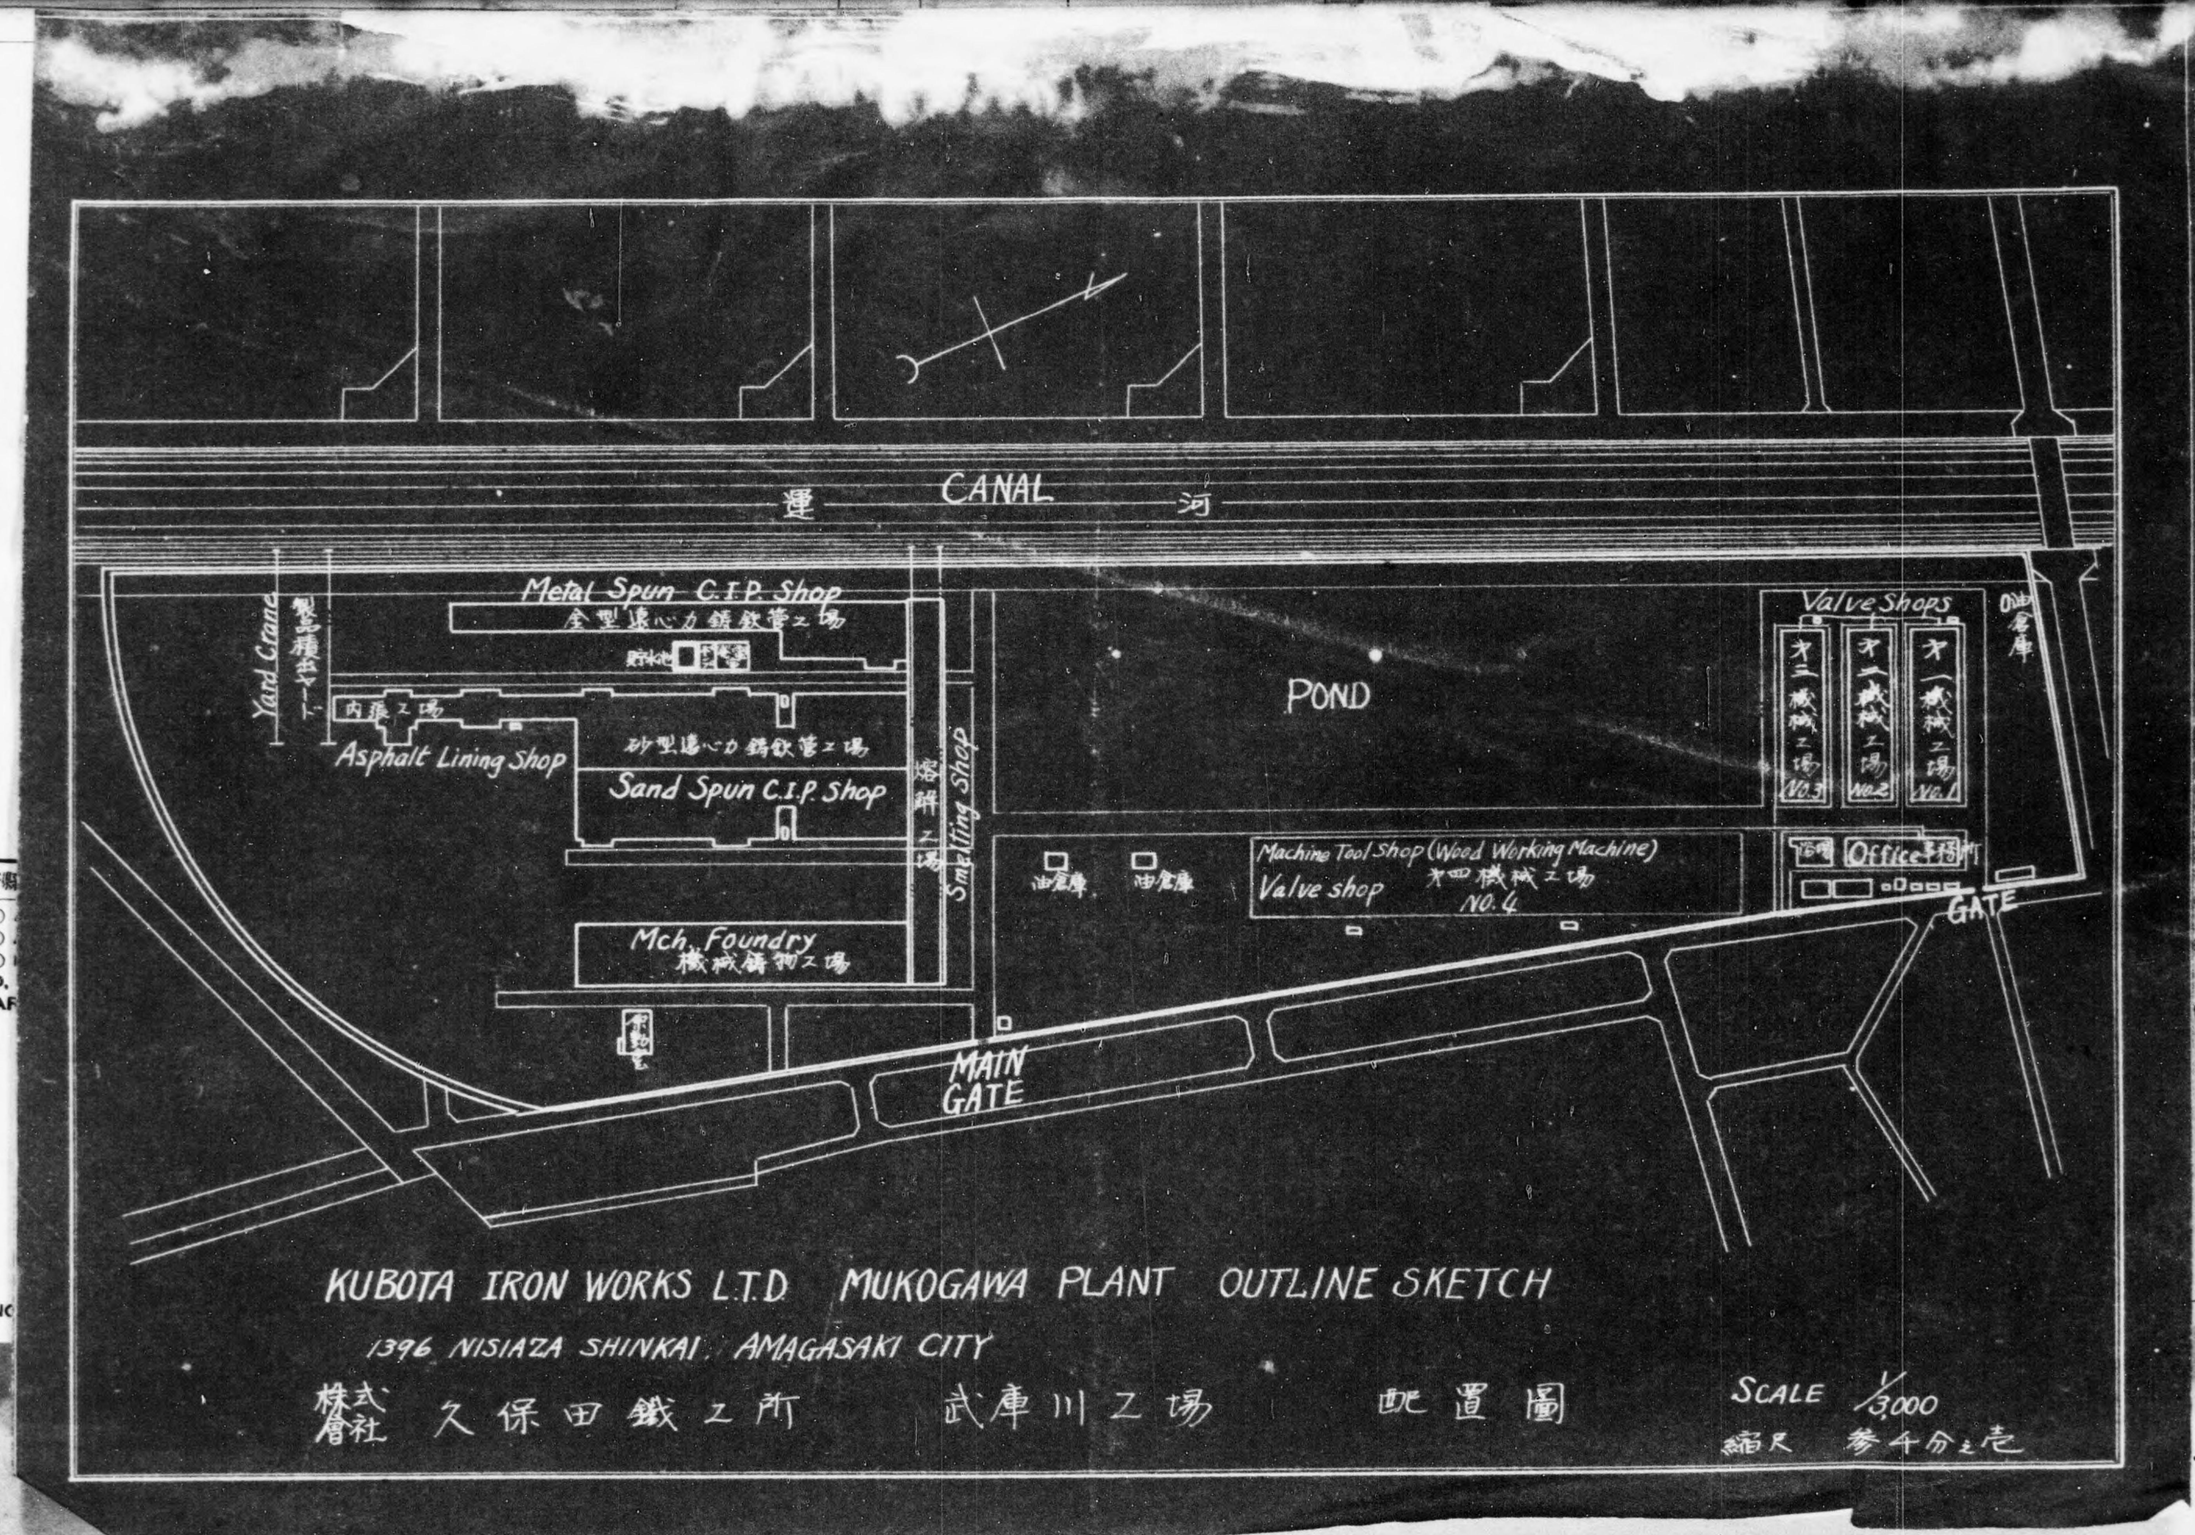

The object of our survey team is to ascertain the electric equipment and material stocks in the plant.

But as the former - it is necessary to remove the machines for reparation - we have omitted it from our reports.

Chugai survey team.

地方府縣米軍軍政府係官專用欄 FOR USE BY PREFECTURAL MILITARY GOVERNMENT TEAM ONLY. STRIKE OUT WORDS NOT APPLICABLE AND FILL IN BLANK SPACES.

IS (NOT) AN ENEMY SURRENDERED FACILITY
IS (NOT) A REPARATION FACILITY.
IS (NOT) PRODUCING FOR OCCUPATION FORCES.
IF SO, GIVE PROCUREMENT DEMAND NUMBERS OR DATA REGARDING ORDERS FOR DEPENDENT HOUSING:

HAS (NOT) BEEN TURNED BACK TO HOME MINISTRY
IS (NOT) OPERATING.
ANY OBJECTION TO REMOVAL OF ABOVE ITEMS:

CORRESPONDENCE OR ACTION IS (NOT) PENDING TO REMOVE PLANT FROM REPARATIONS LIST.
CORRESPONDENCE OR ACTION IS (NOT) PENDING FOR (REOPENING) (CLOSING) THE PLANT.
STATEMENT AS TO WHETHER MACHINERY OR EQUIPMENT IN PLANT WILL BE JEOPARDIZED BY REMOVAL OF ABOVE ITEM:

PLANT NO.: _____ SERIAL NO. OF FORM: _____ DATE: _____ MIL GOVT OFFICER: _____ PREFECTURE: _____

DECLASSIFIED E.O. 12065 SECTION 3-402/NNDG NO.

DECLASSIFIED E.O. 12065 SECTION 3-402/NNDG NO. [illegible]

HYOGO MILITARY GOVERNMENT TEAM
COMMERCE & INDUSTRY SECTION
APO 317

ABB/di

P-15

31 December 1946

SUBJECT: Advice of Exemption from Reparations

TO : Kubota Iron Works (Wakogawa Plant)
1356 Shinkai aza, Nishi Amagasaki
Hyogo-ken.

1. You are hereby notified that by the authority of a 3rd Indorsement by General Headquarters, Supreme Command for the Allied Powers, to a letter, this headquarters, dated 11 October 1946, regarding removal of your plant from reparations, your cast iron pipe shops and valve shops are exempt from present reparations directives.

2. Your machine tool shop lying between the main gate and office gate of your plant and containing sixty-five (65) installed machines remains subject to SCAPIN-1133.

PETER W. SCOTT
Lt Col Inf
Commanding

DECLASSIFIED E.O. 12065 SECTION 3-402/NNDG NO. [illegible]

HYOGO MILITARY GOVERNMENT TEAM
COMMERCE & INDUSTRY SECTION
APO 317

ABH/di

P-15

31 December 1946

SUBJECT: Advice of Exemption from Reparations

TO : Kubota Iron Works (Mukogawa Plant)
1356 Shinkai aza, Nishi-Amagasaki
Hyogo-ken.

1. You are hereby notified that by the authority of a 3rd Indorsement by General Headquarters, Supreme Command for the Allied Powers, to a letter, this headquarters, dated 11 October 1946, regarding removal of your plant from reparations, your cast iron pipe shops and valve shops are exempt from present reparations directives.

2. Your machine tool shop lying between the main gate and office gate of your plant and containing sixty-five (65) installed machines remains subject to SCAPIN-1133.

PETER W. SCOTT
Lt Col Inf
Commanding

◎ The object of this survey Team is limited to the building of "No. 1 Building of No. 4 Machine Tool Shop" — the supplies in this building, & stocks, and "No. 2 & No. 3 building of the shop" are to be surveyed & reported by other teams.

◎ Reparation Machines are installed in this building. The building is necessary for the keeping of the machines. — so that there is no materials having use for reconstruction.

DECLASSIFIED E.O. 12065 SECTION 3-402/NNDS NO.

MGP 37

REPARATIONS PLANTS MATERIALS

NAME OF PLANT, LABORATORY, OR ARSENAL:
工場, 研究所又ハ兵器廠ノ名稱 KUBOTA IRON WORKS LTD. MUKOGAWA PLANT

LOCATION:
所在地 1396 NISHIAZA SHINKAI, AMAGASAKI-CITY, HYŌGOKEN

SIGNATURE OF OWNER OR CUSTODIAN:
所有者又ハ管理人ノ署名
K. Tanaka

CONTRACTOR:
契約者 General Contractors Association of Japan
Hyogo Prefecture Branch Minaki Kensetsu-Kogyo. K.K.
Masao Shibori

** SIGNATURE OF LOCAL JAPANESE LIAISON OFFICER:
當該地區日本連絡官ノ署名 K. Gamasaki

DATE:
日附 Jan 18. 1947

MATERIAL STOCKS (NOT INSTALLED) 在庫資材表 (施設ニ含マレザルモノ)

ITEM DESCRIPTION 品目名稱	UNIT 單位	QUANTITY 數量	TOTAL ESTIMATED WEIGHT 見積總重量	NUMBER OF CARLOADS 積込貨車數	CONDITION *** 狀態	REMARKS 摘要

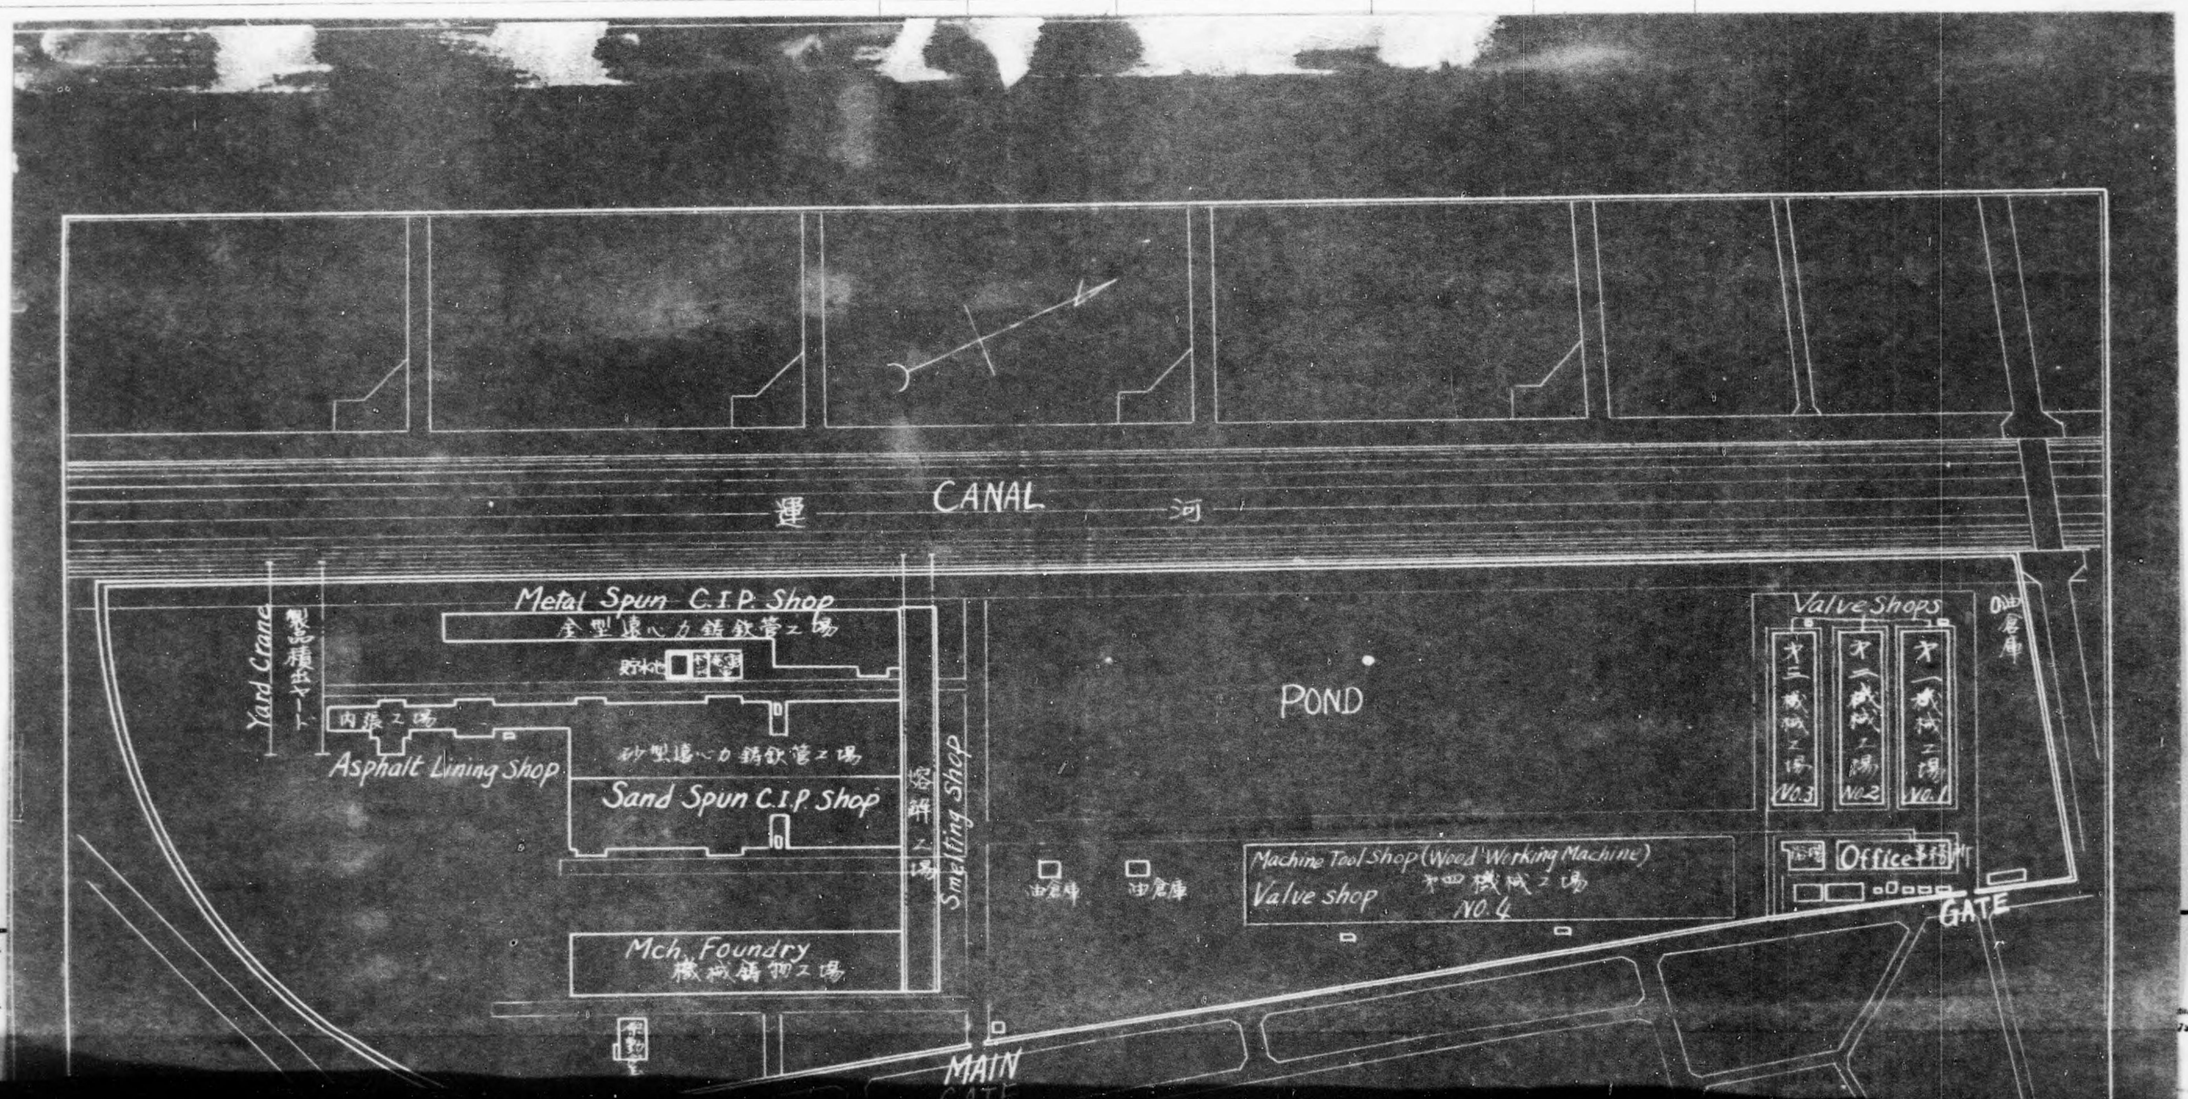

DECLASSIFIED E.O. 12065 SECTION 3-402/NNDG NO.

ITEM DESCRIPTION 品目名稱	UNIT 單位	QUANTITY 數量	TOTAL ESTIMATED WEIGHT 見積總重量	NUMBER OF CARLOADS 積込貨車數	CONDITION *** 狀態	REMARKS 摘要

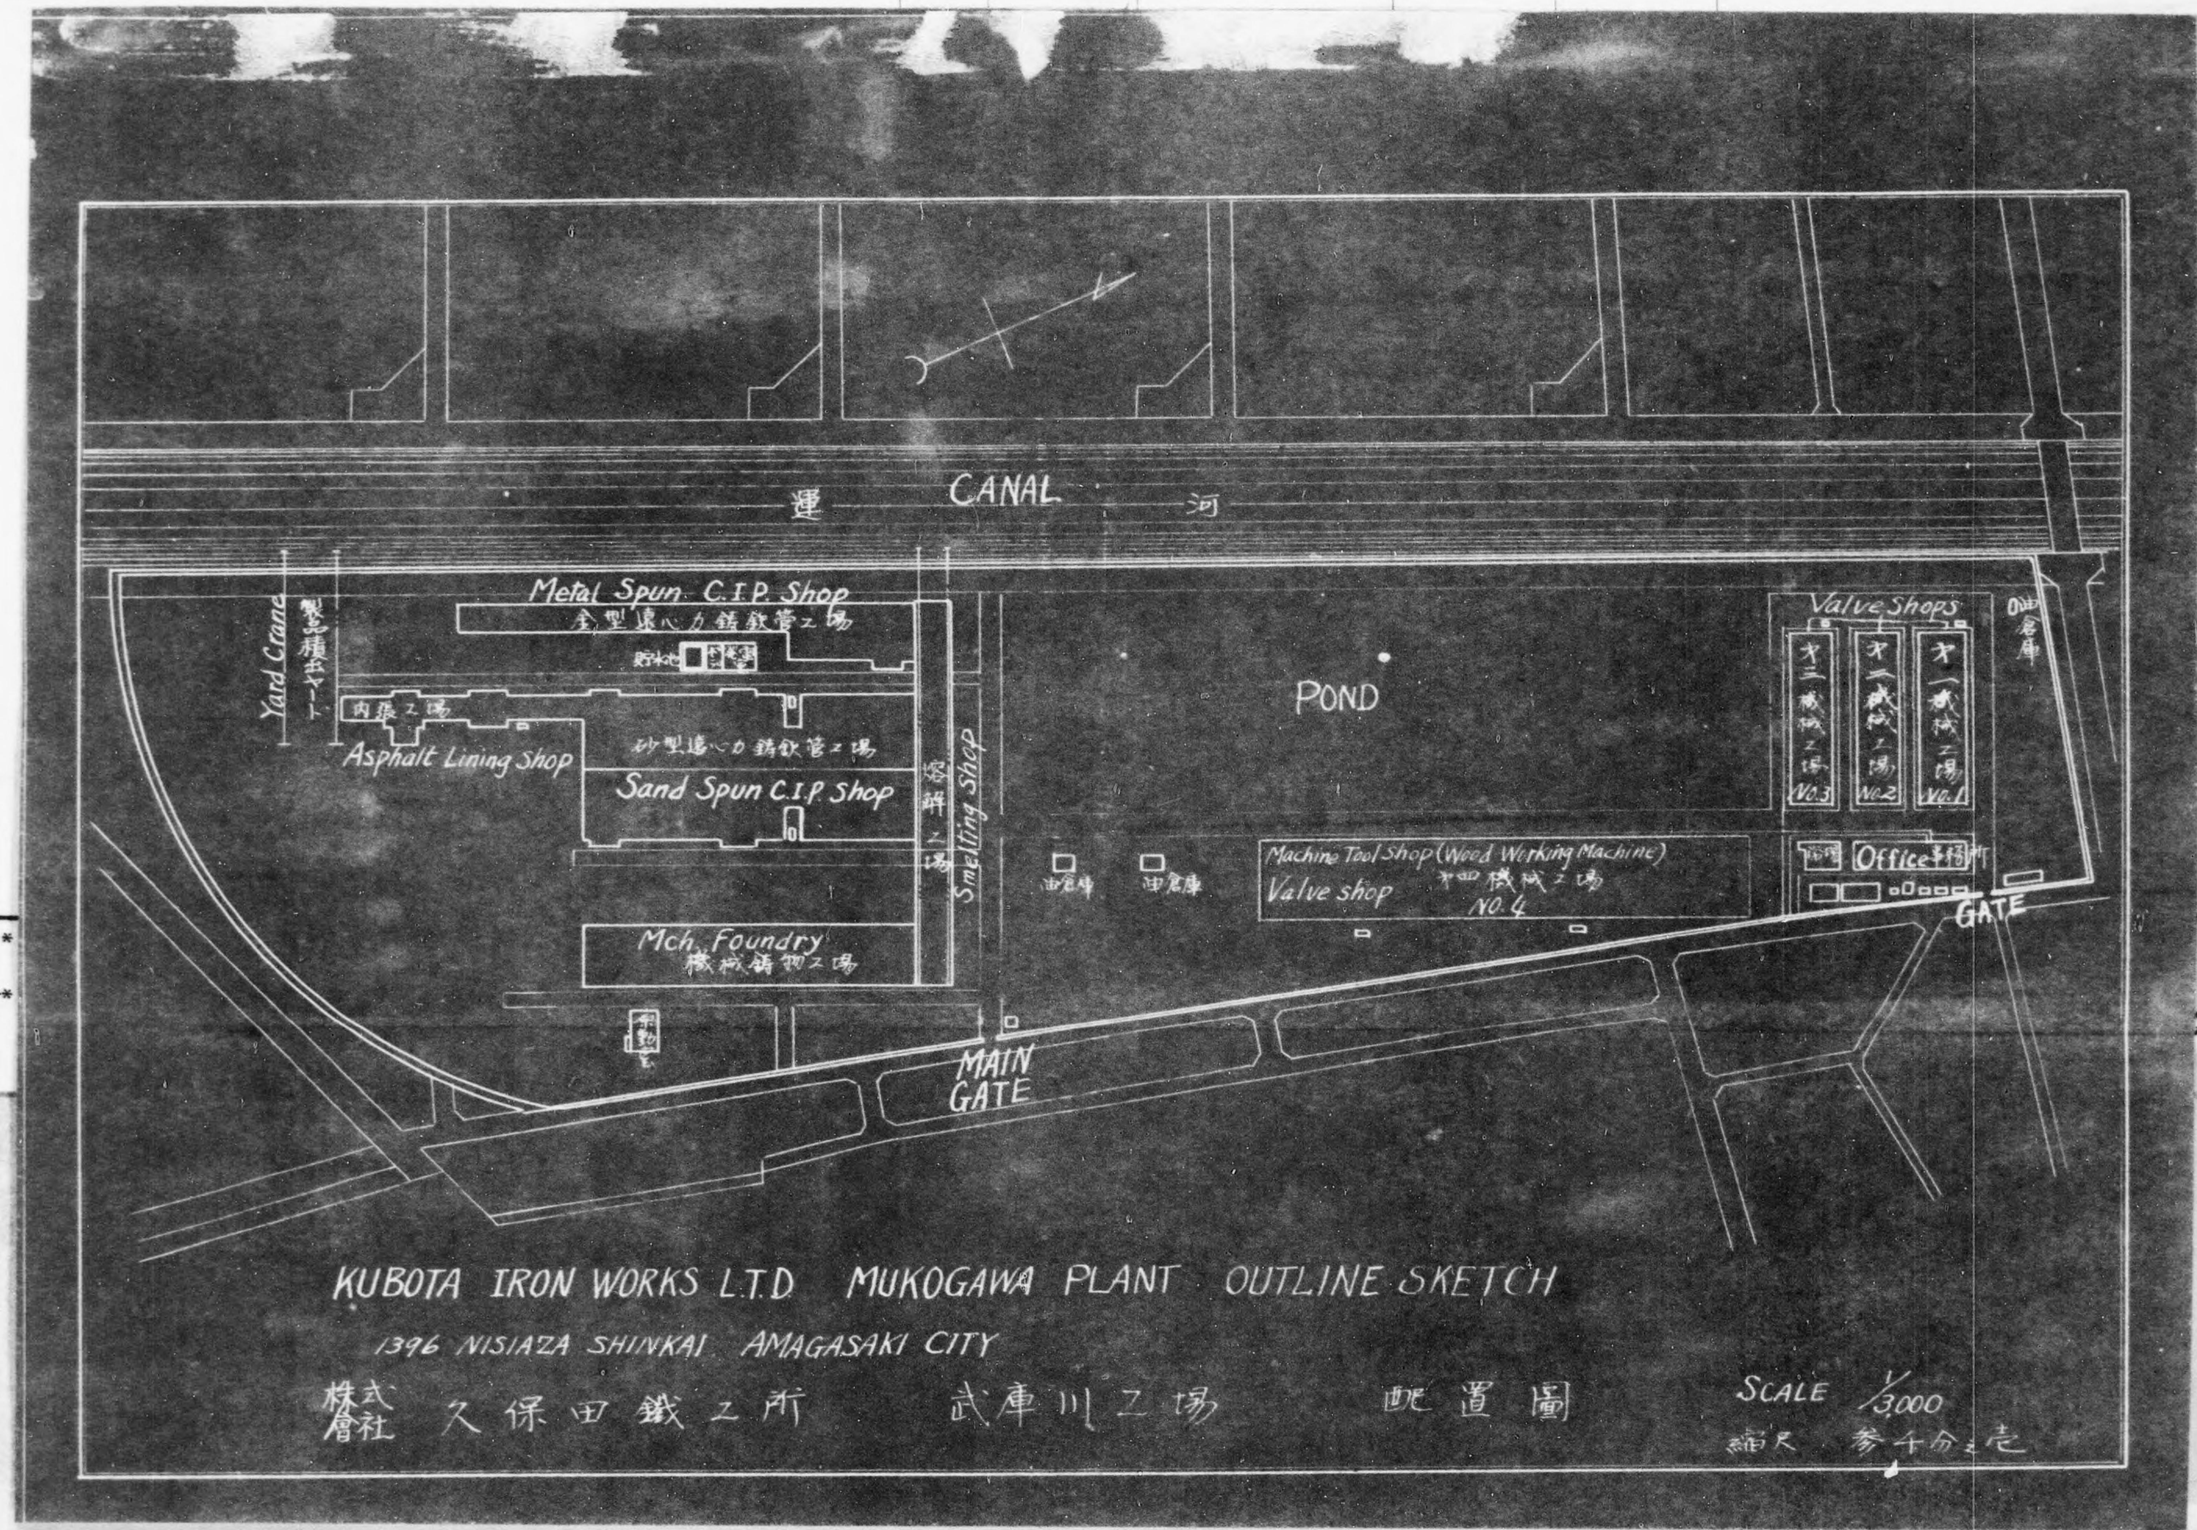

KUBOTA IRON WORKS L.T.D MUKOGAWA PLANT OUTLINE SKETCH

1396 NISIAZA SHINKAI AMAGASAKI CITY

株式會社 久保田鐵工所 武庫川工場 配置圖

SCALE 1/3,000

縮尺 參千分之壹

DECLASSIFIED E.O. 12065 SECTION 3-402/NND 963

1947

Surveyed by other team

* *Owner or custodian to attach statement if he desires.*
所有者又ハ管理人ハ必要ニ應ジ説明書ヲ添附ノコト.

** *Prefectural Japanese Liaison Officer to attach statement if he desires.*
當該地區連絡官ハ必要ニ應ジ説明書ヲ添附ノコト.

*** *Describe as New, Good, or Poor. "Good" will indicate "suitable for general use." "Poor" will indicate "not suitable for reuse."*
狀態欄ニハ新品, 良品, 不良品ト記載ノコト. 良品ハ一般使用ニ適スルモノ. 不良品ハ再使用ニ適サザルモノヲ示ス.

Eighth Army Printing Plant
3796

DECLASSIFIED E.O. 12065 SECTION 3-402/NNDG NO.

INSTALLED MATERIALS AND SUPPLIES 施設濟ノ資材

ITEM DESCRIPTION 品目名稱	UNIT 單位	QUANTITY 數量	TOTAL ESTIMATED WEIGHT 見積總重量	NUMBER OF CARLOADS 積込貨車數	REMARKS 摘要

地方府縣米軍軍政府係官專用欄 FOR USE BY PREFECTURAL MILITARY GOVERNMENT TEAM ONLY. STRIKE OUT WORDS NOT APPLICABLE AND FILL IN BLANK SPACES.

IS (NOT) AN ENEMY SURRENDERED FACILITY
IS (NOT) A REPARATION FACILITY.
IS (NOT) PRODUCING FOR OCCUPATION FORCES.
IF SO, GIVE PROCUREMENT DEMAND NUMBERS OR DATA REGARDING ORDERS FOR DEPENDENT HOUSING:

HAS (NOT) BEEN TURNED BACK TO HOME MINISTRY
IS (NOT) OPERATING.
ANY OBJECTION TO REMOVAL OF ABOVE ITEMS:

CORRESPONDENCE OR ACTION IS (NOT) PENDING TO REMOVE PLANT FROM REPARATIONS LIST.
CORRESPONDENCE OR ACTION IS (NOT) PENDING FOR (REOPENING) (CLOSING) THE PLANT.
STATEMENT AS TO WHETHER MACHINERY OR EQUIPMENT IN PLANT WILL BE JEOPARDIZED BY REMOVAL OF ABOVE ITEM:

PLANT NO.: _____ SERIAL NO. OF FORM: _____ DATE: _____ MIL GOVT OFFICER: _____ PREFECTURE: _____

DECLASSIFIED E.O. 12065 SECTION 3-402/NNDG NO. 1