DECLASSIFIED
Authority rnd
975029

h. Frequencies and codes for joint use will be published in a separate document as required.

i. Principal existing channels of signal communication and existing telephone traffic diagram are shown in Appendix A, B, and C.

j. Ship-to-shore signal communication will continue as now provided; Changes in existing procedure will be published as required.

k. Amateur Radio Stations will cease operation and all licenses will be revoked by C. G. RYCOM. Privately owned transmitting equipment will be turned in to the Provost Marshal, RYCOM. All government-owned equipment will be turned in to Unit Supply Officer or the RYCOM Signal Depot.

l. Armed Forces Radio Station WXLH will continue operation in accordance with existing instructions.

m. Commercial communications facilities will cease normal operations and operate under instructions of Sig O. RYCOM.

n. C.O. 11th Signal Service Battalion will be responsible for operation of Joint Operation Center communications and be prepared to augment existing RYCOM Signal facilities by installation, operation, and maintenance of additional equipment as required.

o. CG 1st Air Division and Com NAF will assist in operation of JOC Communications with personnel and equipment as required.

p. C.O. 11th Sig Sv Co will maintain technical liaison with Sig O RYCOM, and provide intelligence information for G-2 RYCOM.

q. Communications installations and equipment will be destroyed to prevent use by the enemy when evacuation or capture is imminent.

3. Logistics.

Signal Supply point will be located at MACHINATO. This installation will operate on 24-hour basis for issue of all classes of signal supplies, and for depot level maintenance of signal equipment.

See Appendix A, B, and C, attached.

EAGLES
Maj Gen

OFFICIAL:

Lewis
LEWIS
G-3

SECRET

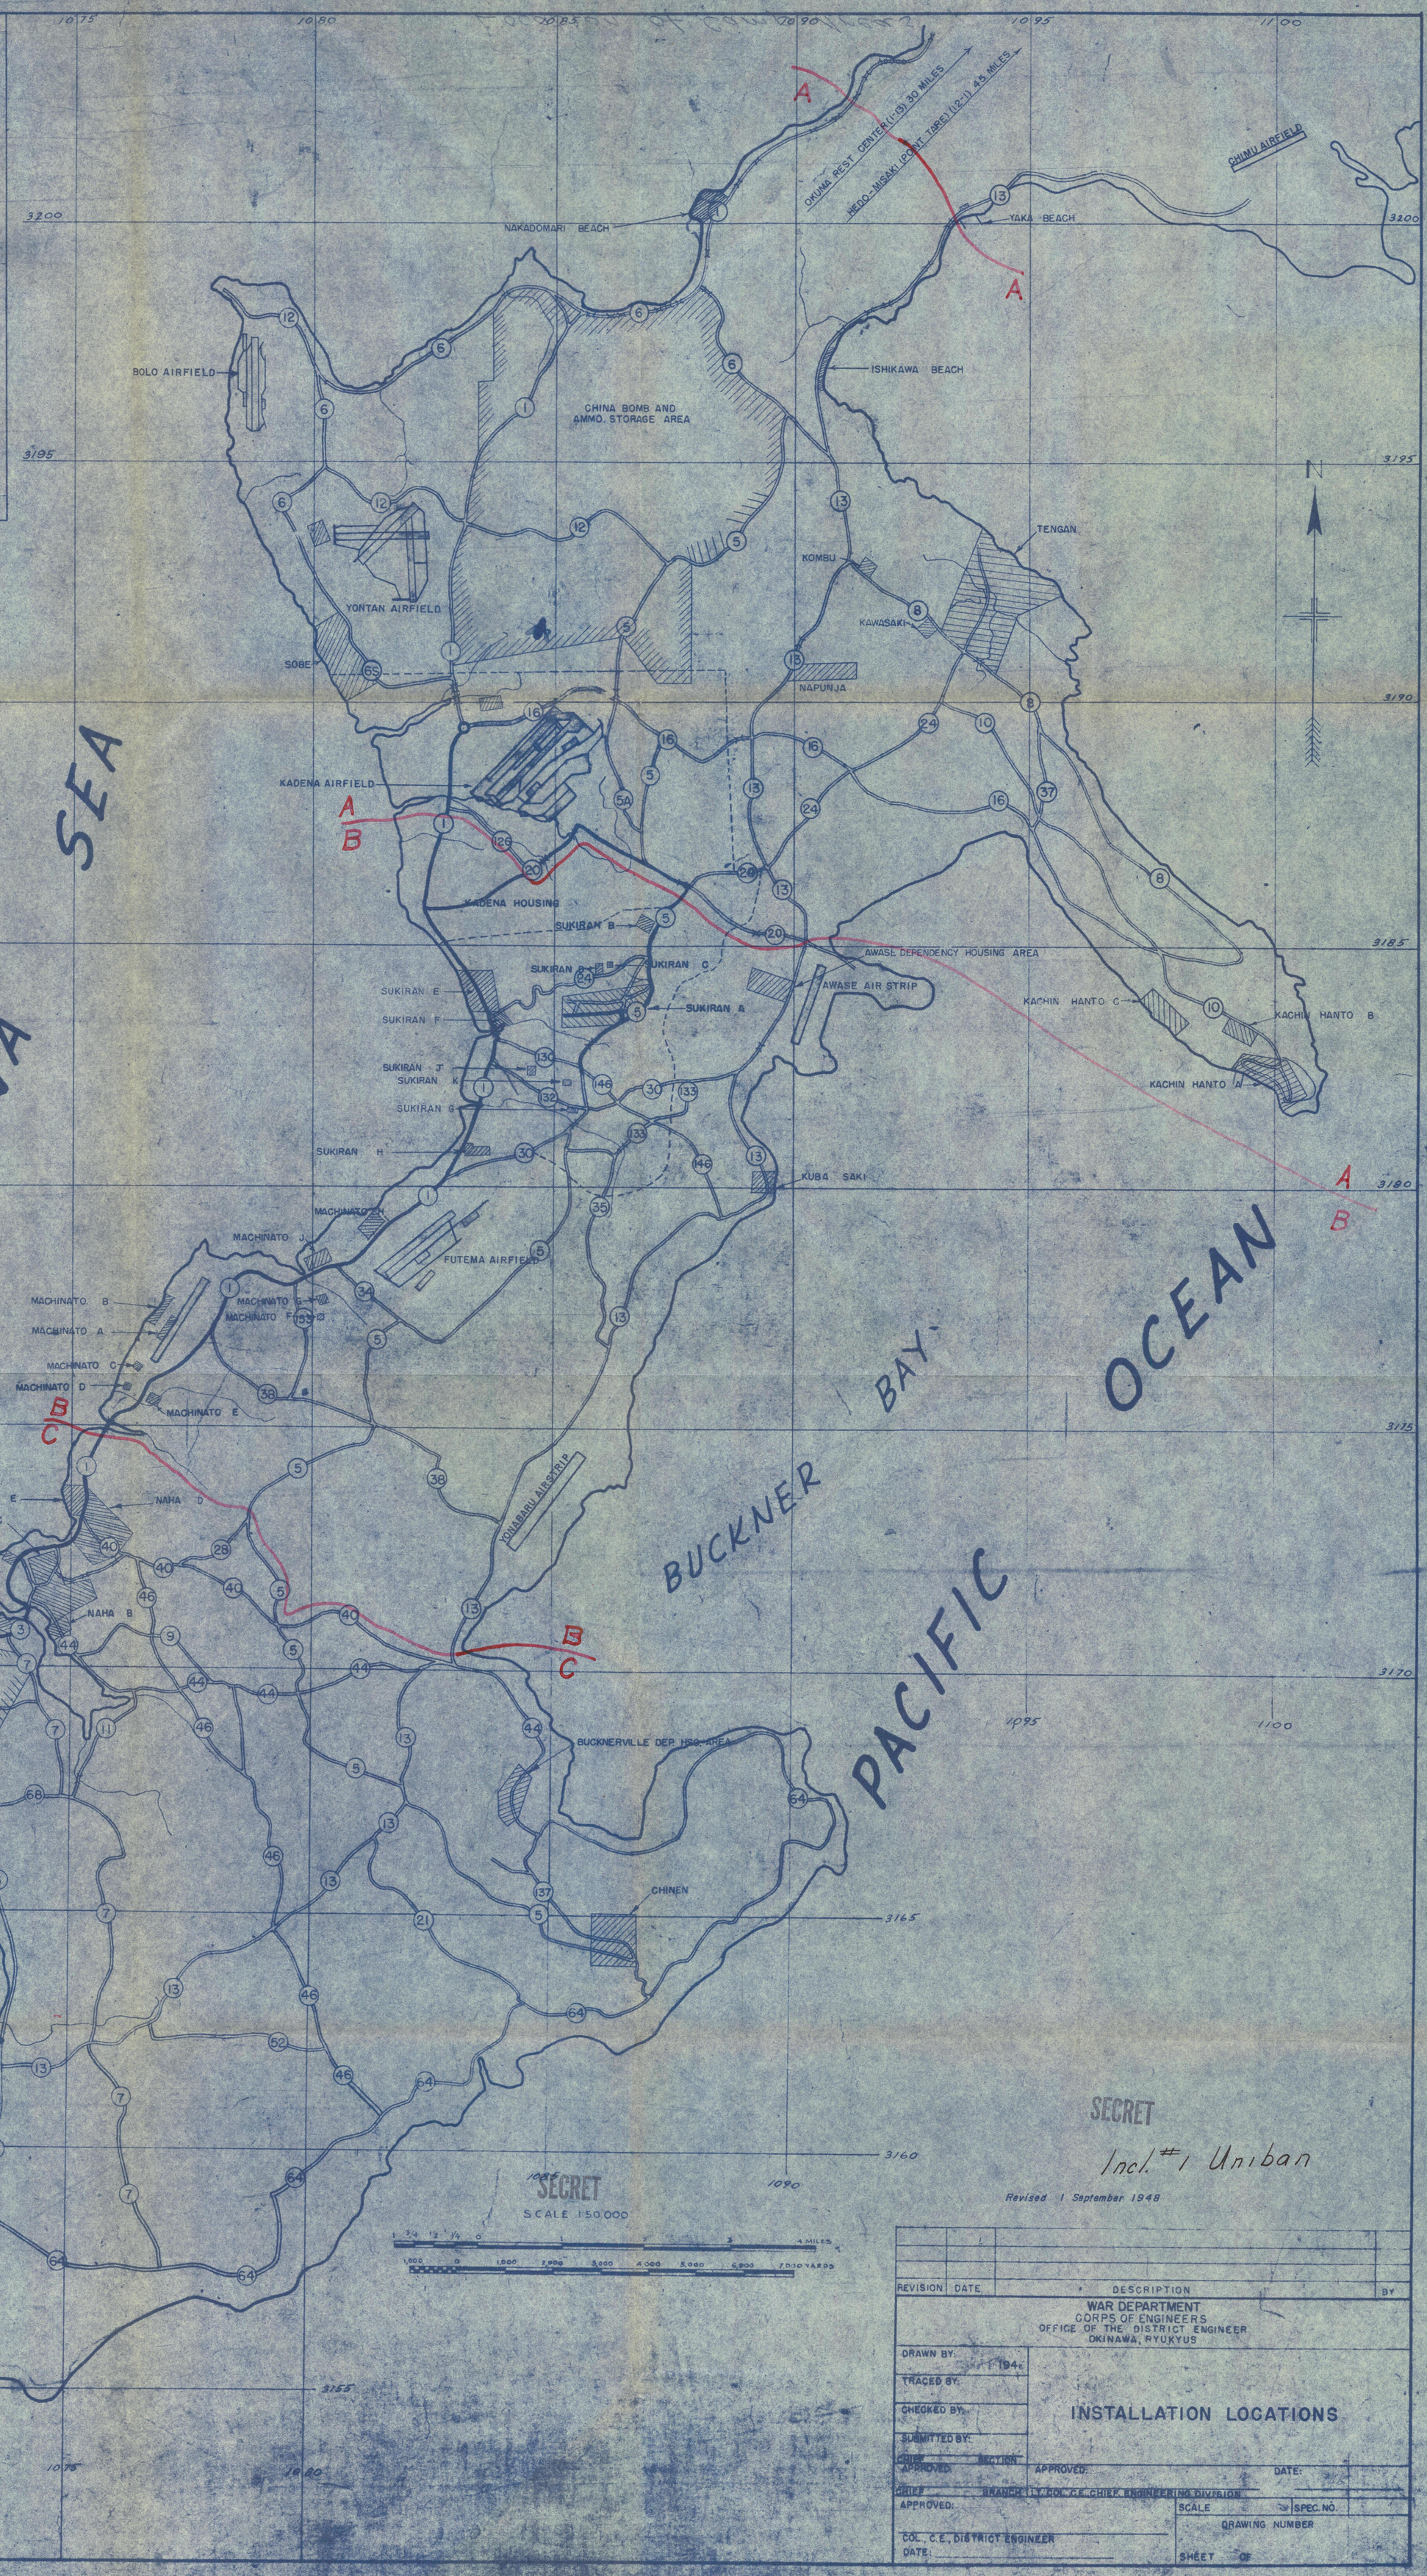

SECRET

Incl #1 Uniban

Revised 1 September 1948

REVISION	DATE	DESCRIPTION	BY

WAR DEPARTMENT
CORPS OF ENGINEERS
OFFICE OF THE DISTRICT ENGINEER
OKINAWA, RYUKYUS

DRAWN BY:
TRACED BY:
CHECKED BY:
SUBMITTED BY:
CHIEF SECTION
APPROVED:

APPROVED: DATE:

CHIEF BRANCH LT. COL. C.E. CHIEF ENGINEERING DIVISION

APPROVED:

COL., C.E., DISTRICT ENGINEER
DATE:

SCALE SPEC. NO.

DRAWING NUMBER

SHEET OF

INSTALLATION LOCATIONS

6-204-19.09 B-1

SECRET

Incl #1, Uniban

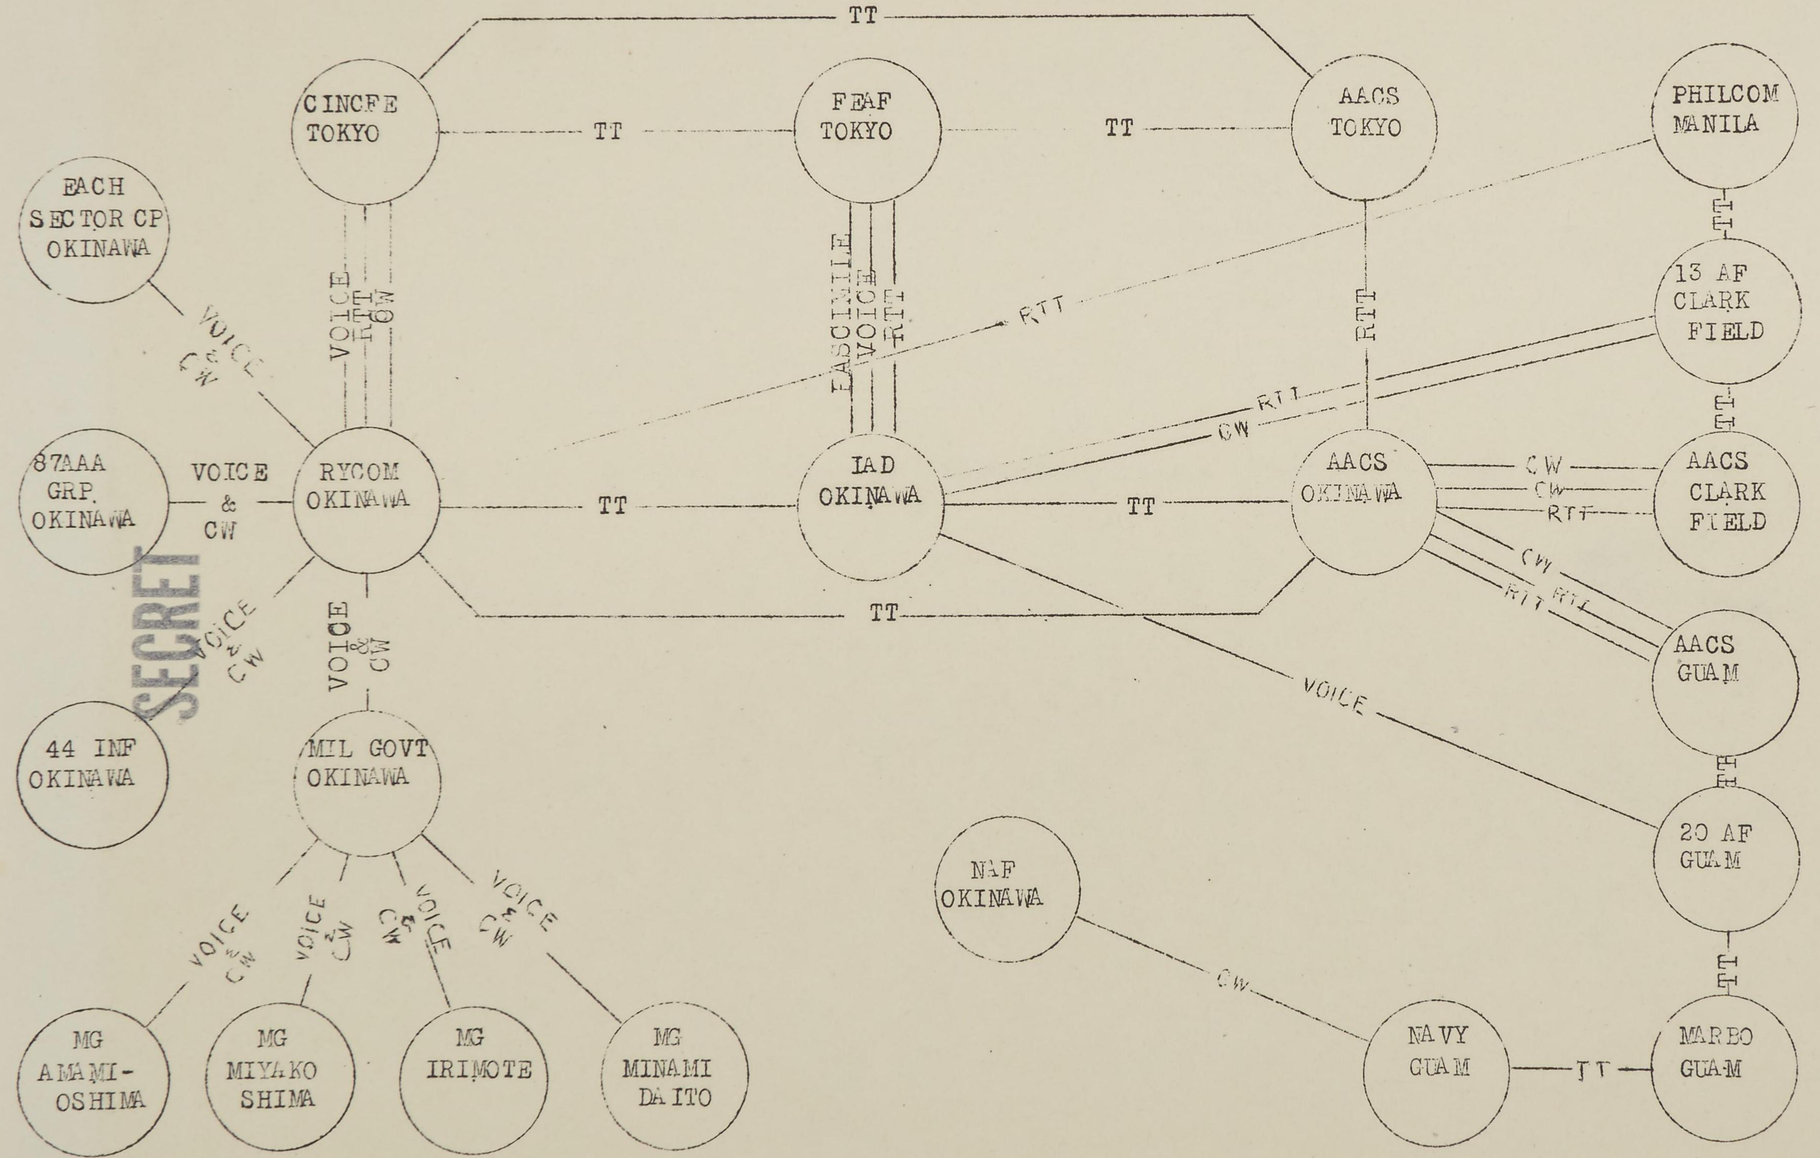

LEGEND

VOICE	Radiophone
CW	Radio Telegraph
TT	Landline Teletype
RTT	Radio Teletype
FACSIMILE	Radio Facsimile

SECRET

RYCOM
RADIO AND TELETYPE FACILITIES

Drawn by [illegible] Approved [illegible]
Date 9 September 194[illegible]

APPENDIX "B"

DECLASSIFIED
Authority nnd 975025

Telephone Traffic Diagram
Army Administrative Telephone
System, Ryukyus Comm.

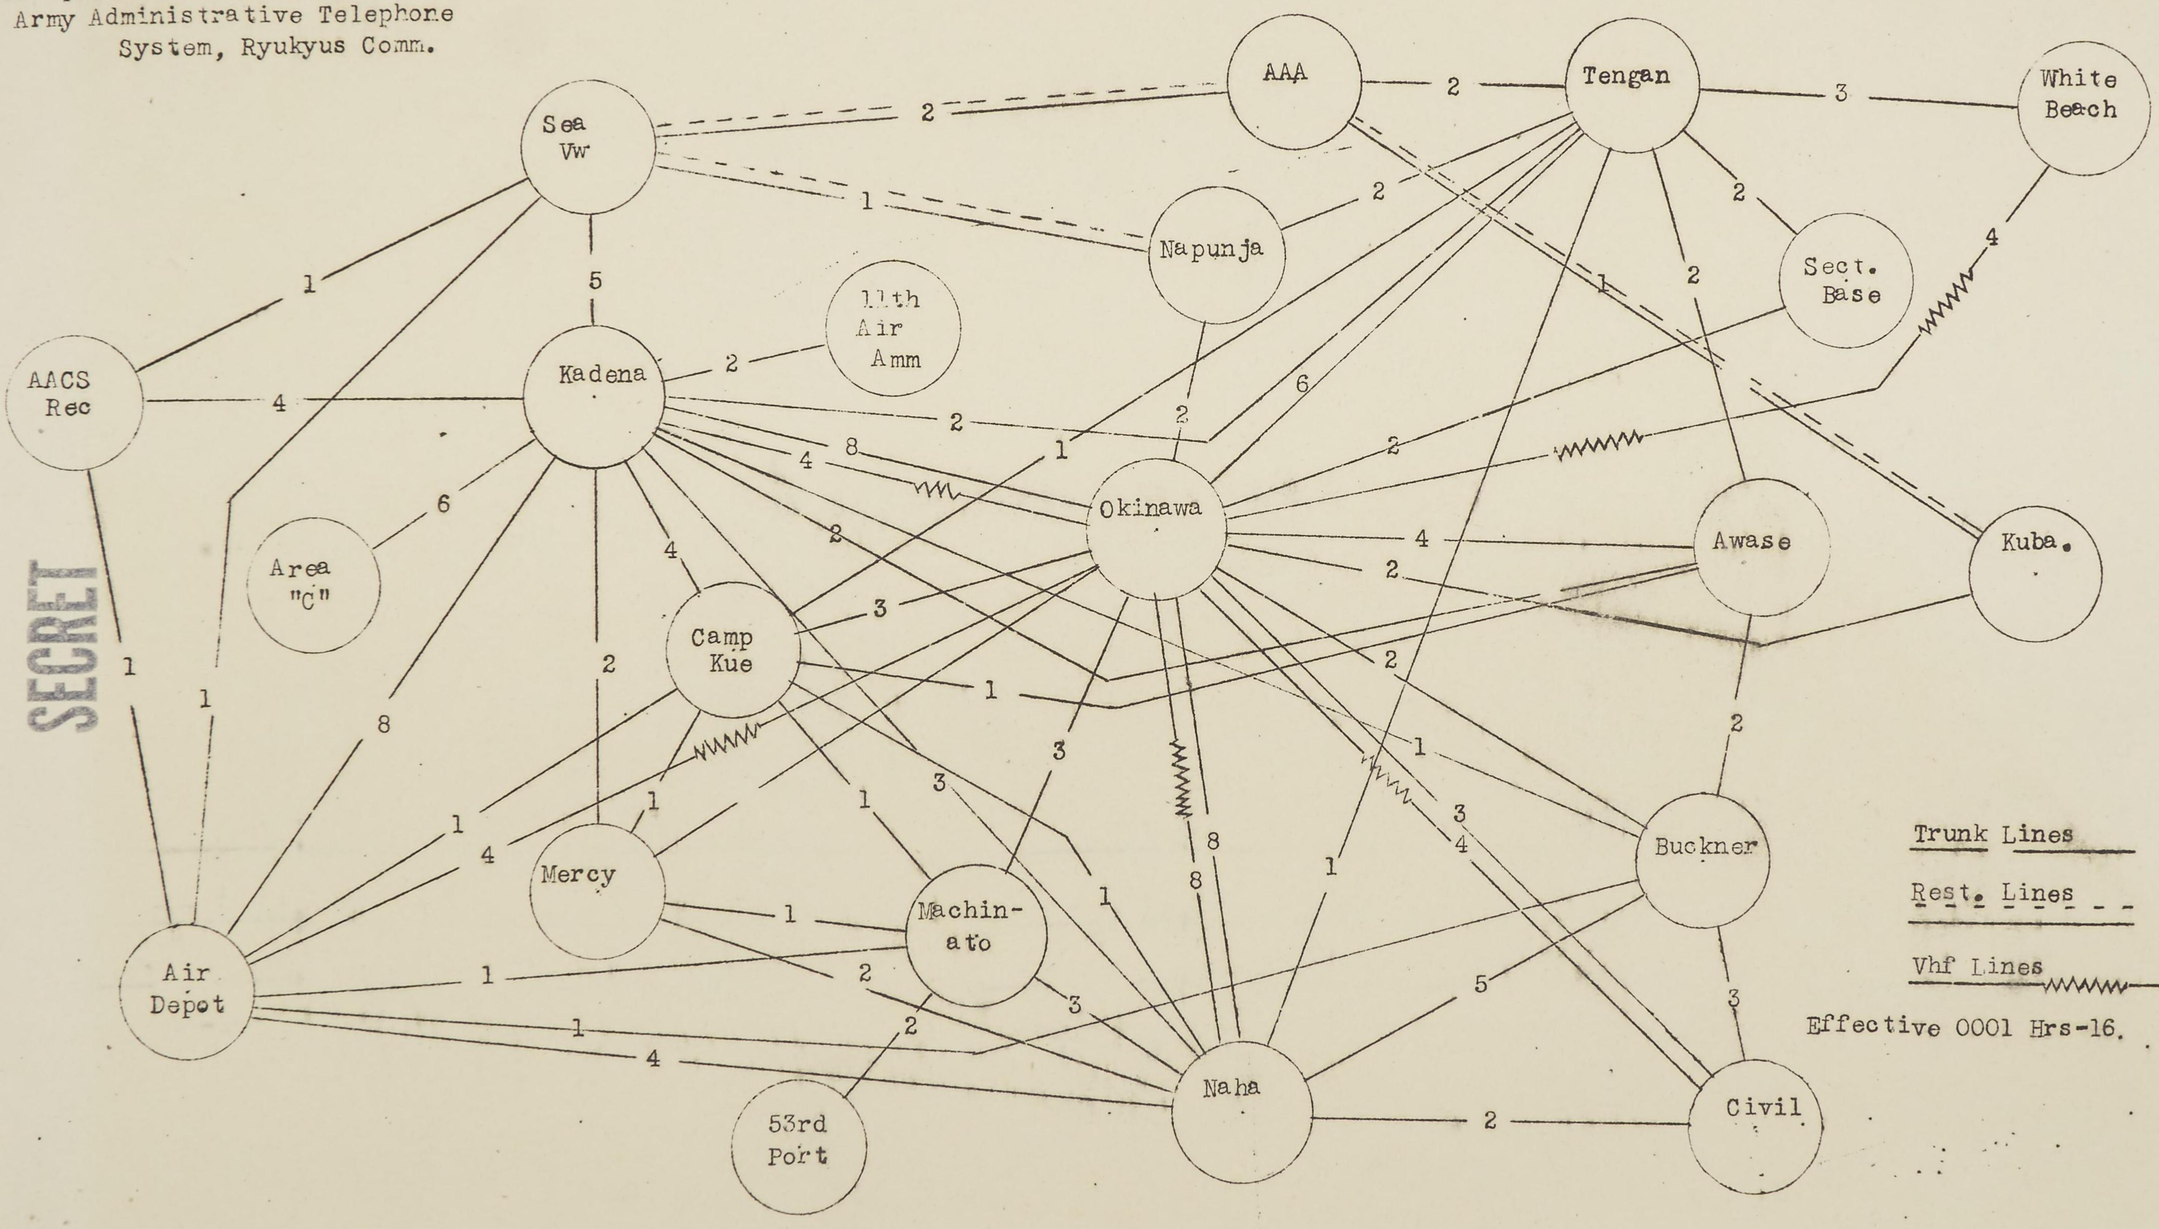

Effective 0001 Hrs-16.

SECRET

SECRET

APPENDIX "C"

DECLASSIFIED
Authority NND 975025

DECLASSIFIED
Authority NND 975029

SECRET

SECRET