DECLASSIFIED E.O. 12065 SECTION 3-402/NNDG NO. 775013

GHQ/SCAP Records (RG 331, National Archives and Records Service)

Description of contents

(1) Box no. 2812

(2) Folder title/number: (7)
Plan of Repair & Reconstruction of Koganei Dairy

(3) Date: Feb. 1949

(4) Subject:

Classification	Type of record
9612	r

(5) Item description and comment:
Tokyo

(6) Reproduction: (Yes) No

(7) Film no. Sheet no.

(Compiled by *National Diet Library*)

DECLASSIFIED E.O. 12065 SECTION 3-402/NNDG NO. 775013

17

Plan of Repair & Reconstruction
of Koganei Dairy

108
6
648 letters

DECLASSIFIED E.O. 12065 SECTION 3-402/NNDG NO. 775013

Plan of Repair & Reconstruction of Koganei Dairy.

1. General affairs.

   Repairs begin.....in the middle of Feb,1949.

   Repairs to be finished.....expected at the end of March 1949.

   Time of arrival of milking Cows and Bulls from Koiwai Farm.

   10 heads of cow in the middle of March

   6 " at the end of March

   1 " bull "

   4 " cow during April

   10 " during October

   1 " bull "

2. Pumping Room.

   Overhauling of pump & motor

   Repairs of fittings

   Cleaning

3. Boiler Room

   Repairs of boiler,roofing,ceiling,draining & fittings.

   Reconstruction of wooden water tank.

4. Milk Plant

   Repairs of roofing,ceiling,fittings

   Overhauling of refrigerator

   Cleaning

5. Dairy

   Repairs of roofing,ceiling,walls & fittings

   Installation of stanchion

   Cleaning

DECLASSIFIED E.O. 12065 SECTION 3-402/NNDG NO. 775013

6. Stable No,1

partition for parturition room

" hay loft

Cleaning

7. Stable No,2

Repairs of fittings

Cleaning

Repairs of stanchion

" water cups

8. Stable No,3

Repairs of fittings

Cleaning

Repairs of stanchion

" water cups

9. Isolation Room

Repairs of fittings

Cleaning

10. Room for fodders & warehouse

Reconstruction of dwelling room

Repairs of fittings

Boating of coaltar for roofs

11. Dwelling House

Goating of coaltar for roofs

12. Construction & Equipment

Self Bottle Fillers and Cappers

Separator

Bottle Washer

Installation of two silos outdoors (semi Underground type)

DECLASSIFIED E.O. 12356 SECTION 3-402/NNDB NO. 775013

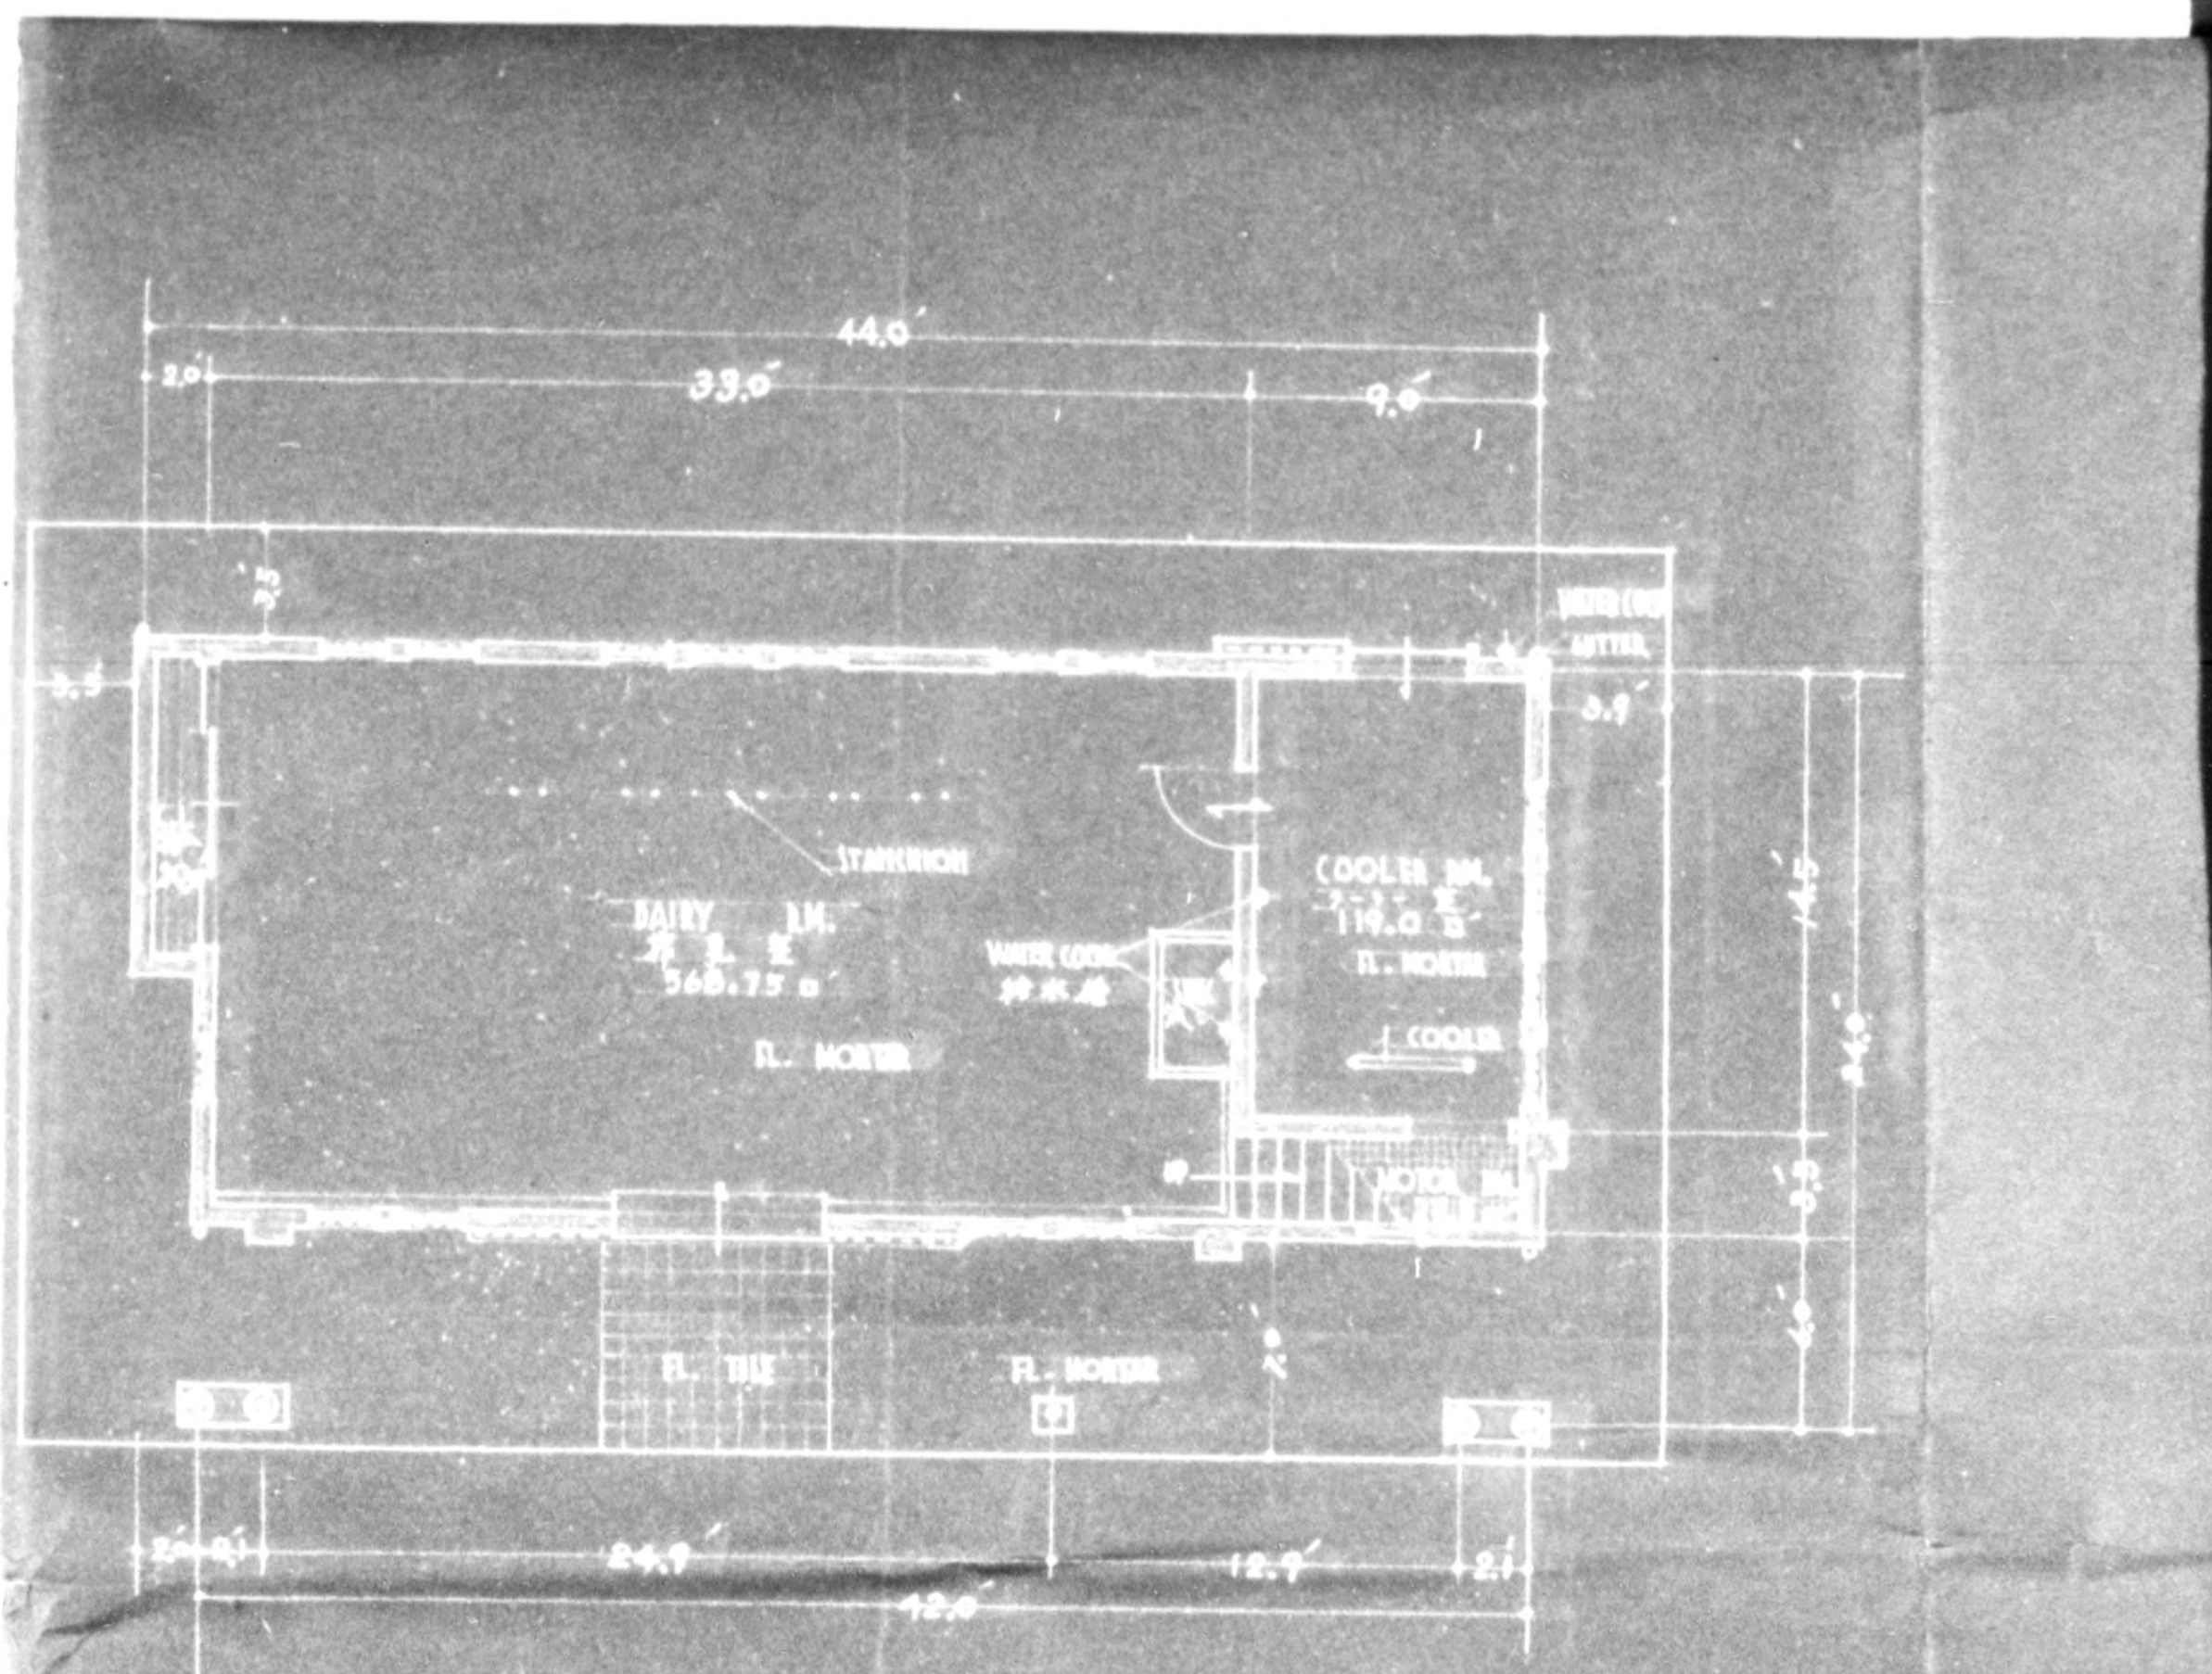

DAIRY R.M. FLOOR PLAN

搾乳室平面図

SCALE 1:100

BLDG. AREA 1,045.18 ㎡

建坪 28.56 坪

DECLASSIFIED E.O. 12065 SECTION 3-402/NND: NO. 775013

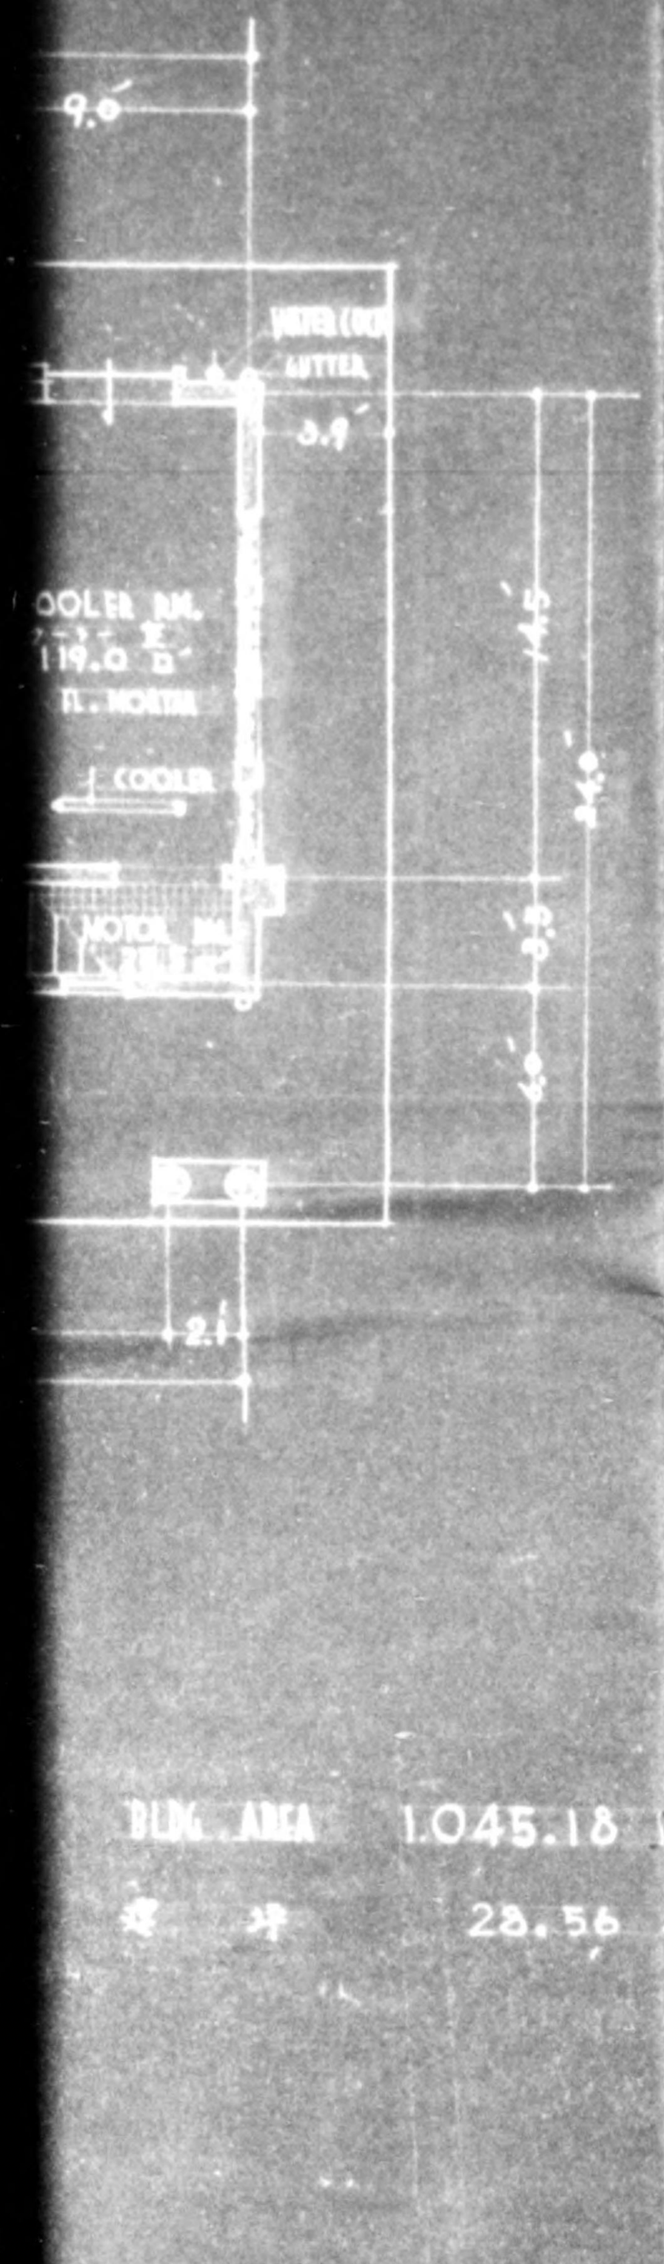

BLDG. AREA 1.045.18 ㎡

建 坪 28.56 坪

小岩井農牧株式会社小金井牧場			
搾乳室實測平面図			
實測	河井	年月日	24. 2. 16.
設計	河井	年月日	24. 2. 17.
縮尺 1:100			
池田種畜場設計事務所			

DECLASSIFIED E.O. 12065 SECTION 3-402/NNDG NO. 775013

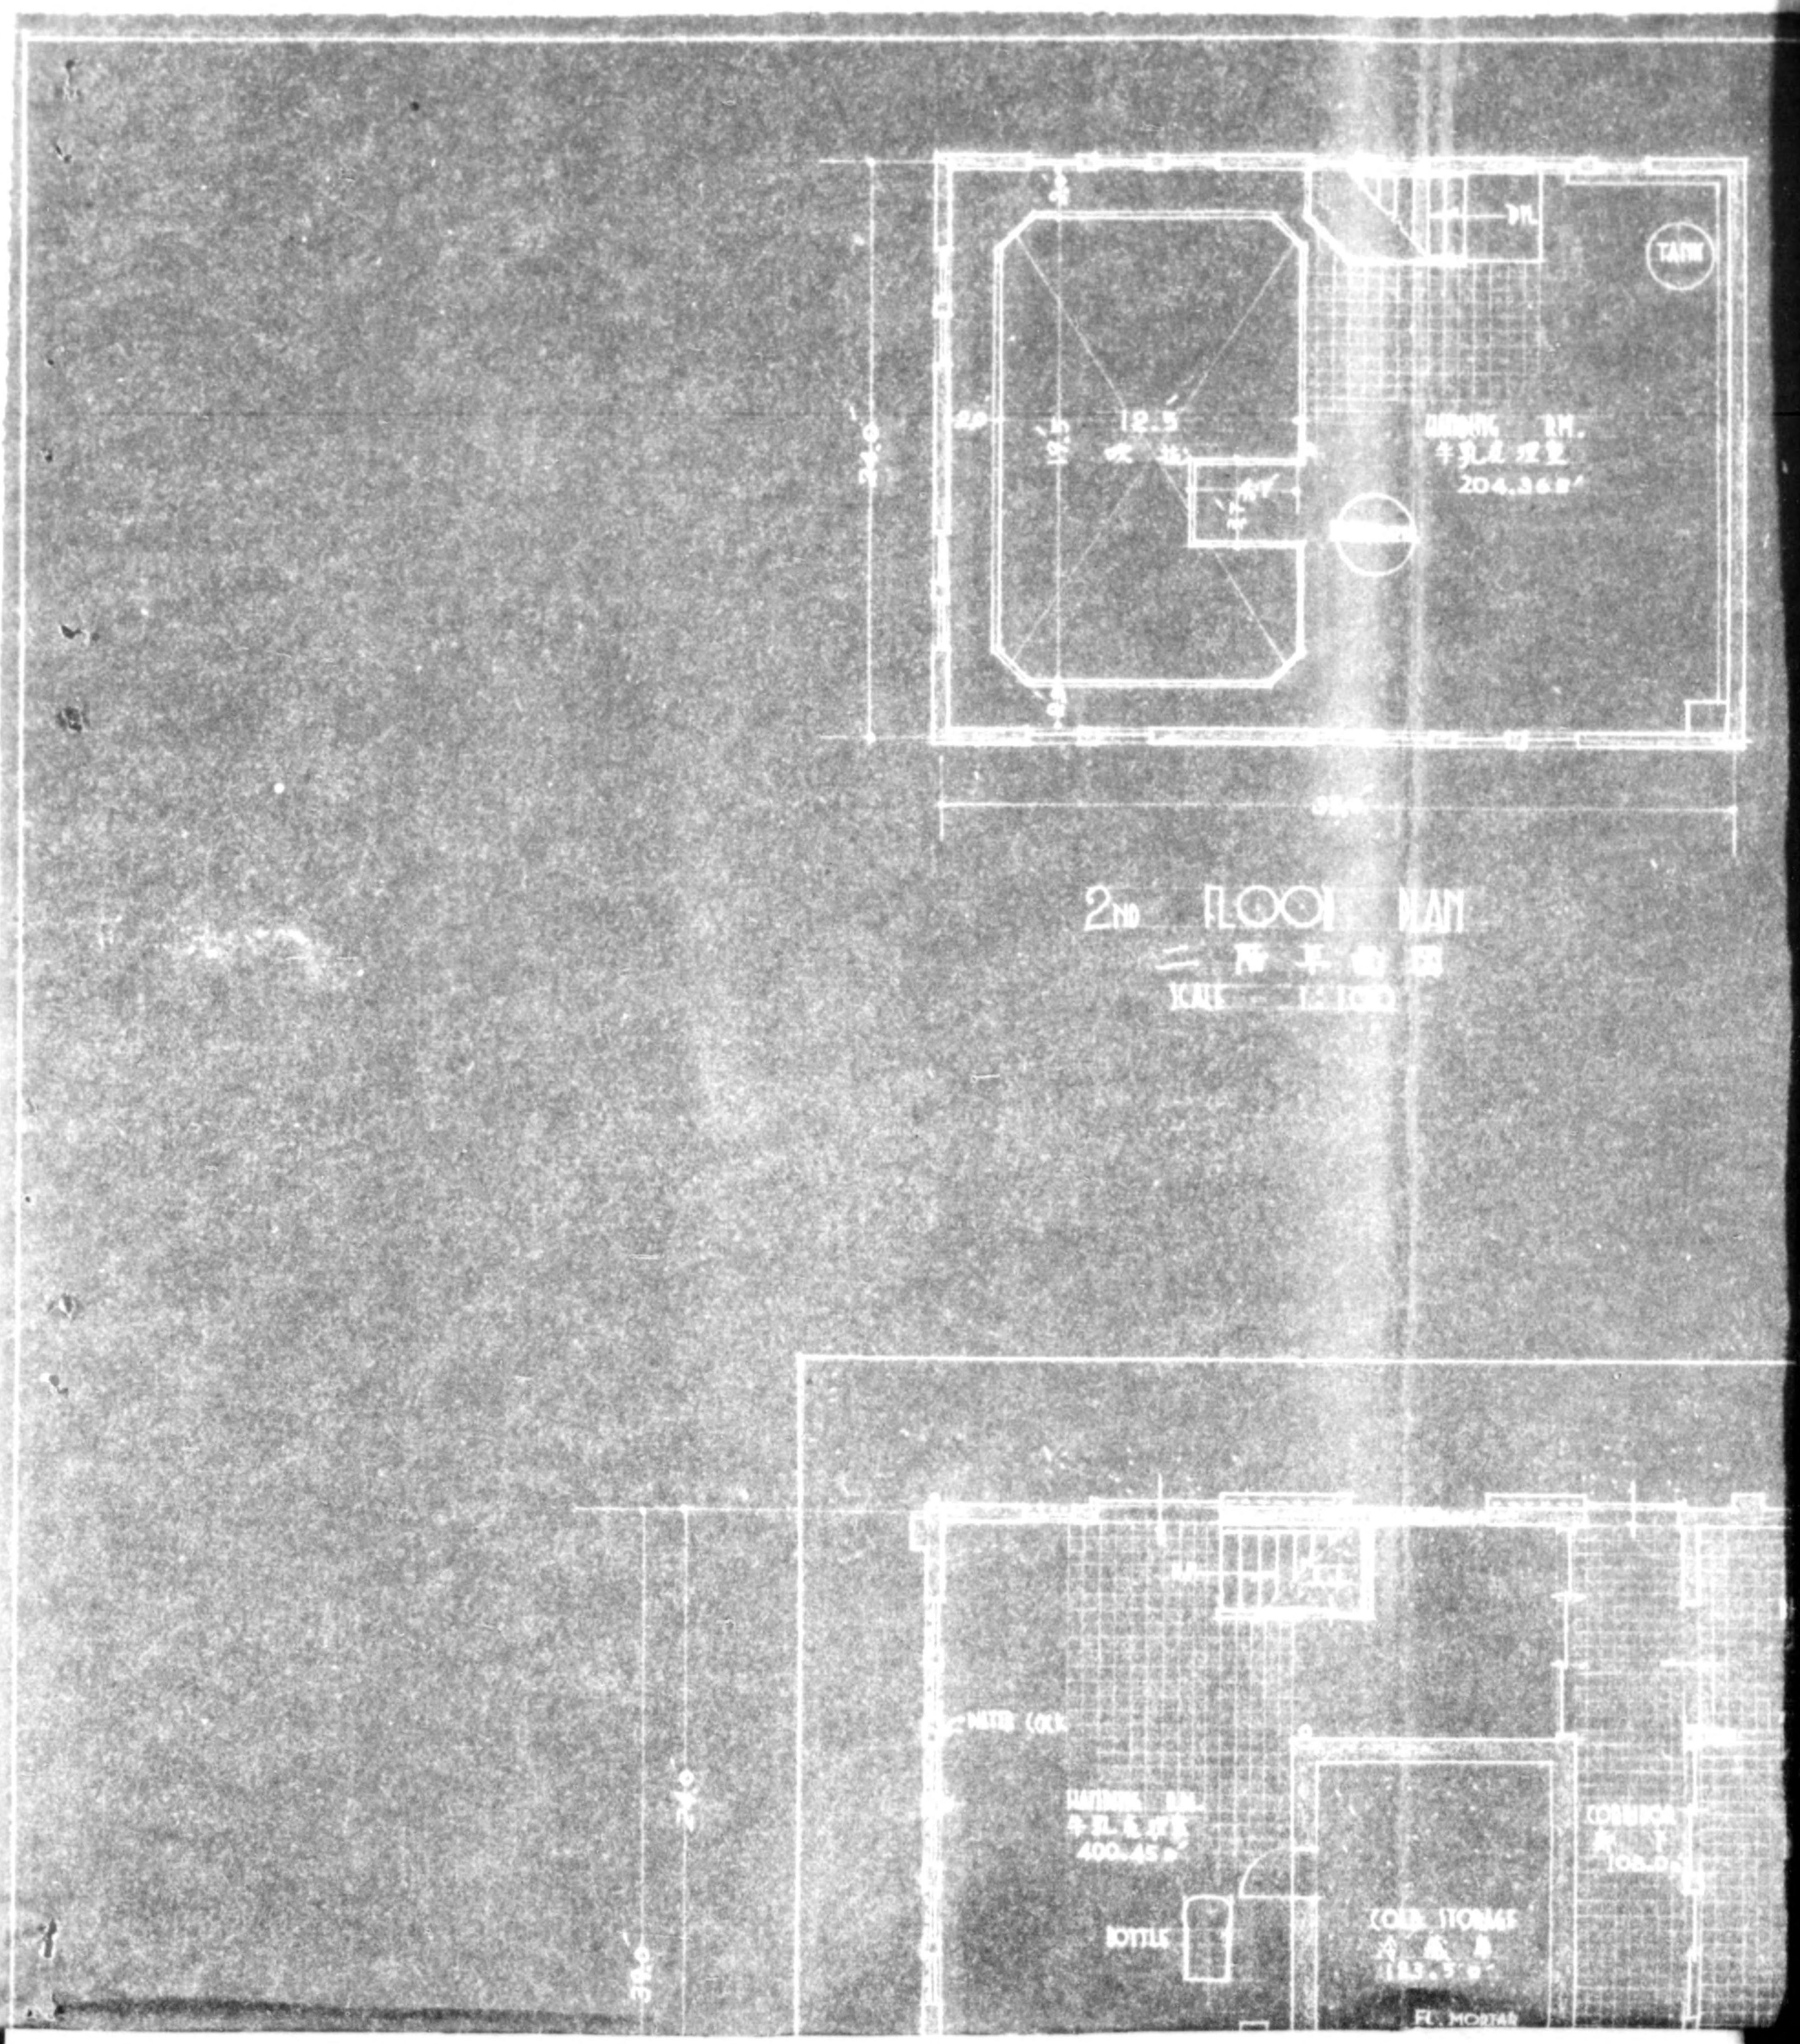

DECLASSIFIED E.O. 12065 SECTION 3-402/NNDG NO. 775013

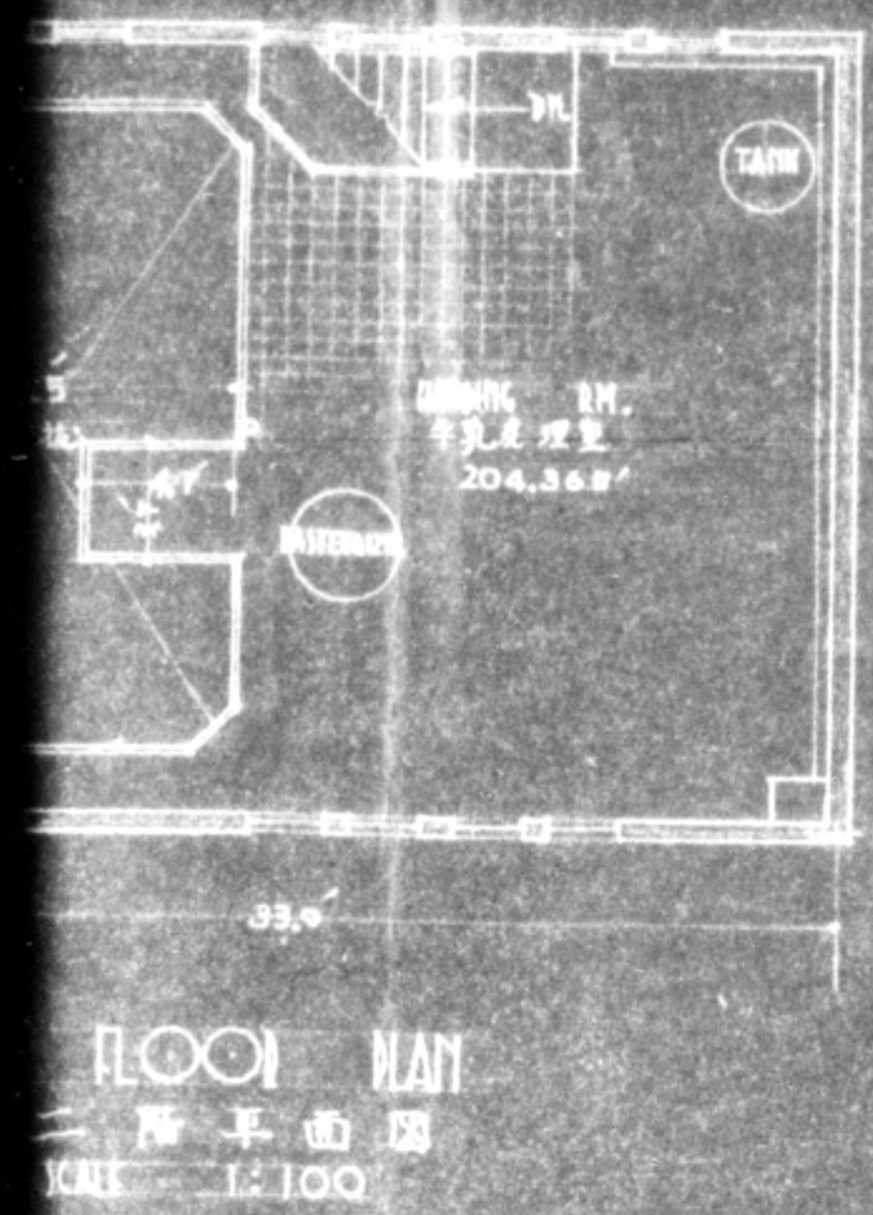

FLOOR PLAN
二階平面圖
SCALE 1:100

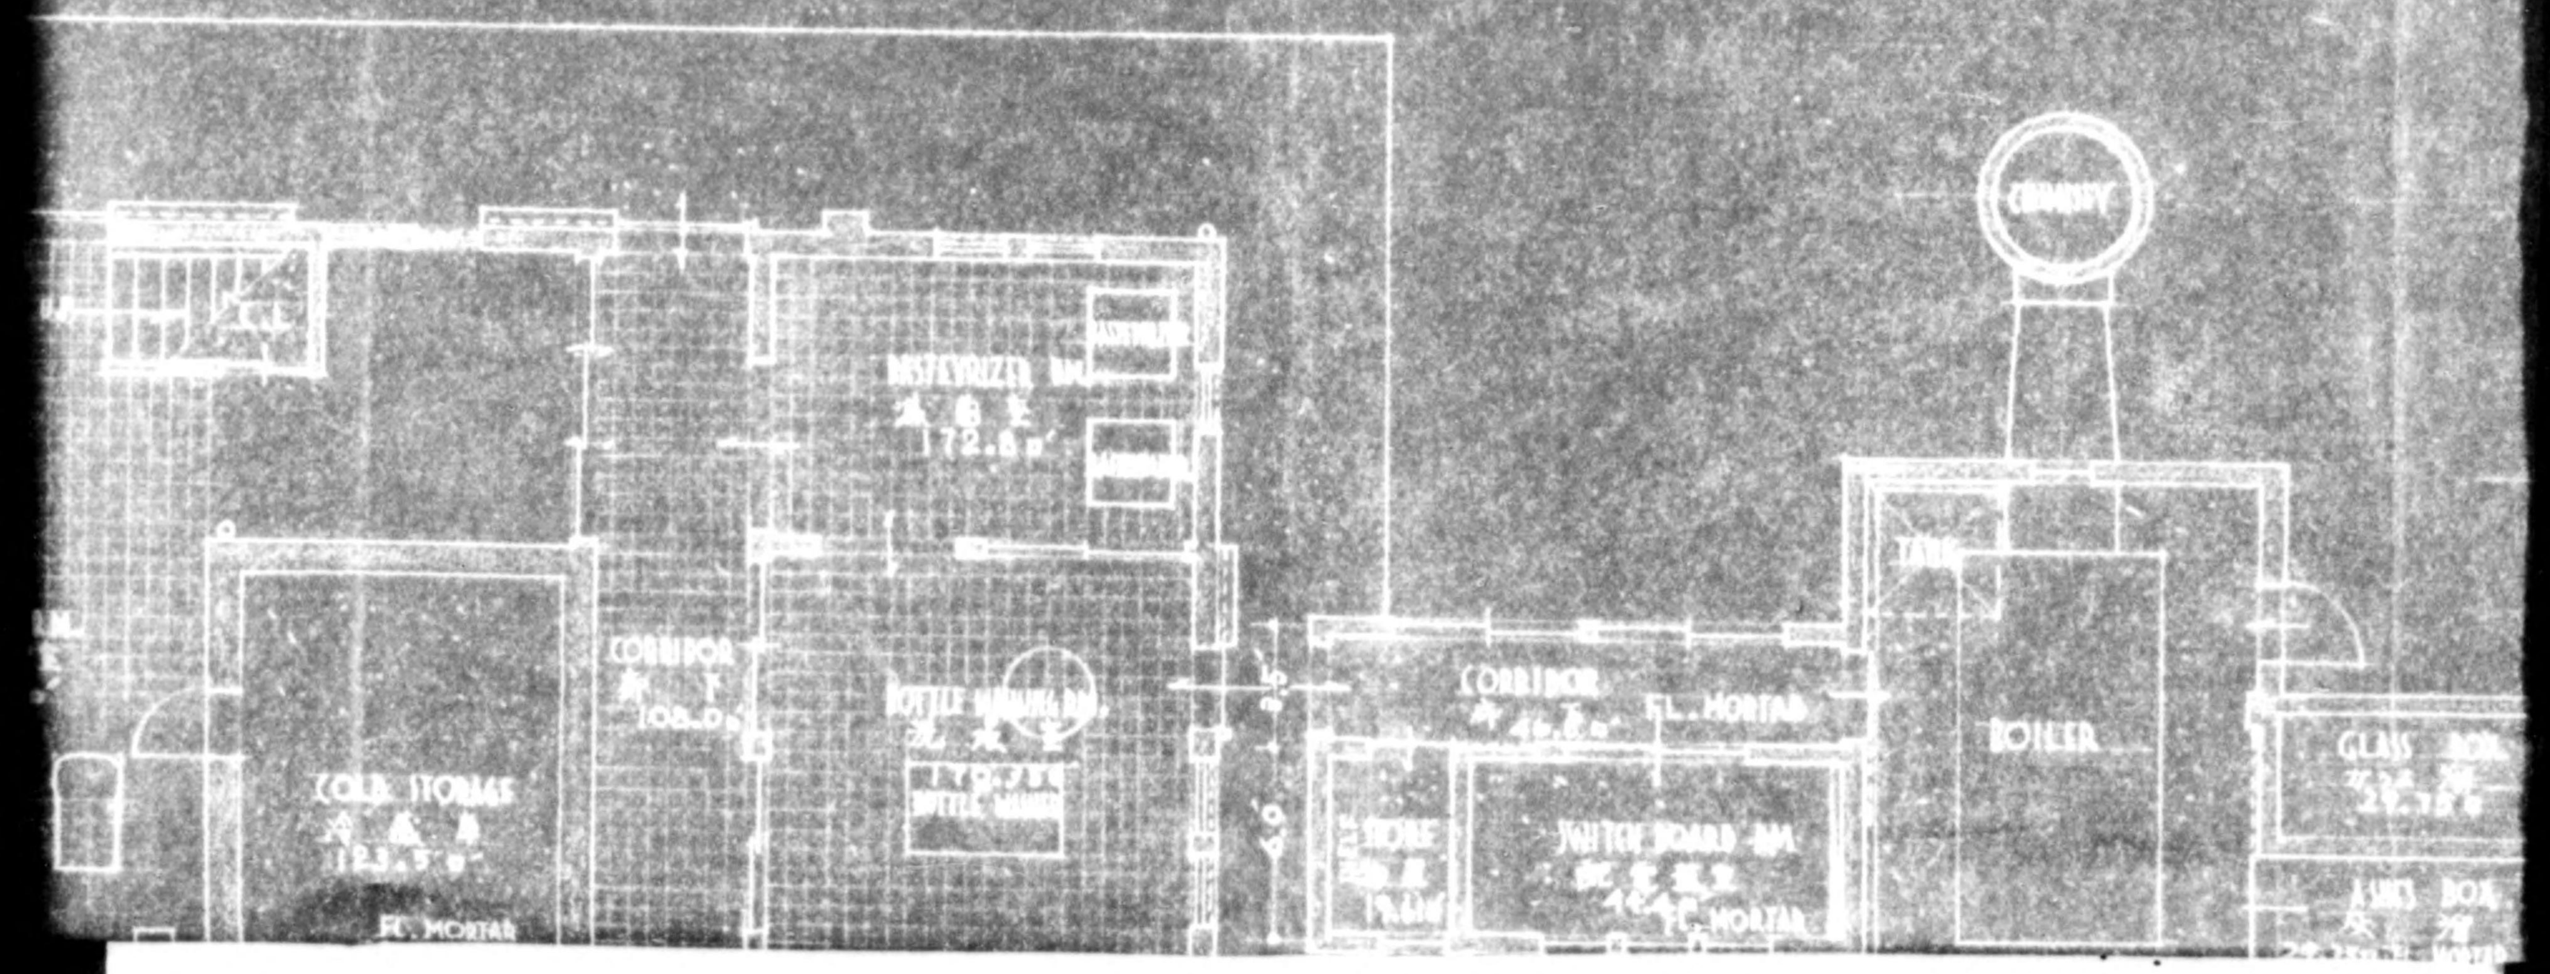

DECLASSIFIED E.O. 12065 SECTION 3-402/NNDG NO. 775013

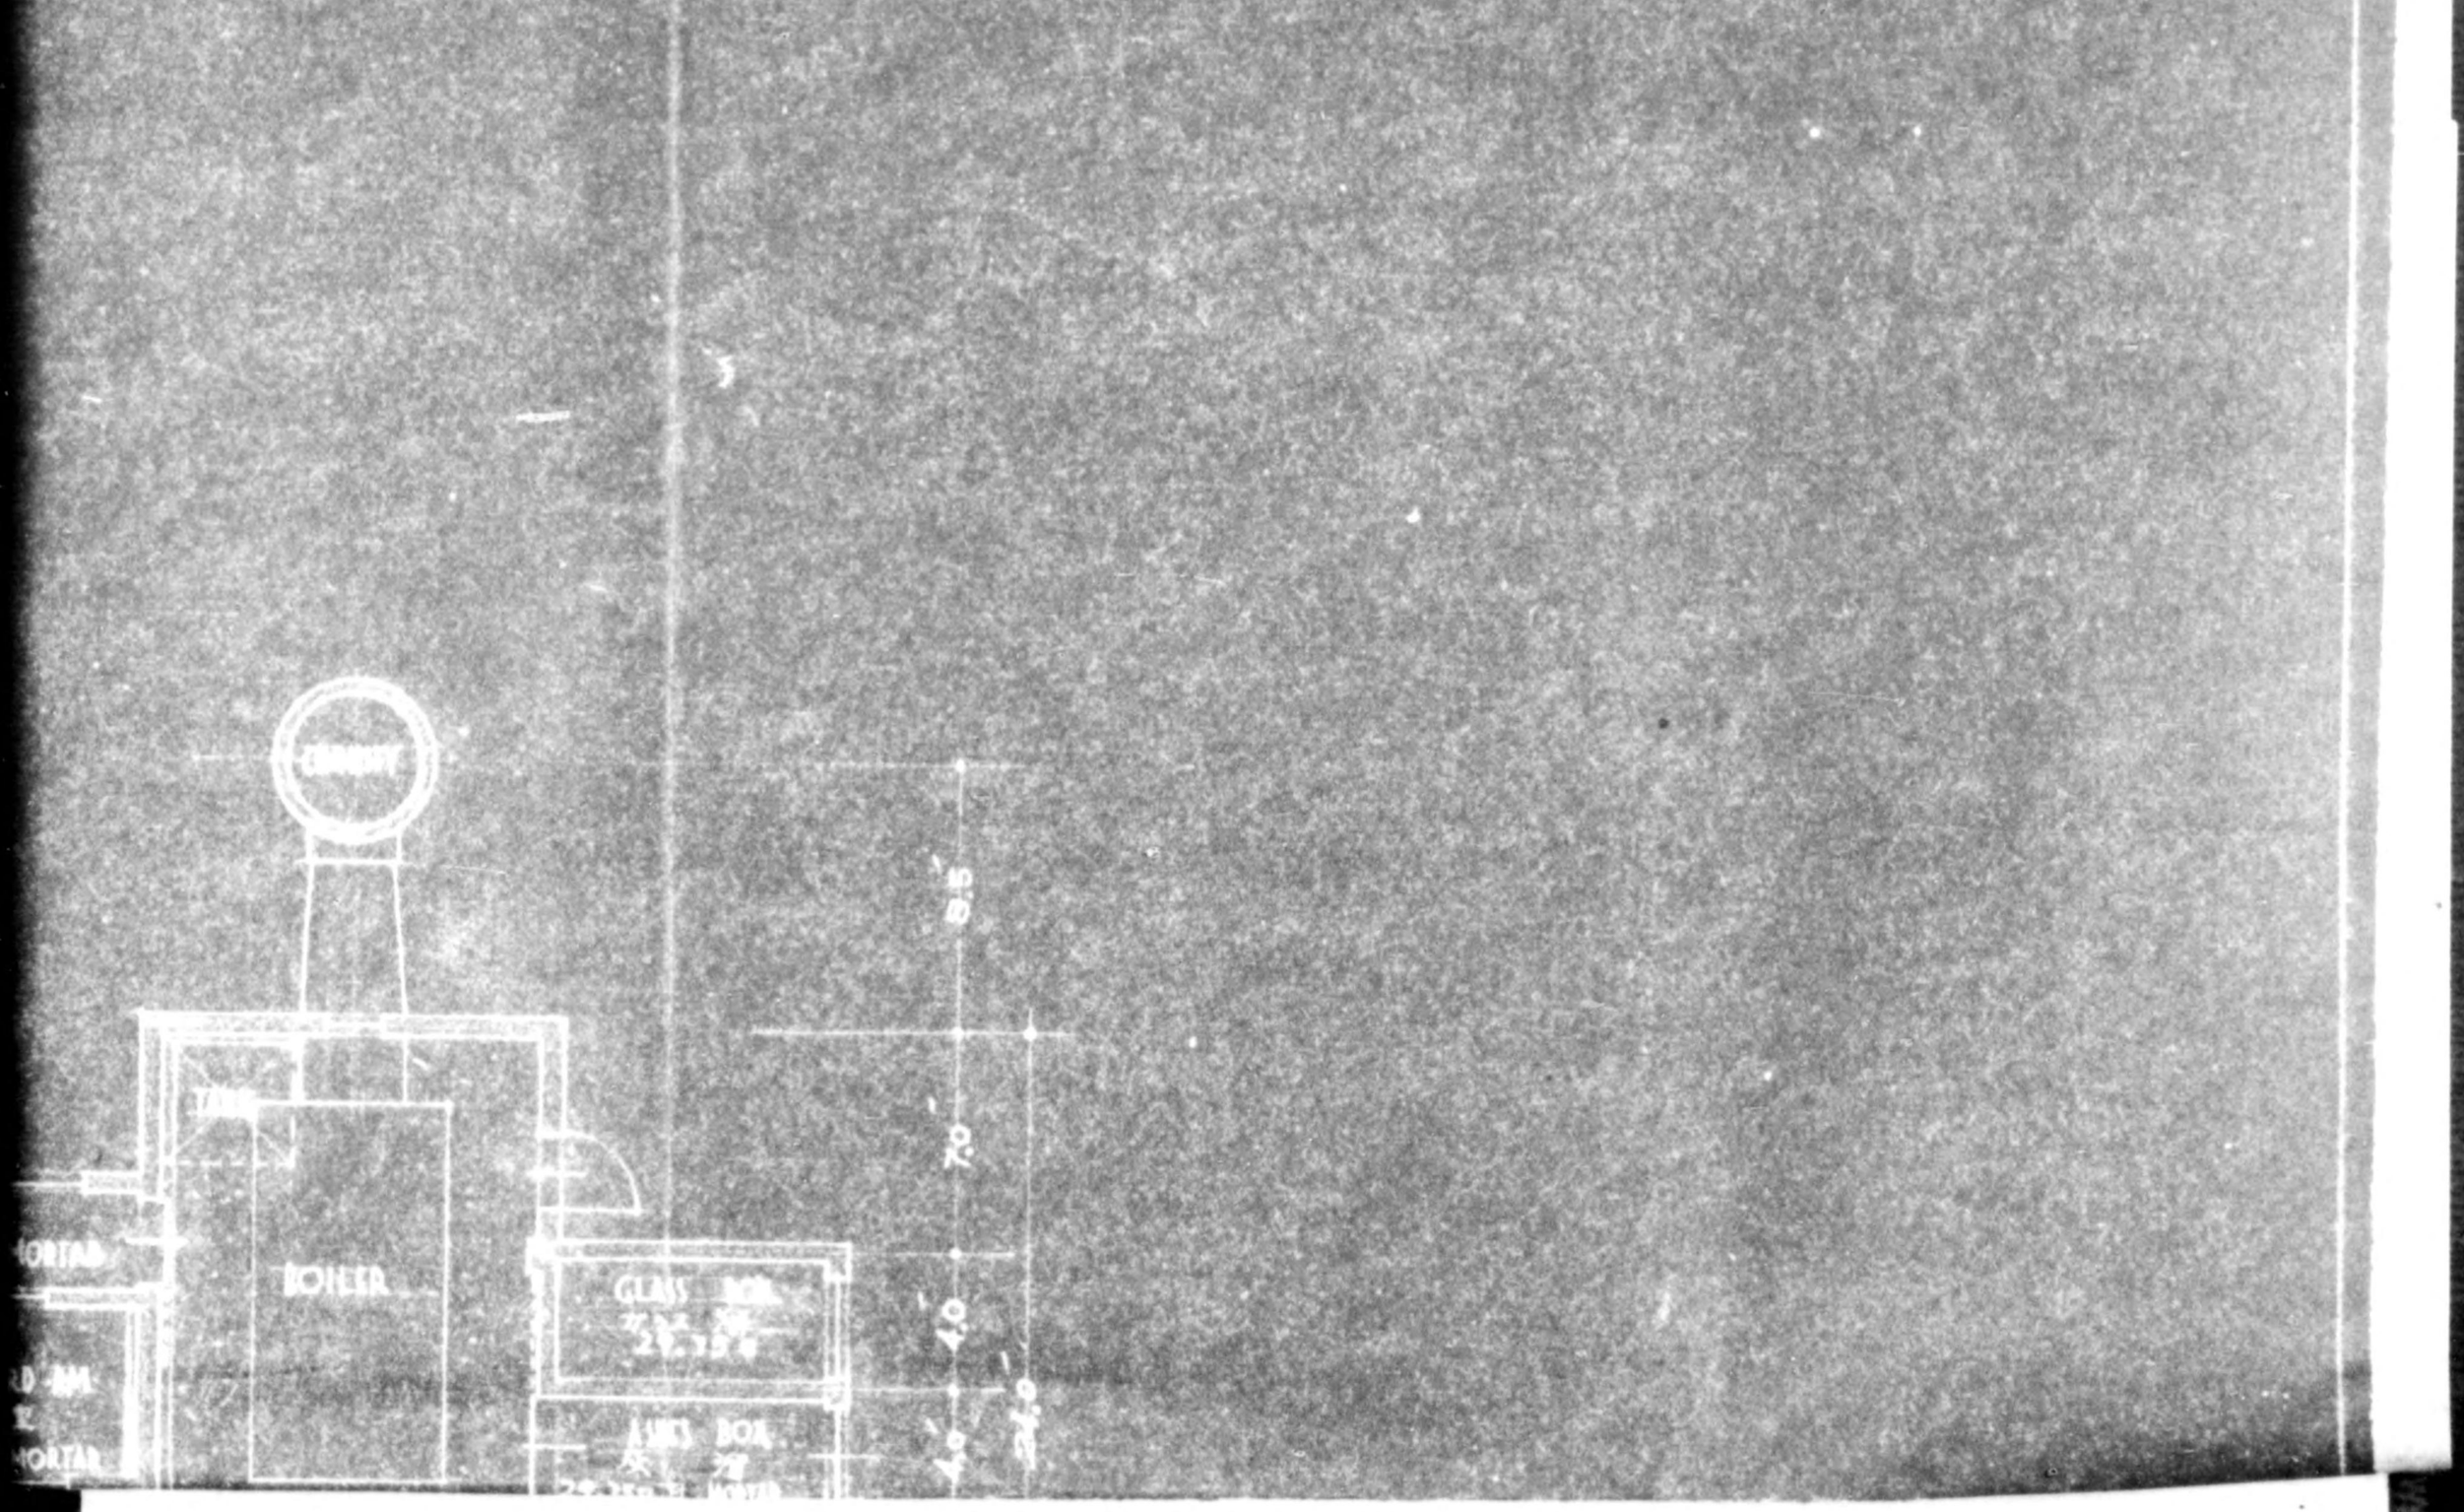

DECLASSIFIED E.O. 12065 SECTION 3-402/NNDG NO. 775013

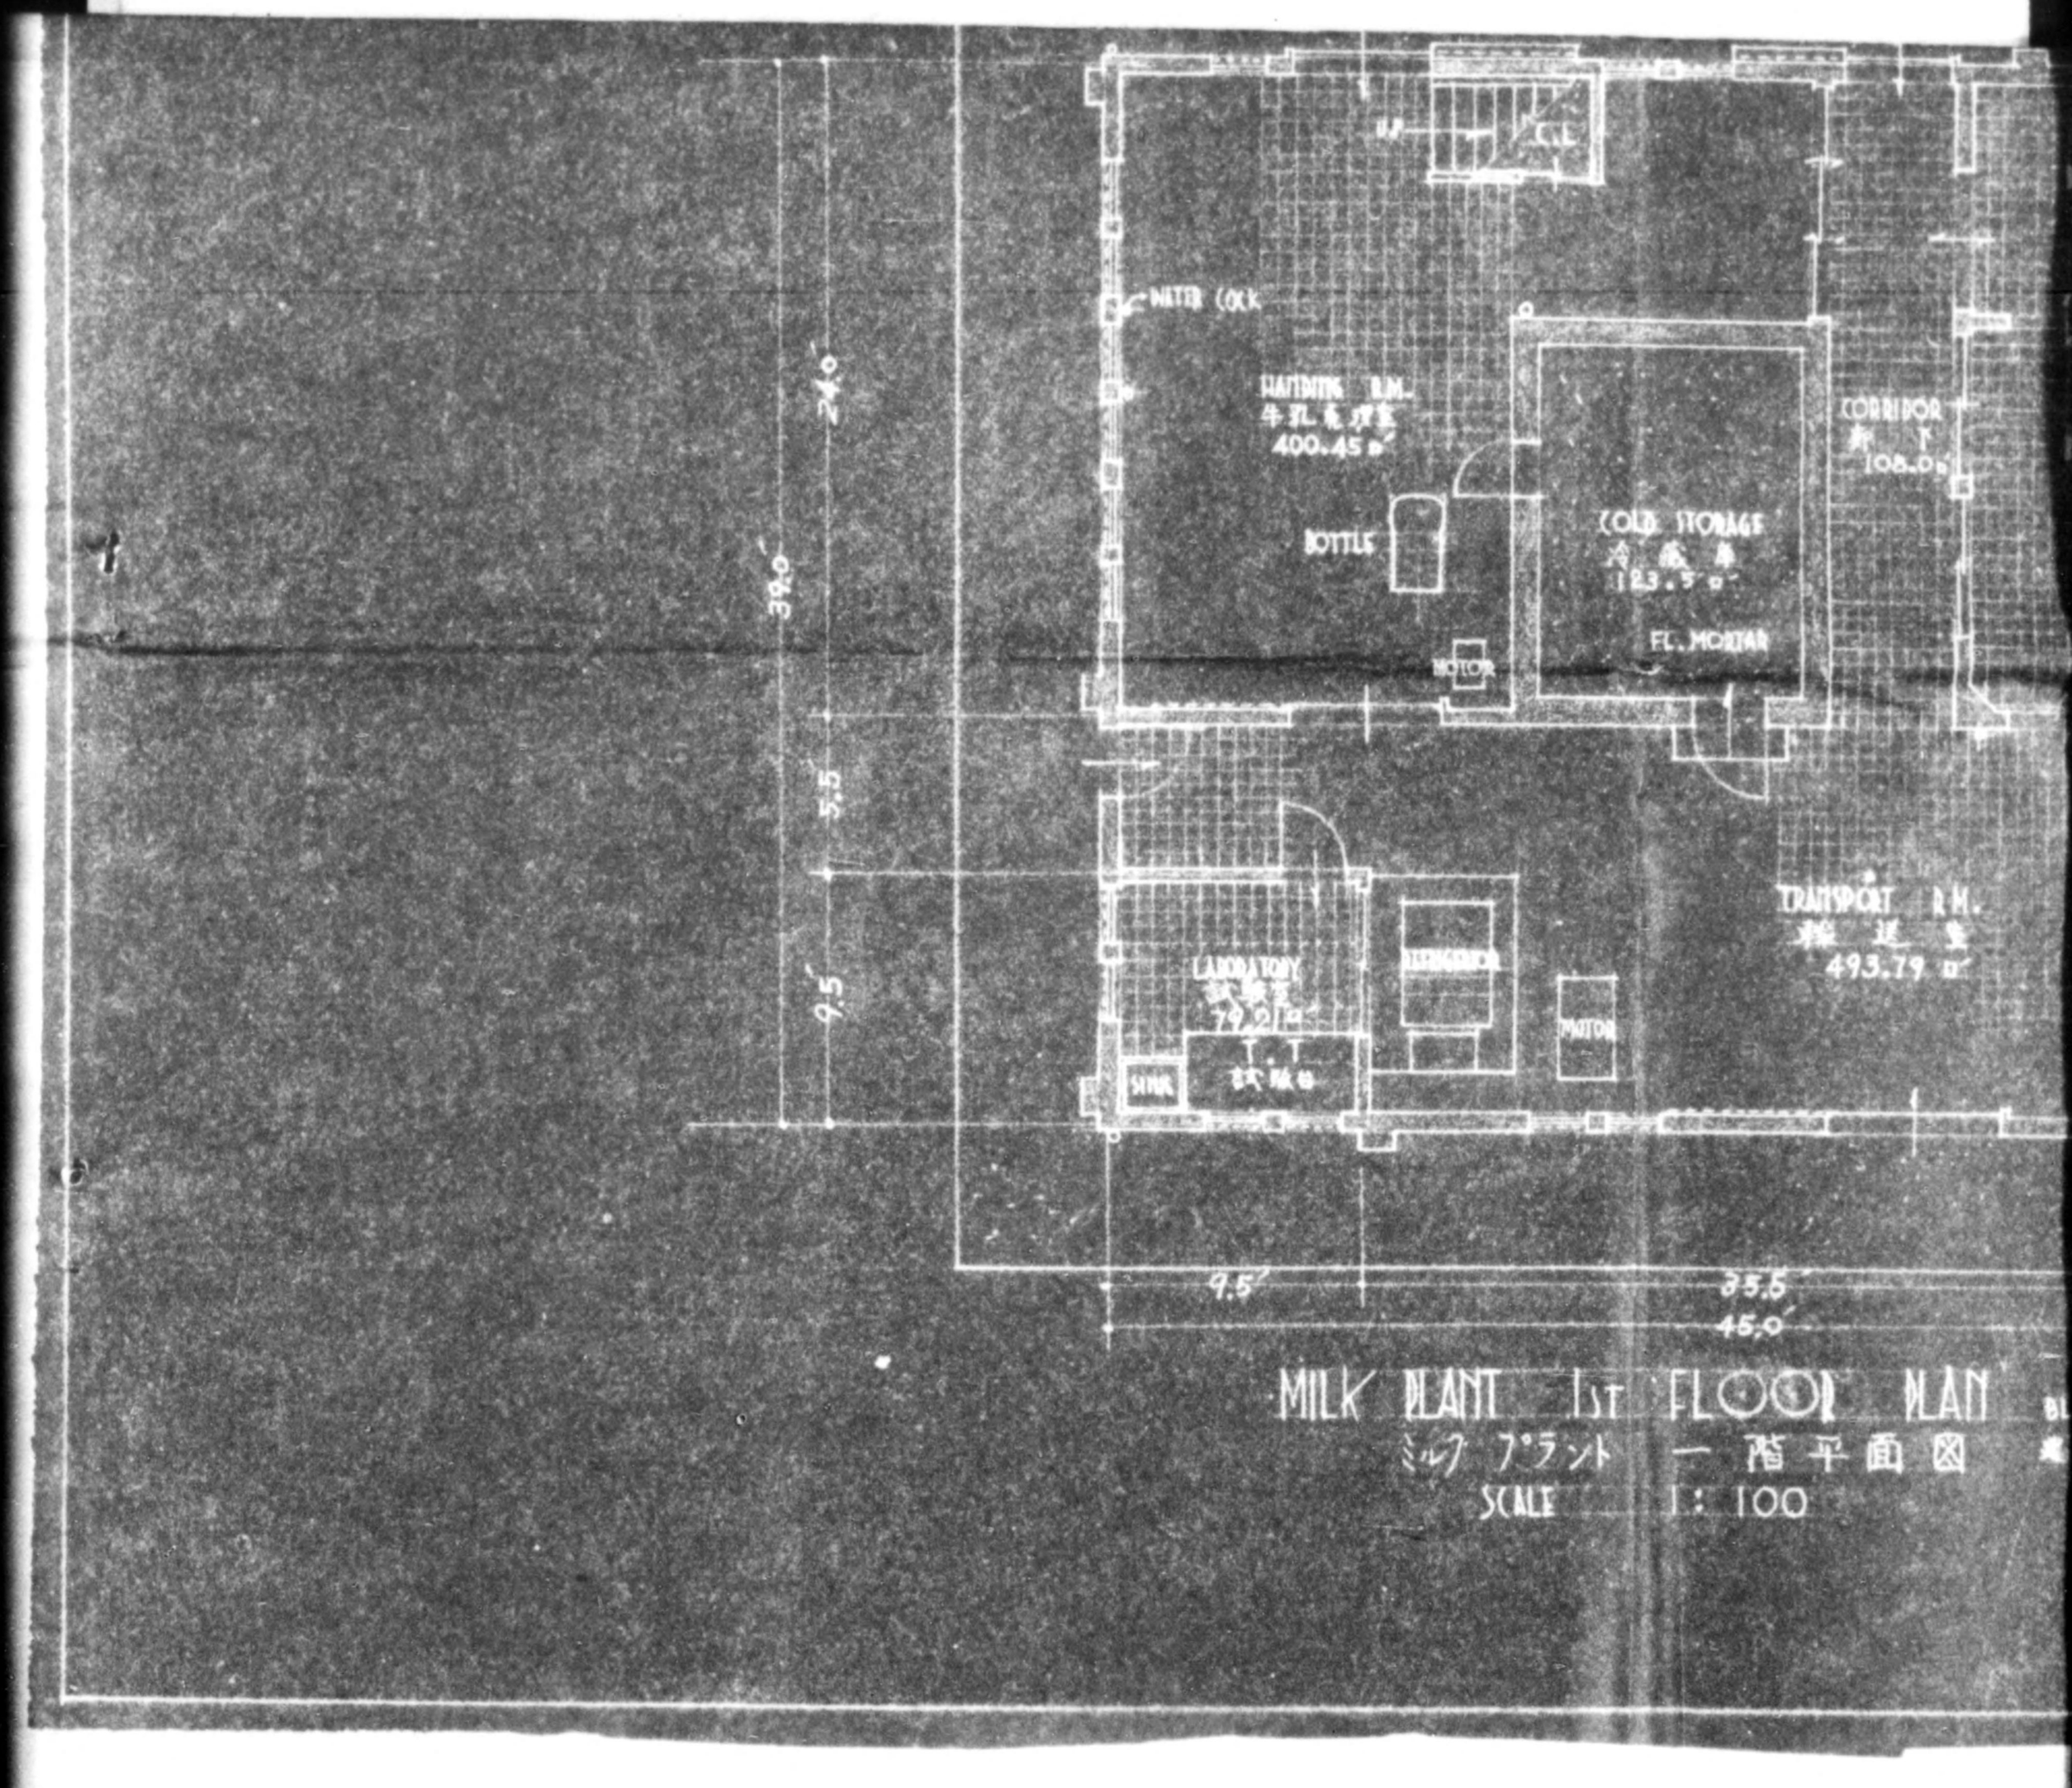

MILK PLANT 1ST FLOOR PLAN
ミルク プラント 一階平面図
SCALE 1 : 100

DECLASSIFIED E.O. 12065 SECTION 3-402/NNDG NO. 775013

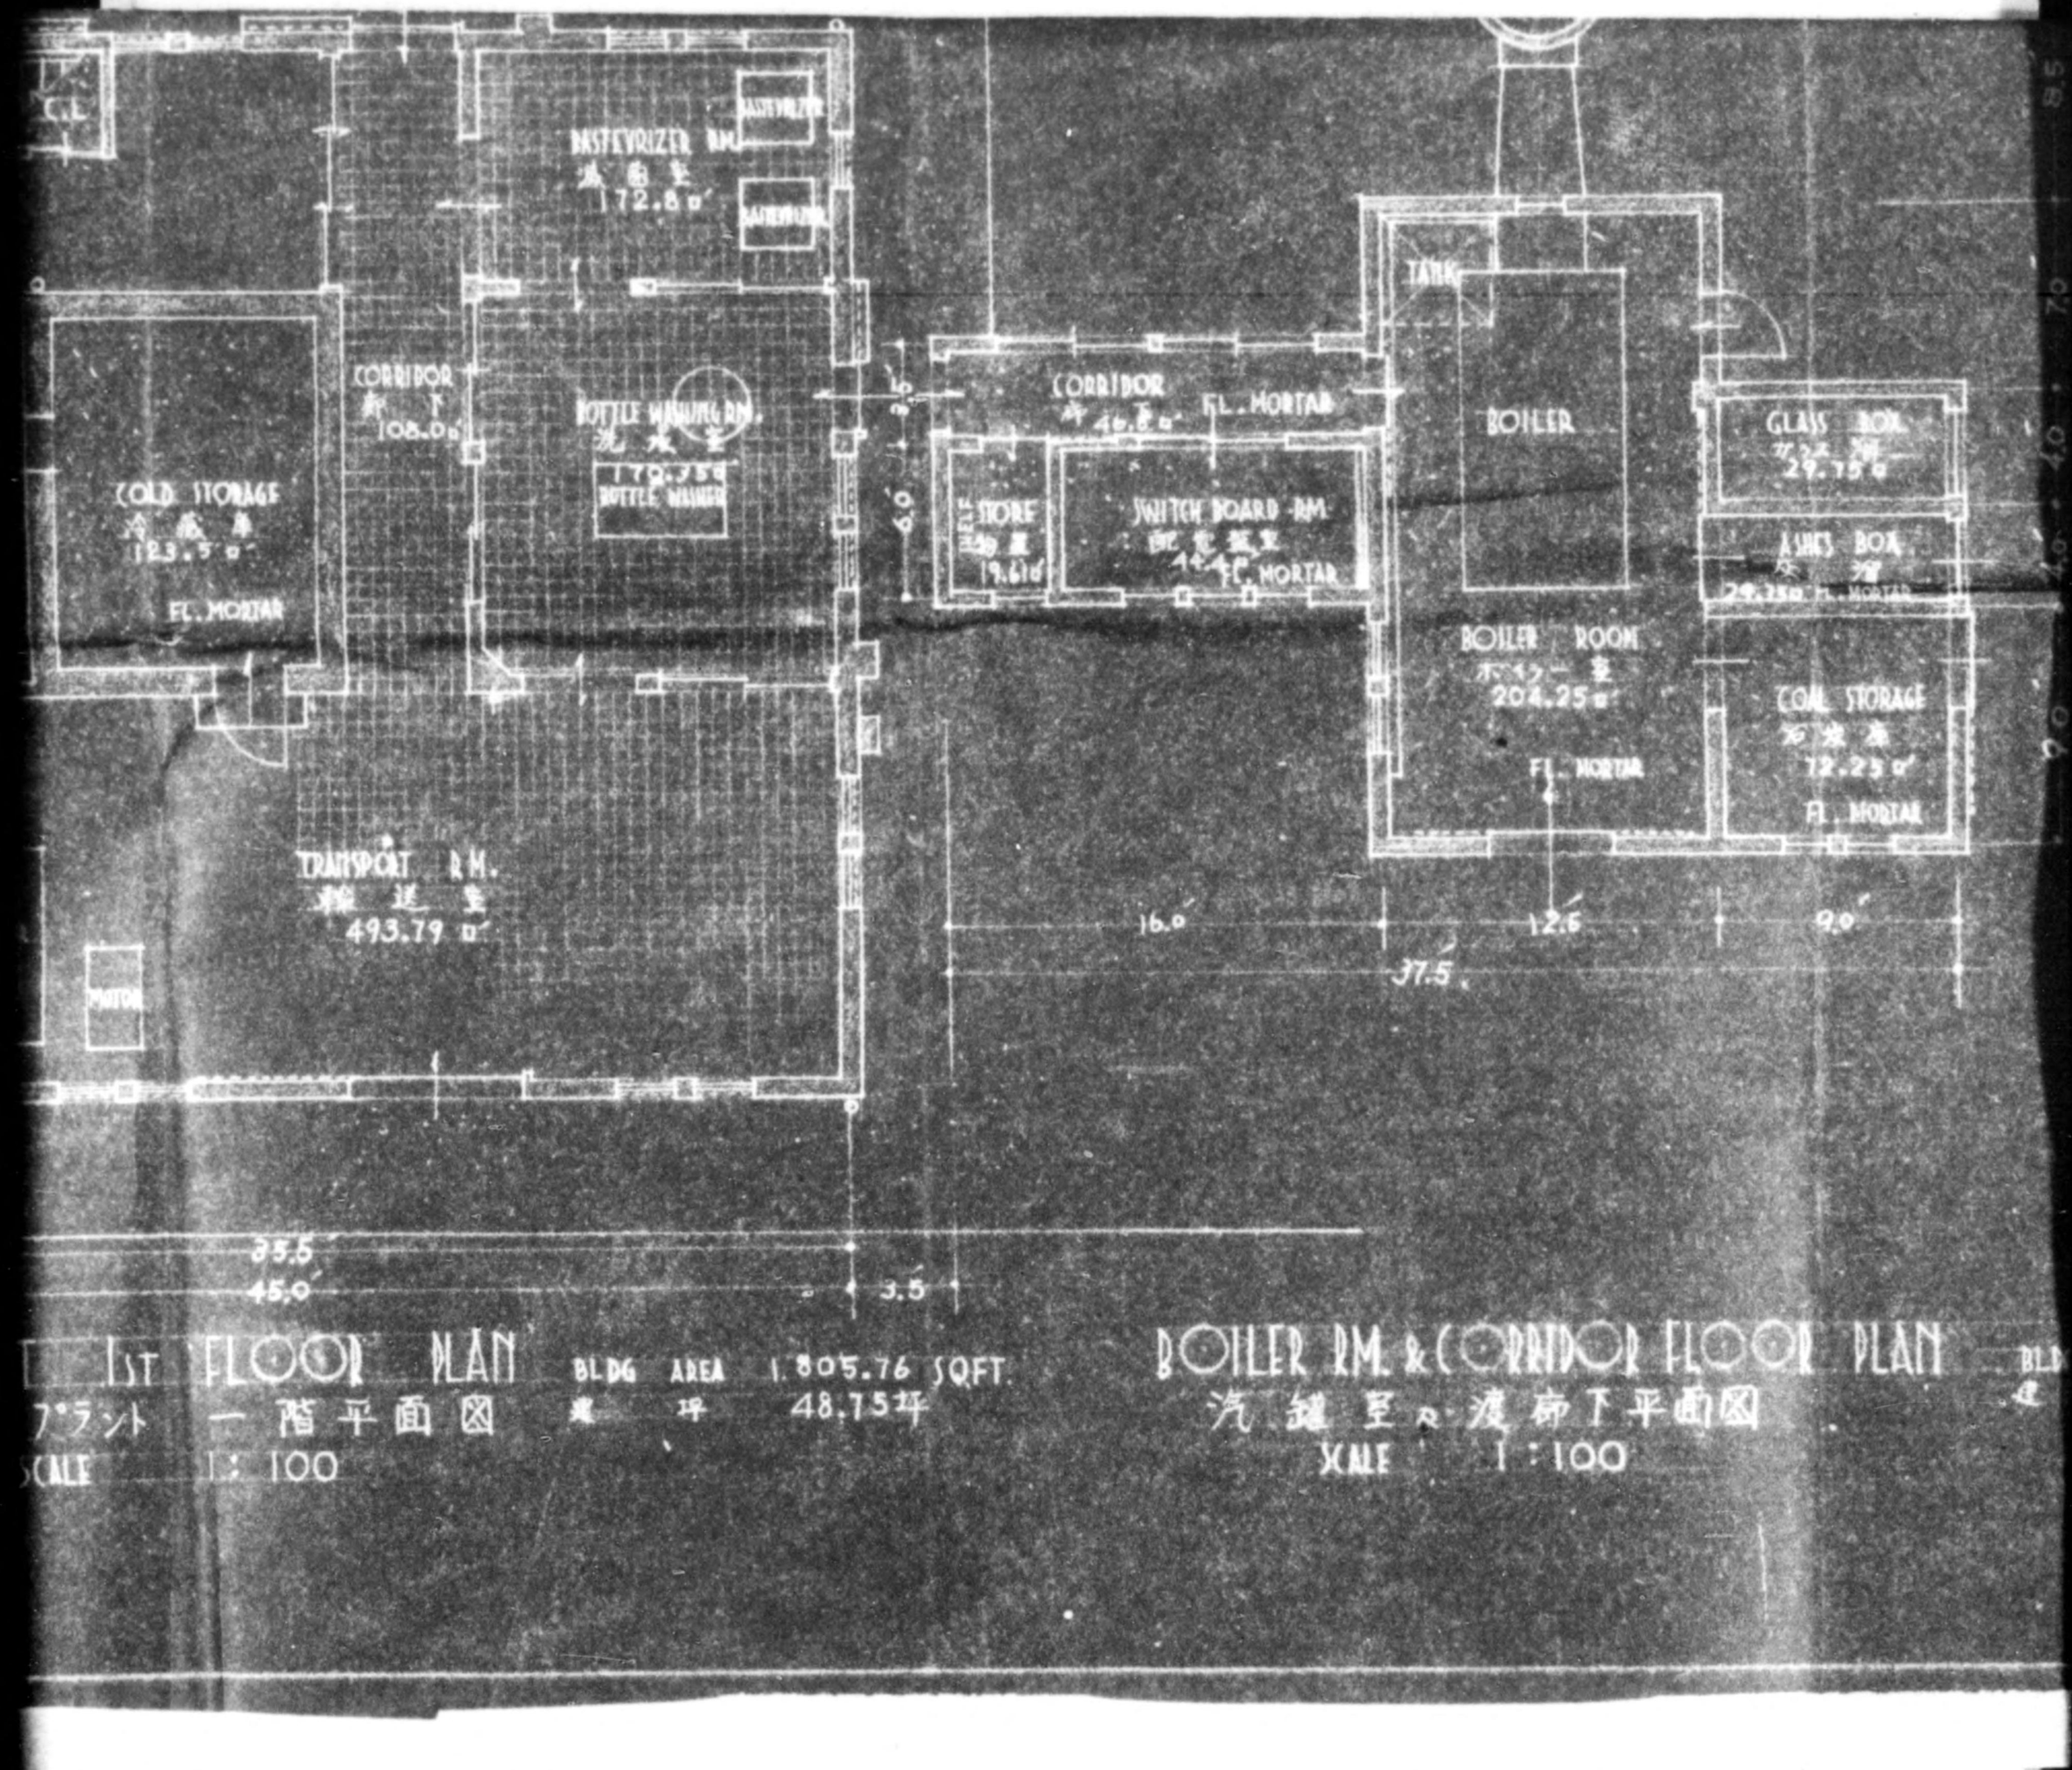

1ST FLOOR PLAN BLDG AREA 1,805.76 SQFT.
プラント 一階平面図 建坪 48.75坪
SCALE 1:100

BOILER RM. & CORRIDOR FLOOR PLAN
汽罐室及渡廊下平面図
SCALE 1:100

DECLASSIFIED E.O. 12065 SECTION 3-402/NNDG NO. 775013

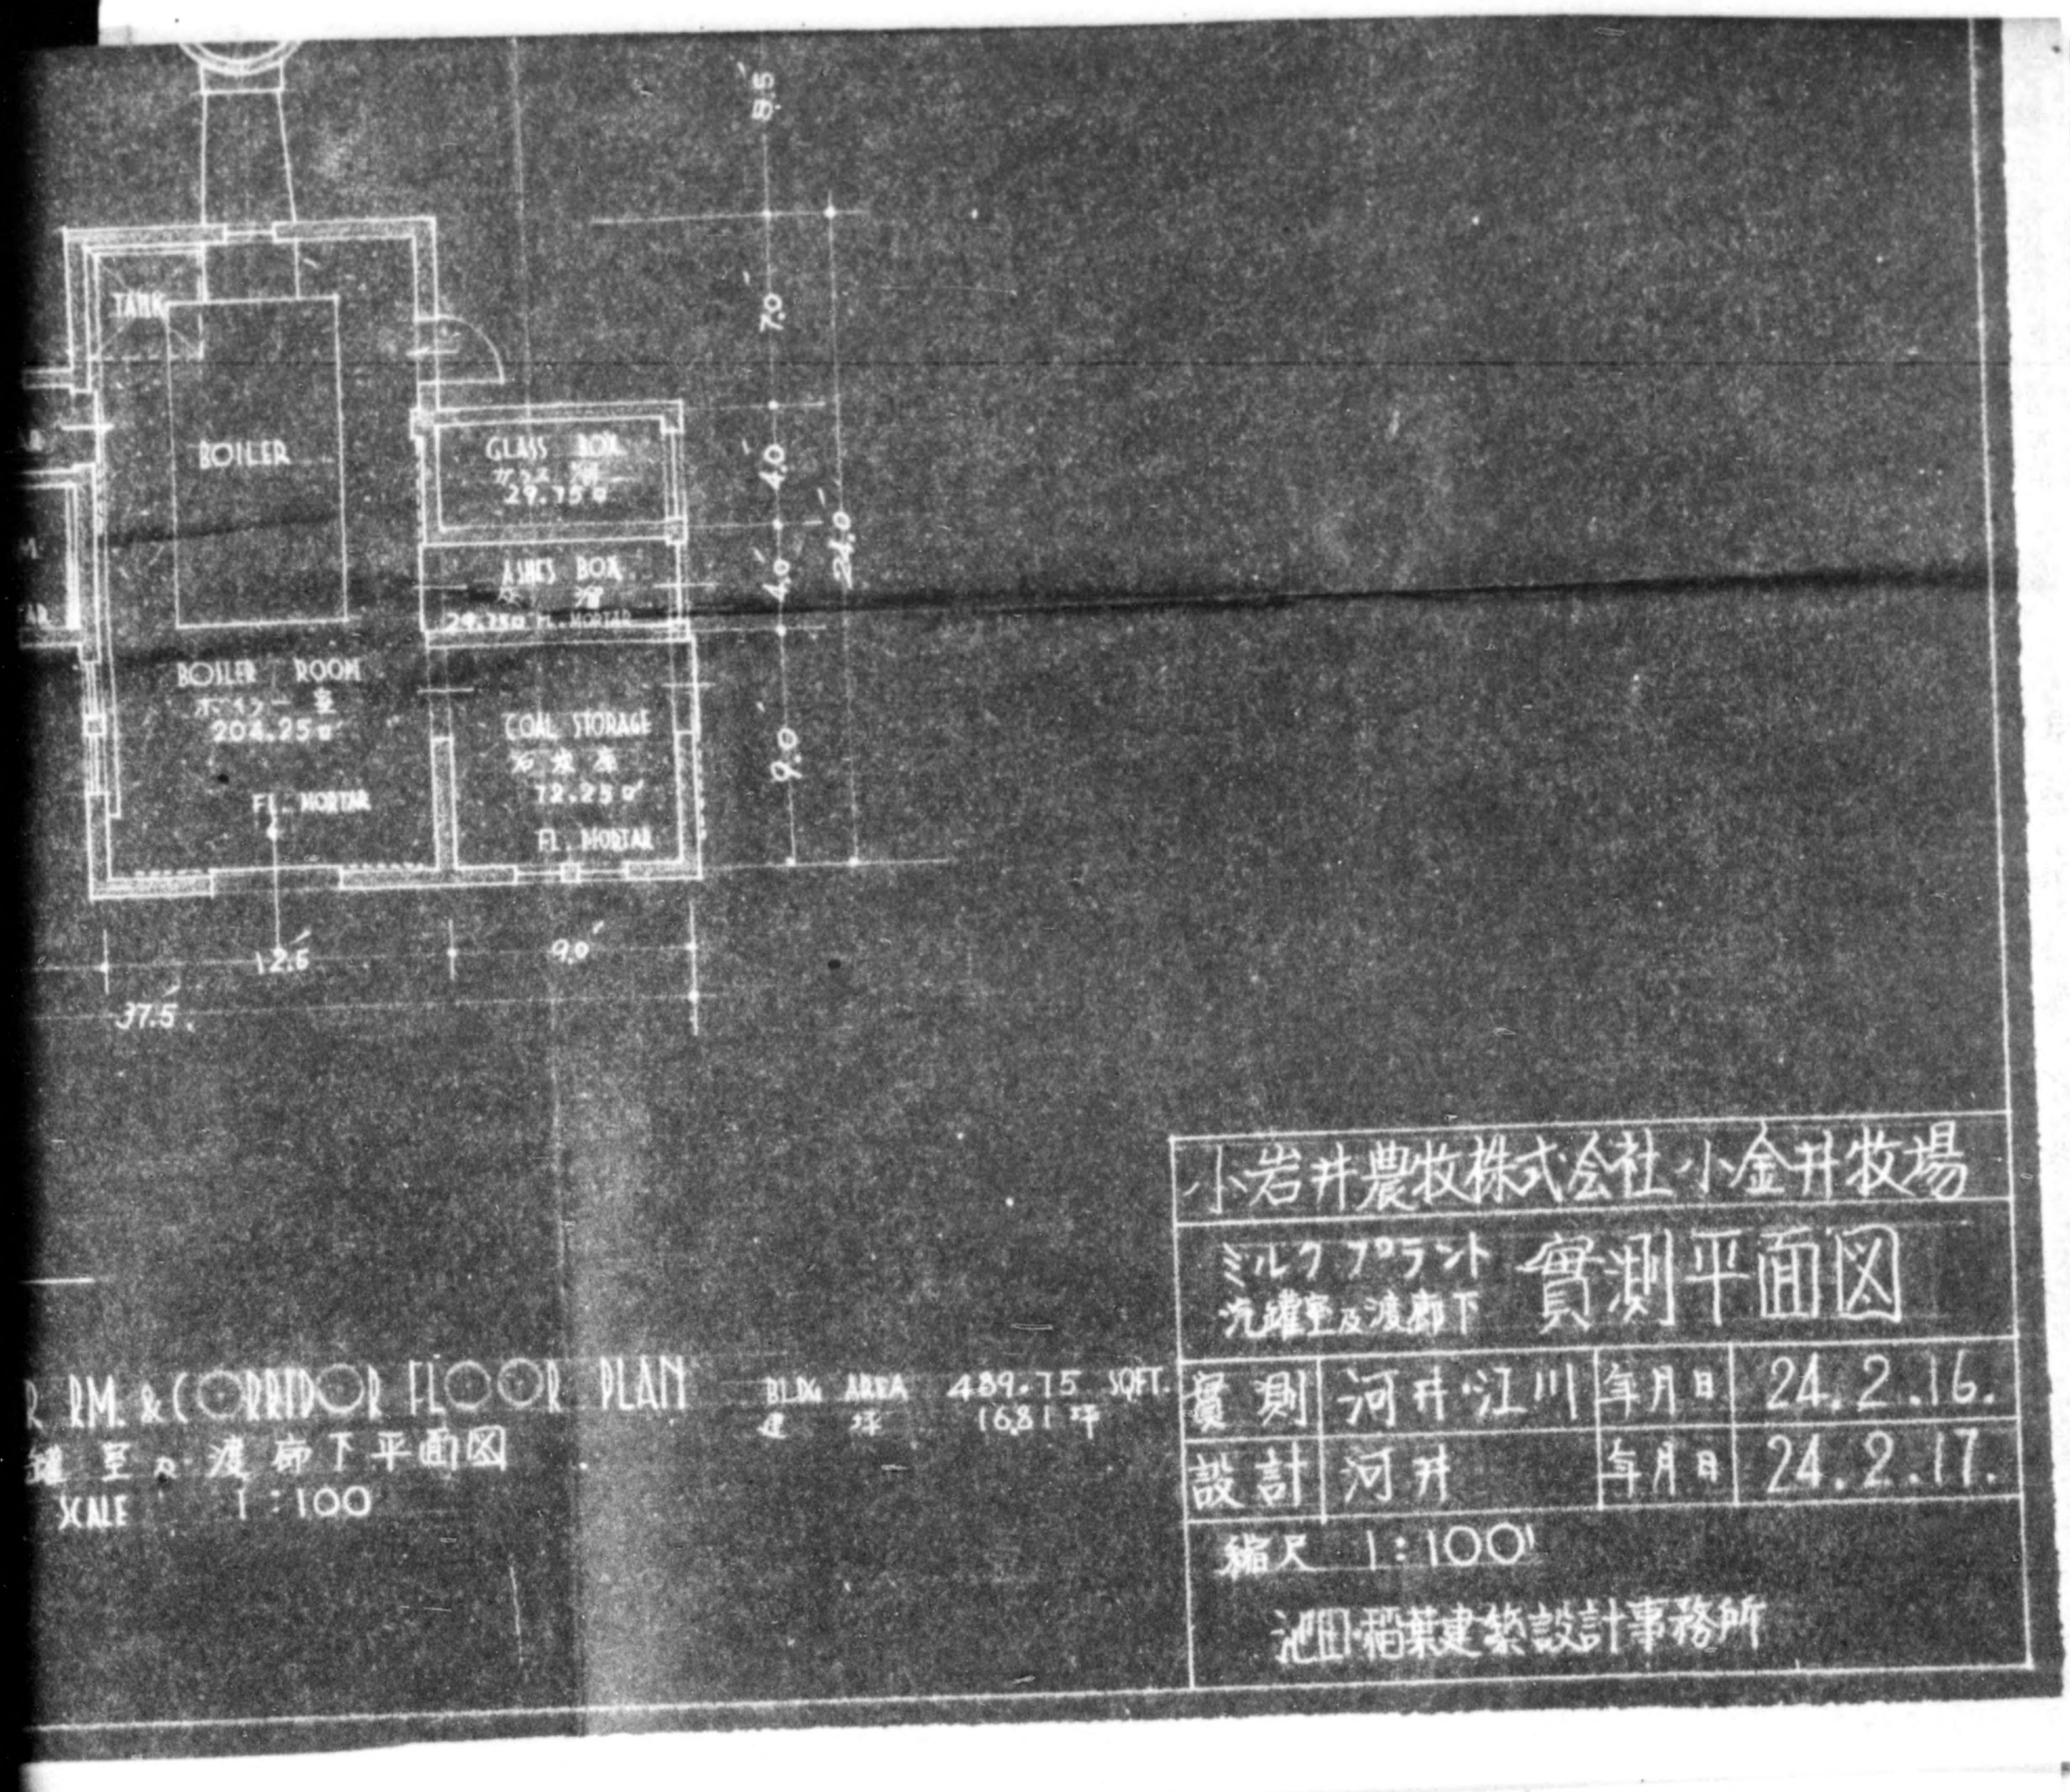

R. RM. & (CORRIDOR) FLOOR PLAN
罐室及渡廊下平面図
SCALE 1:100

BLDG AREA 489.75 SQFT.
建坪 16.81坪

小岩井農牧株式会社小金井牧場			
ミルクプラント 汽罐室及渡廊下 実測平面図			
実測	河井・江川	年月日	24.2.16.
設計	河井	年月日	24.2.17.
縮尺 1:100			
池田・稲葉建築設計事務所			

775013

Koganei Golf Links

Trun

775013

PLAN OF KOGANE

小金井牧場設計

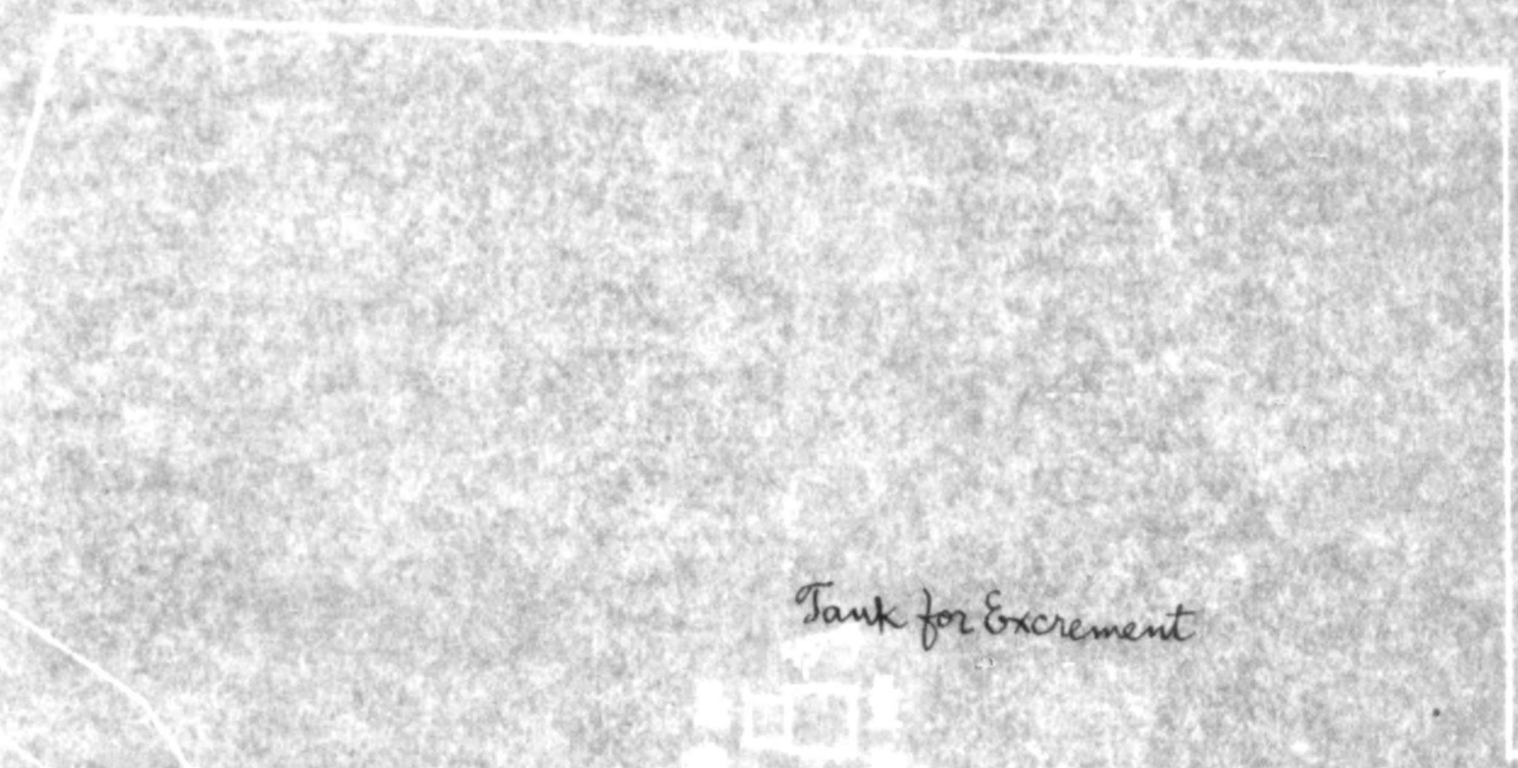

775013

OF KOGANEI DAIRY

場設計圖

縮尺六百分一

Scale 1-600

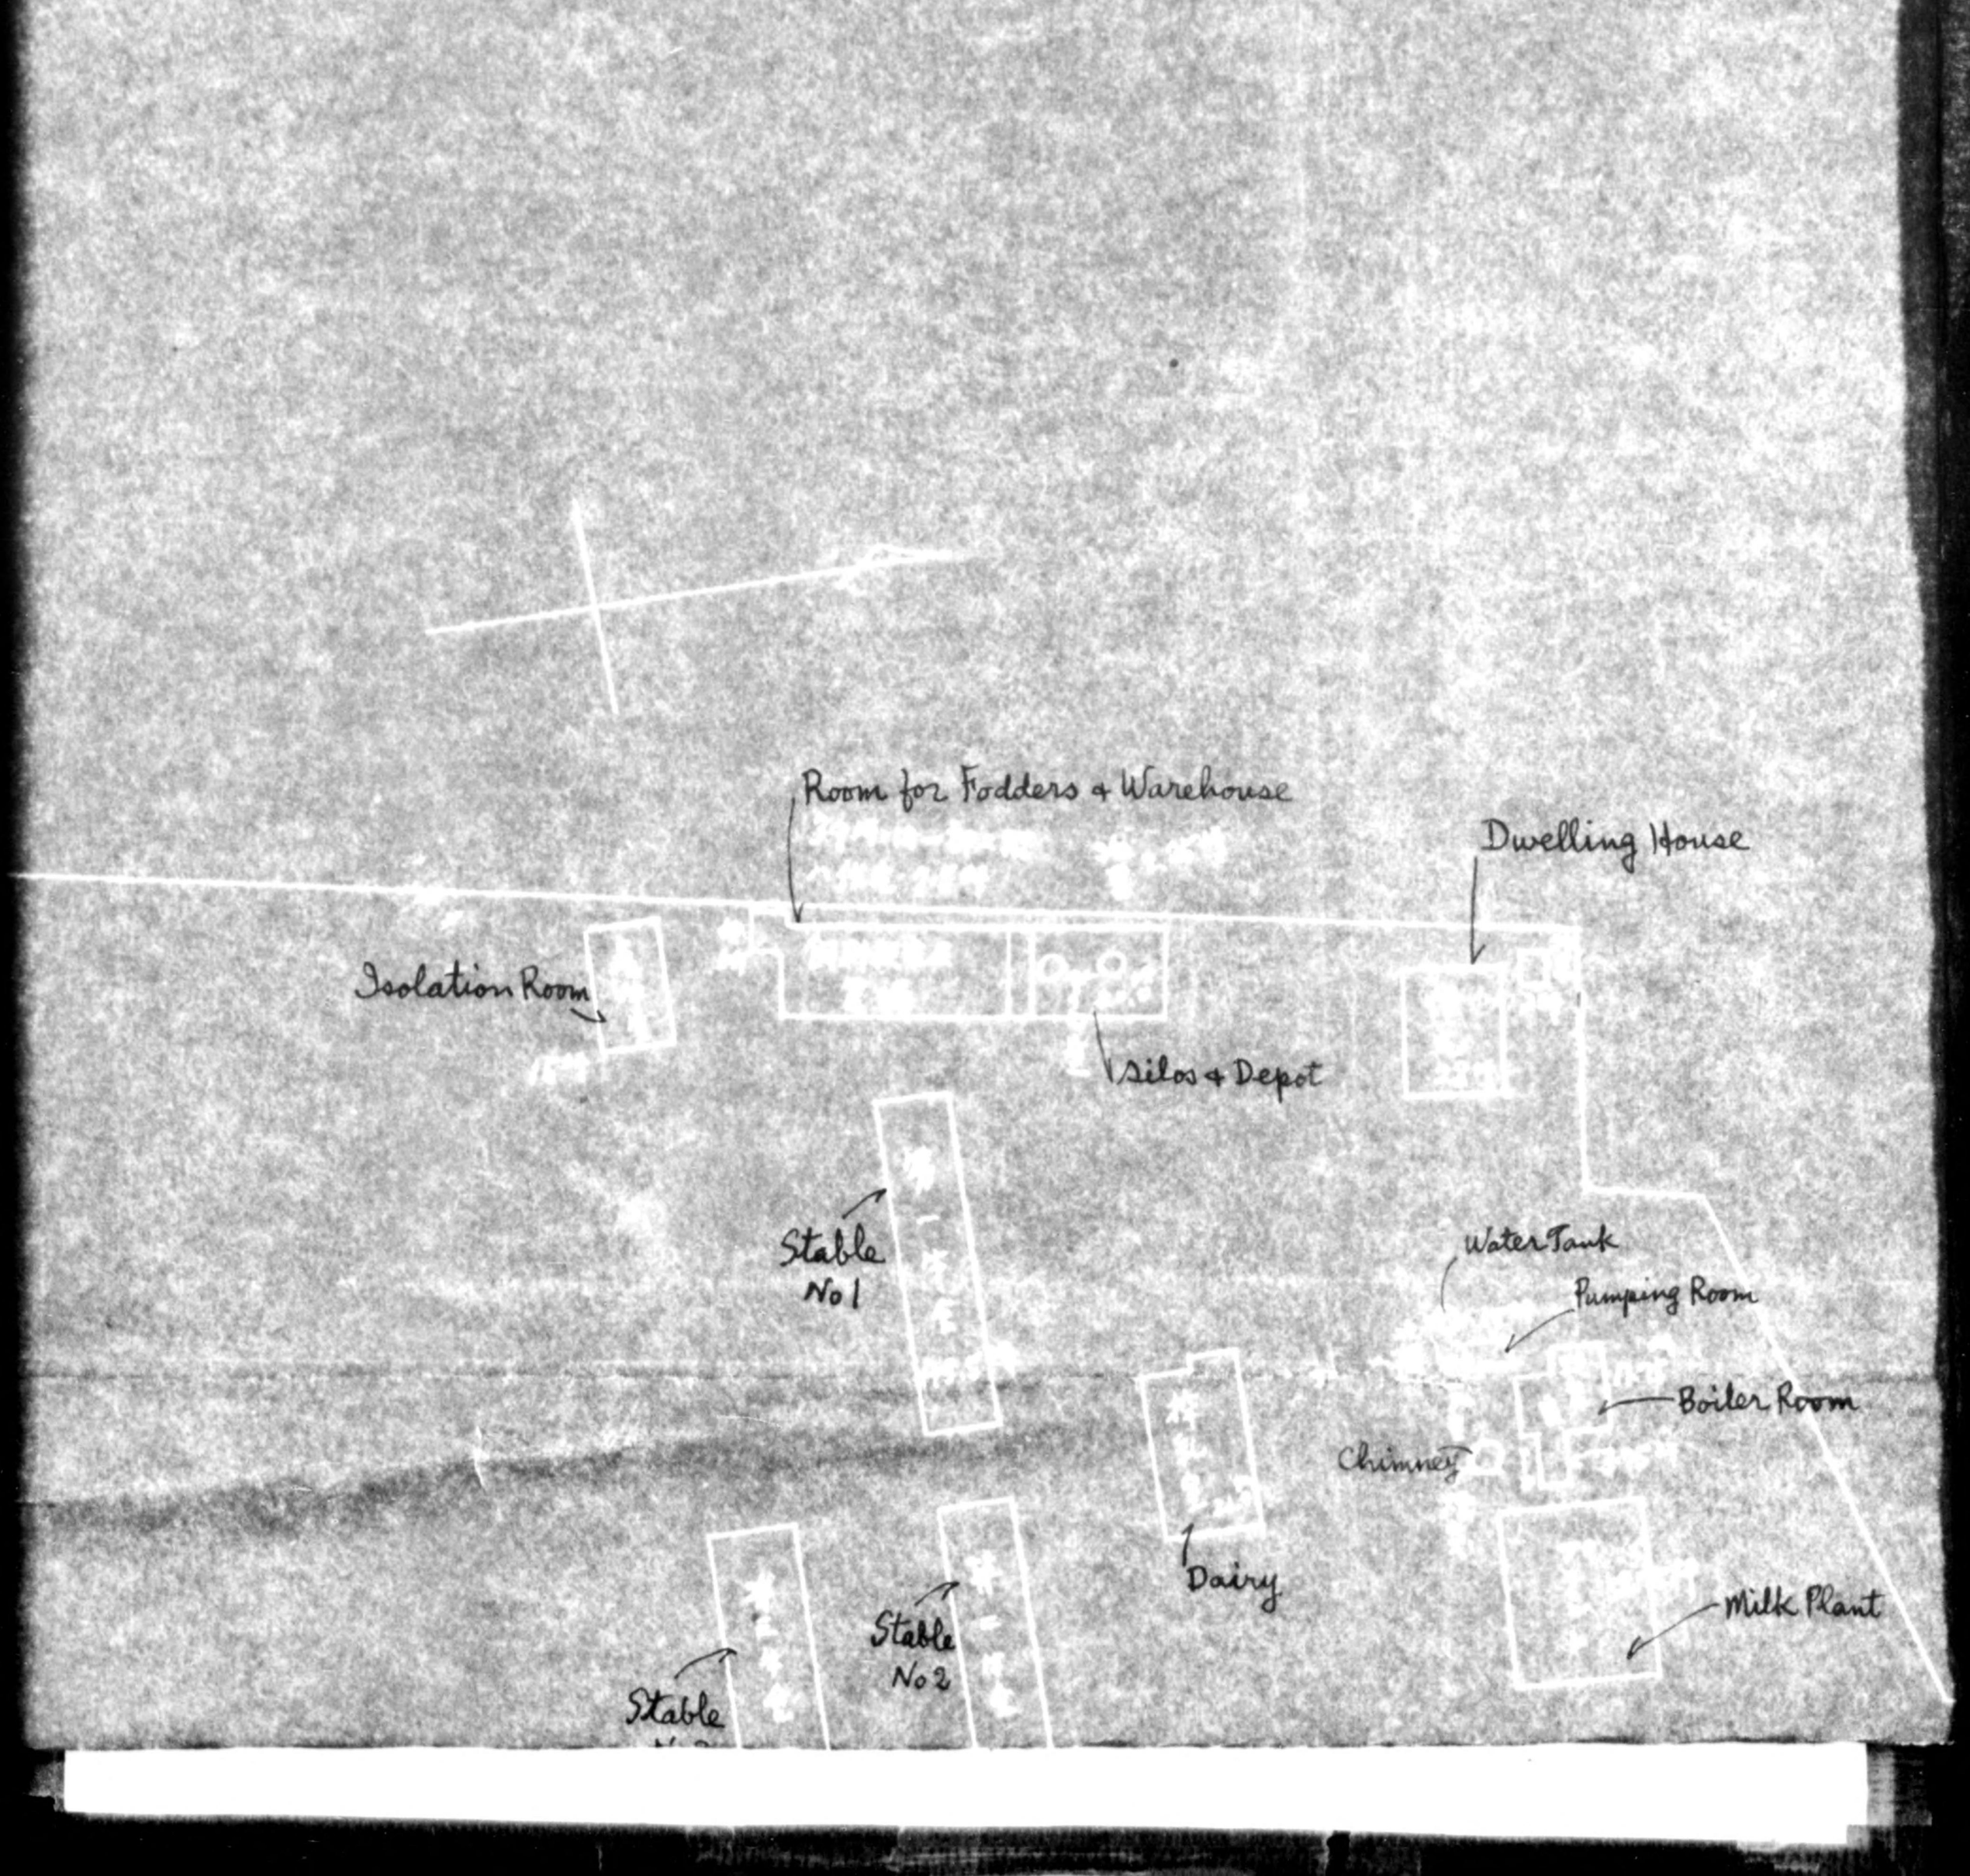

775013

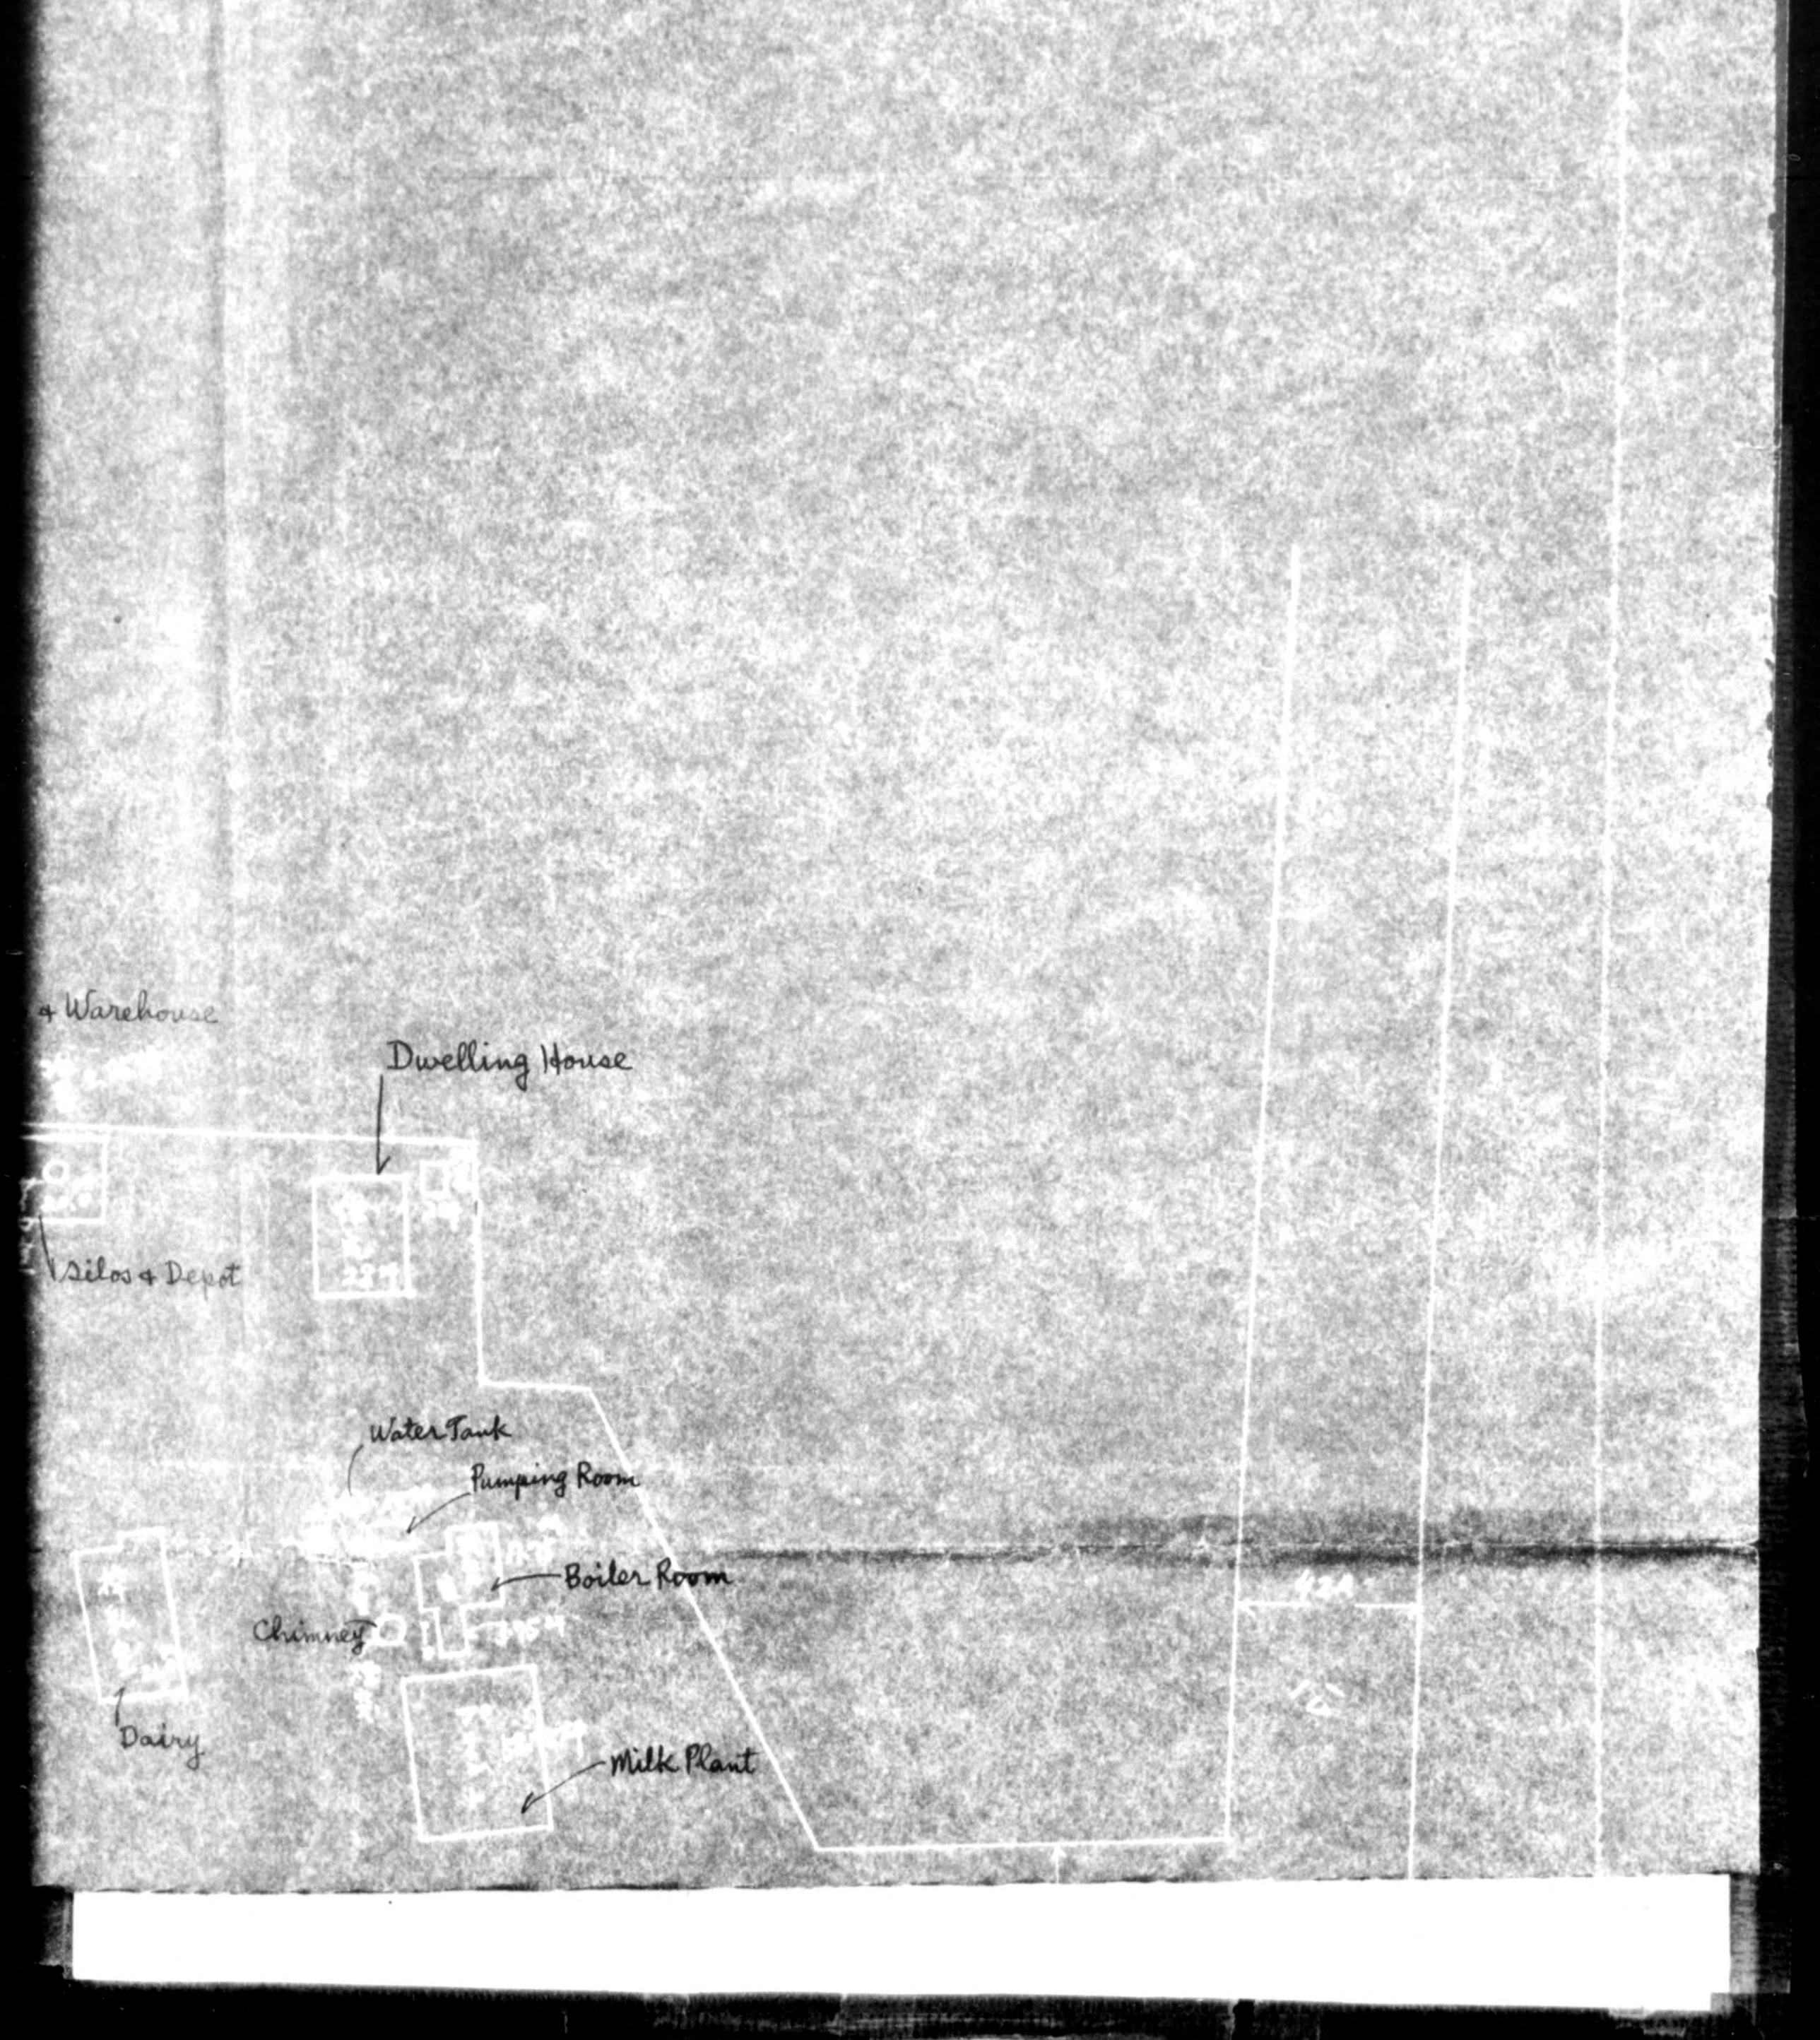
& Warehouse
Dwelling House
Silos & Depot
Water Tank
Pumping Room
Boiler Room
Chimney
Dairy
Milk Plant

DECLASSIFIED E.O. 12065 SECTION 3-402/NNDB NO. 775013

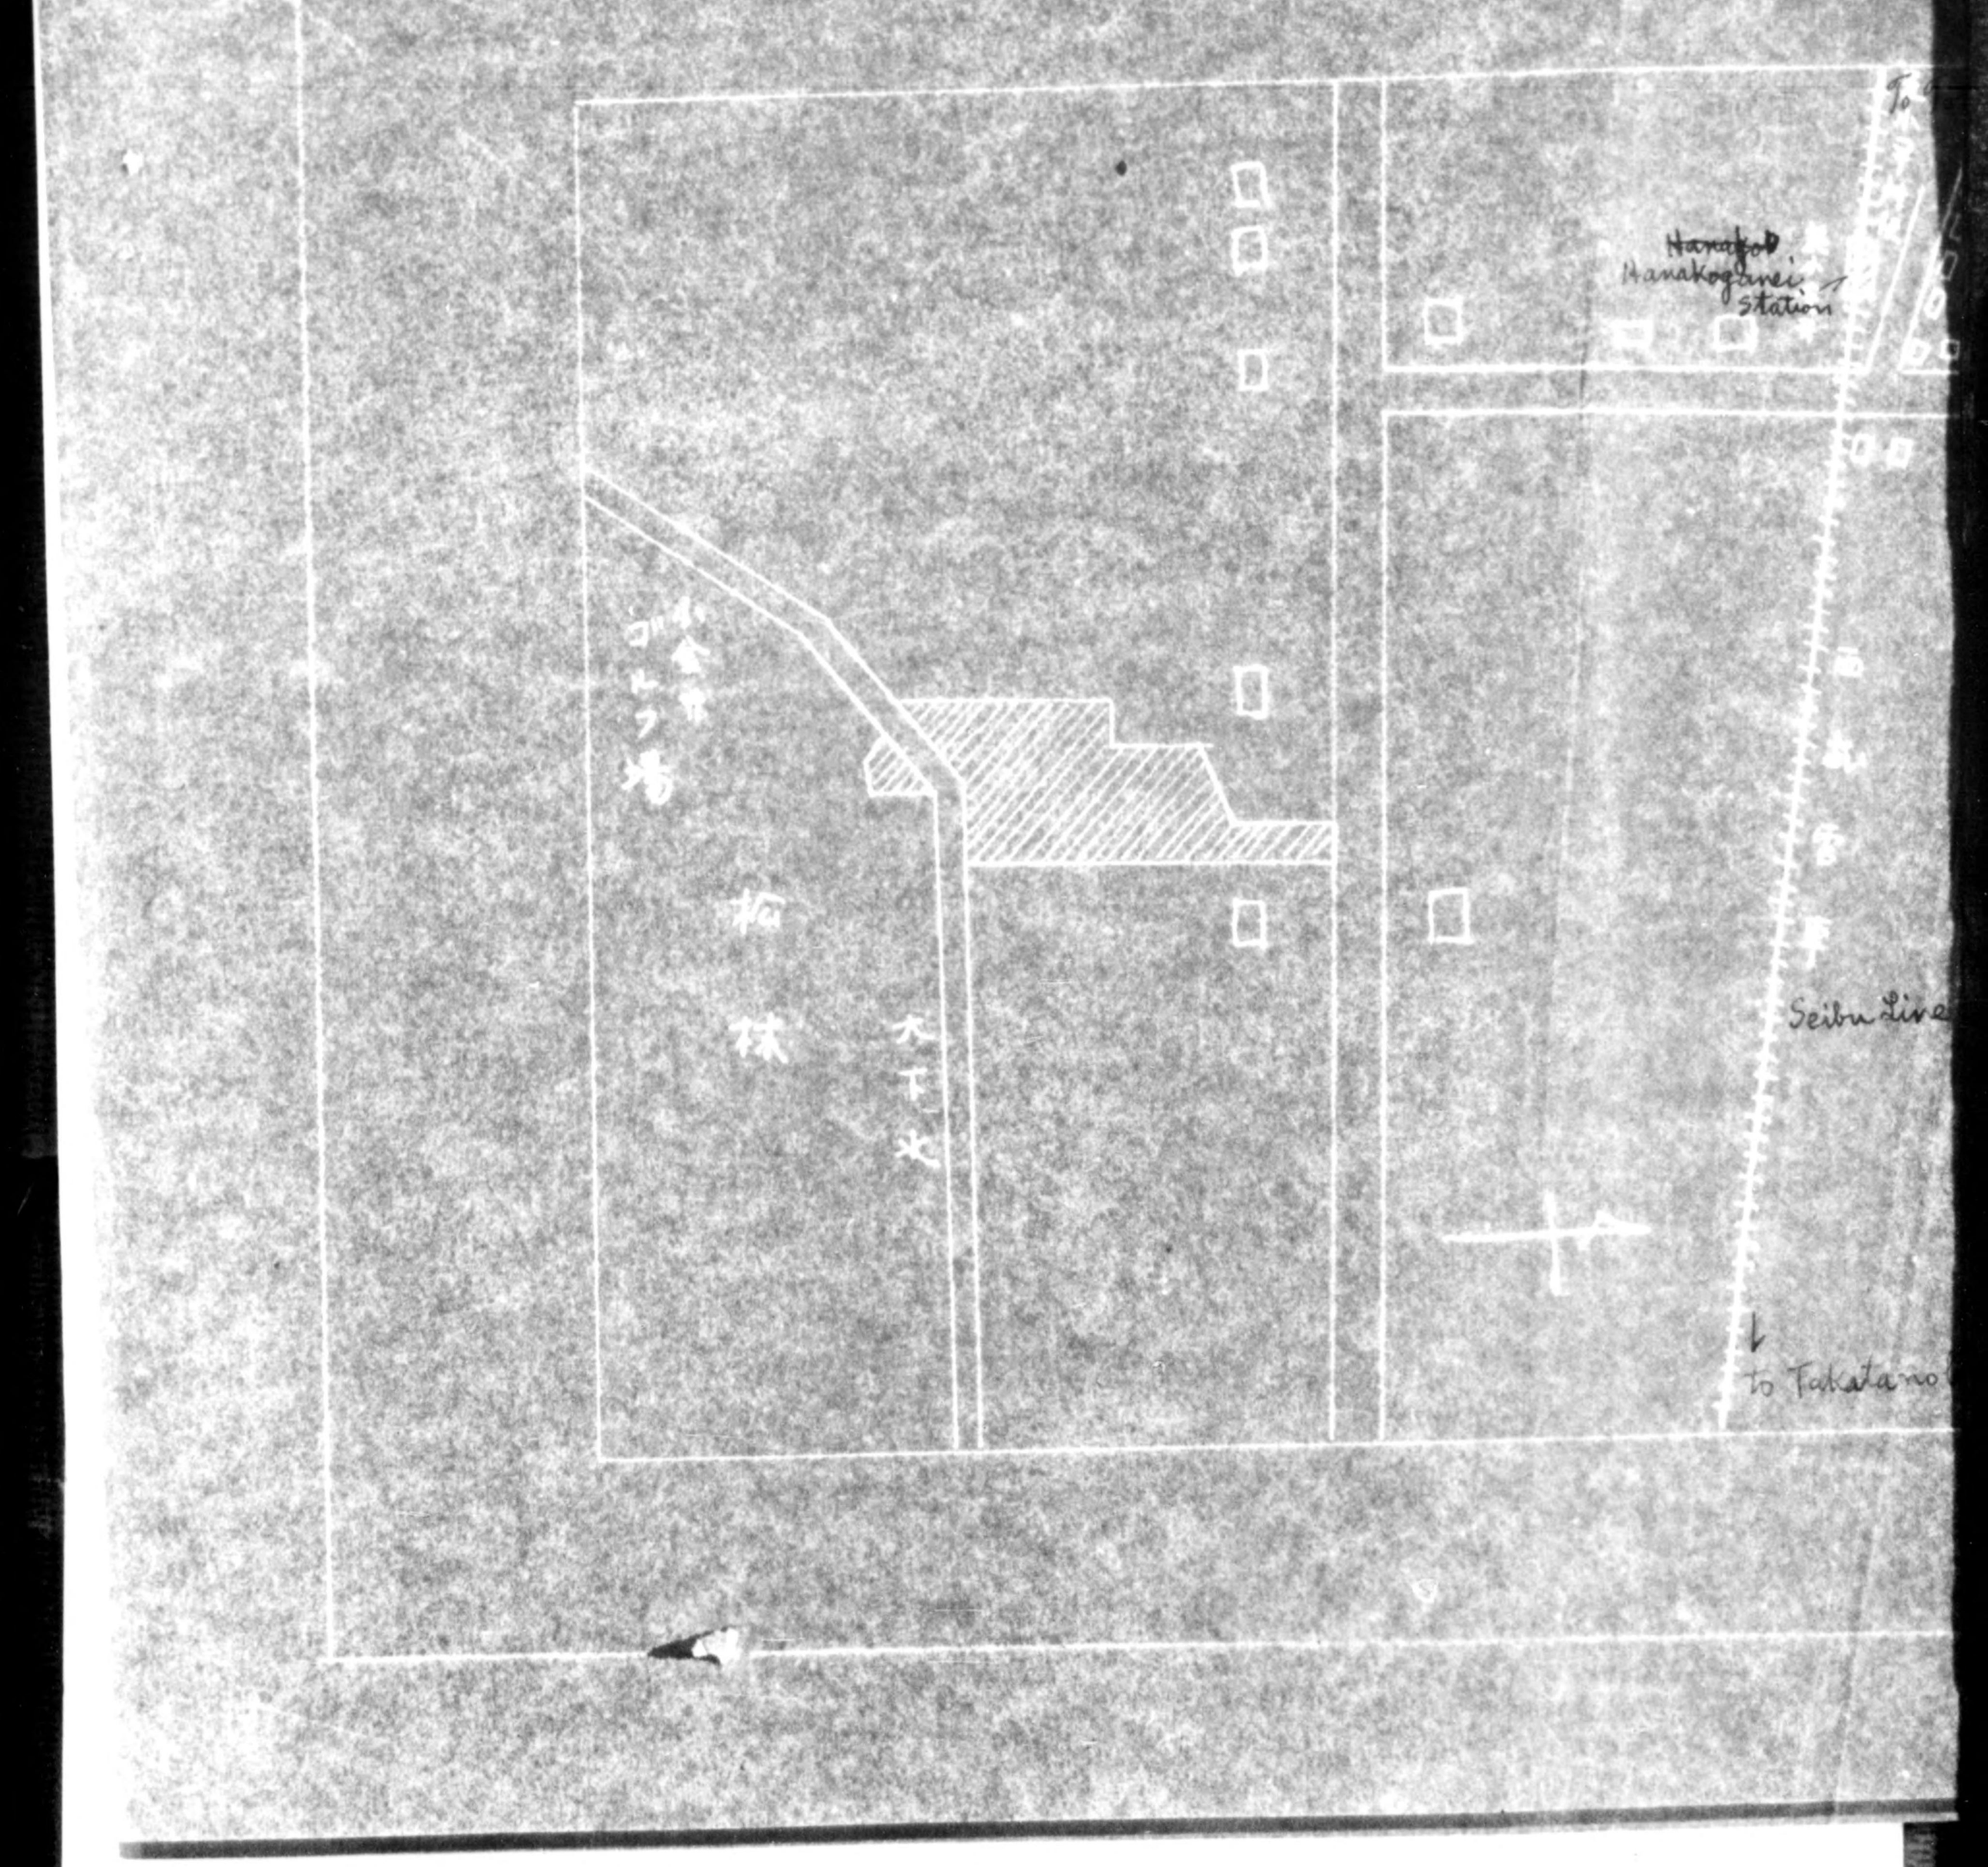

DECLASSIFIED E.O. 12065 SECTION 3-402/NNDB NO. 775013

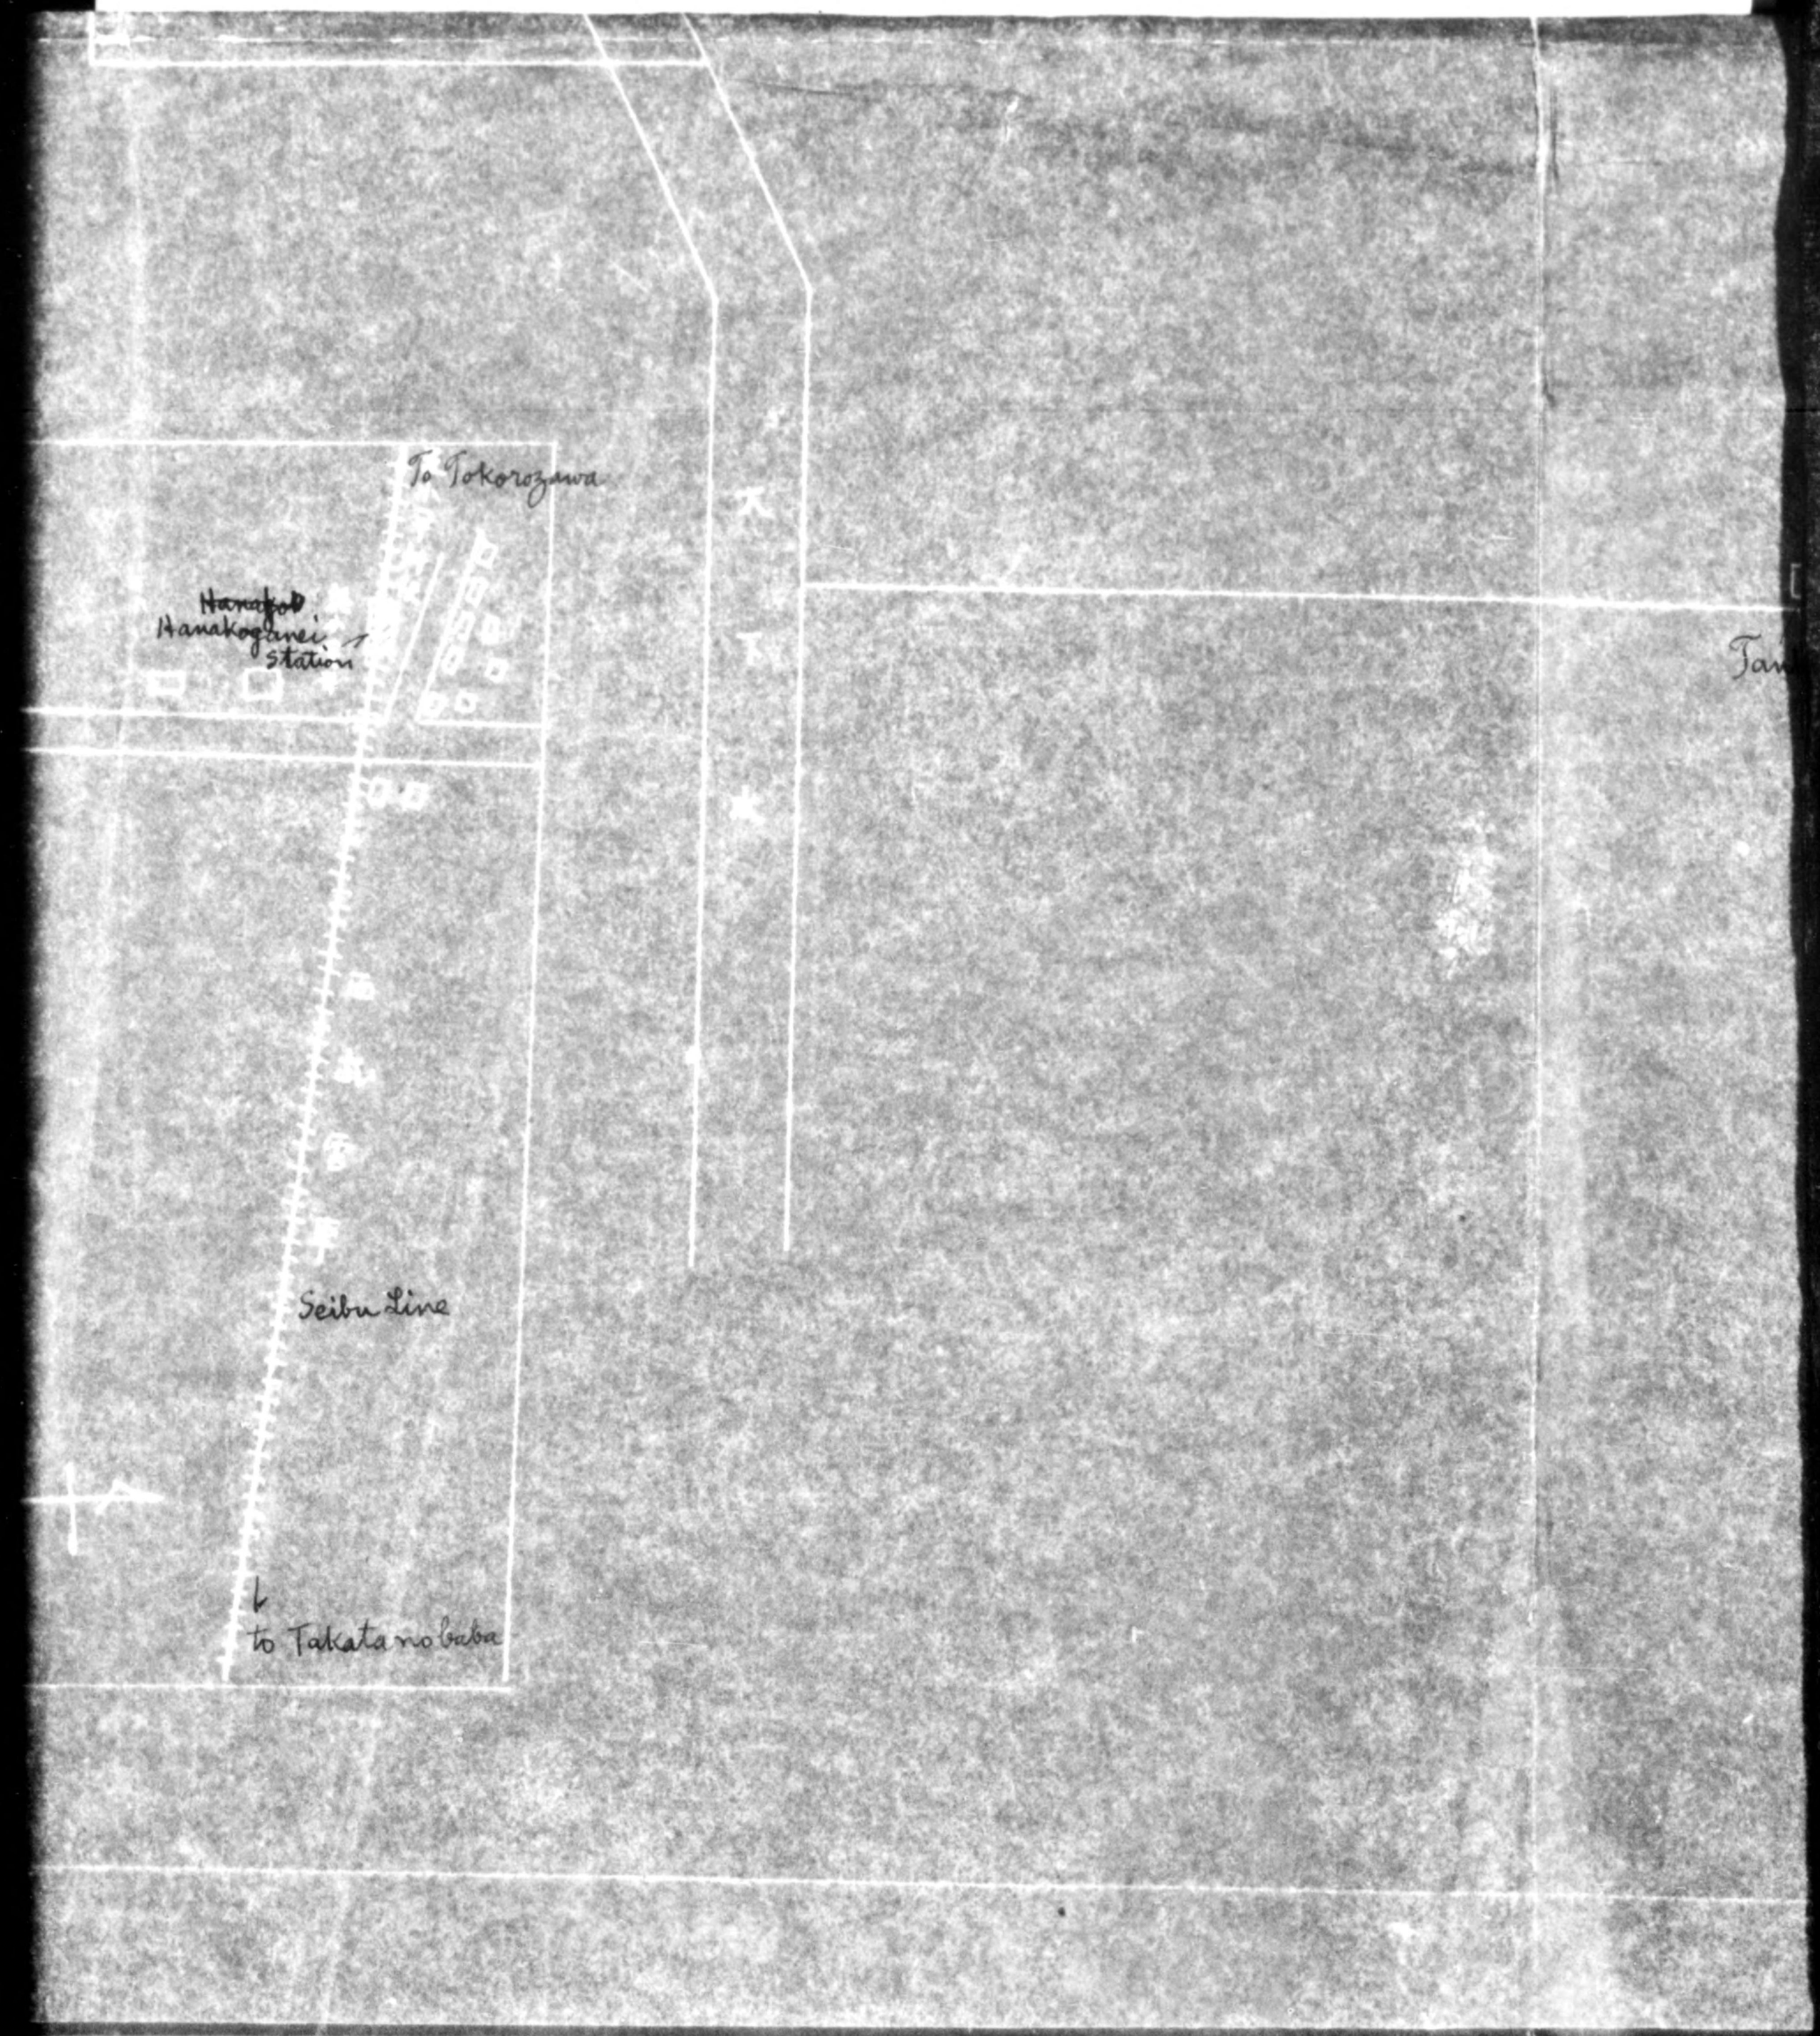

DECLASSIFIED E.O. 12356 SECTION 3.4(b)(1)(2) NO. 775013

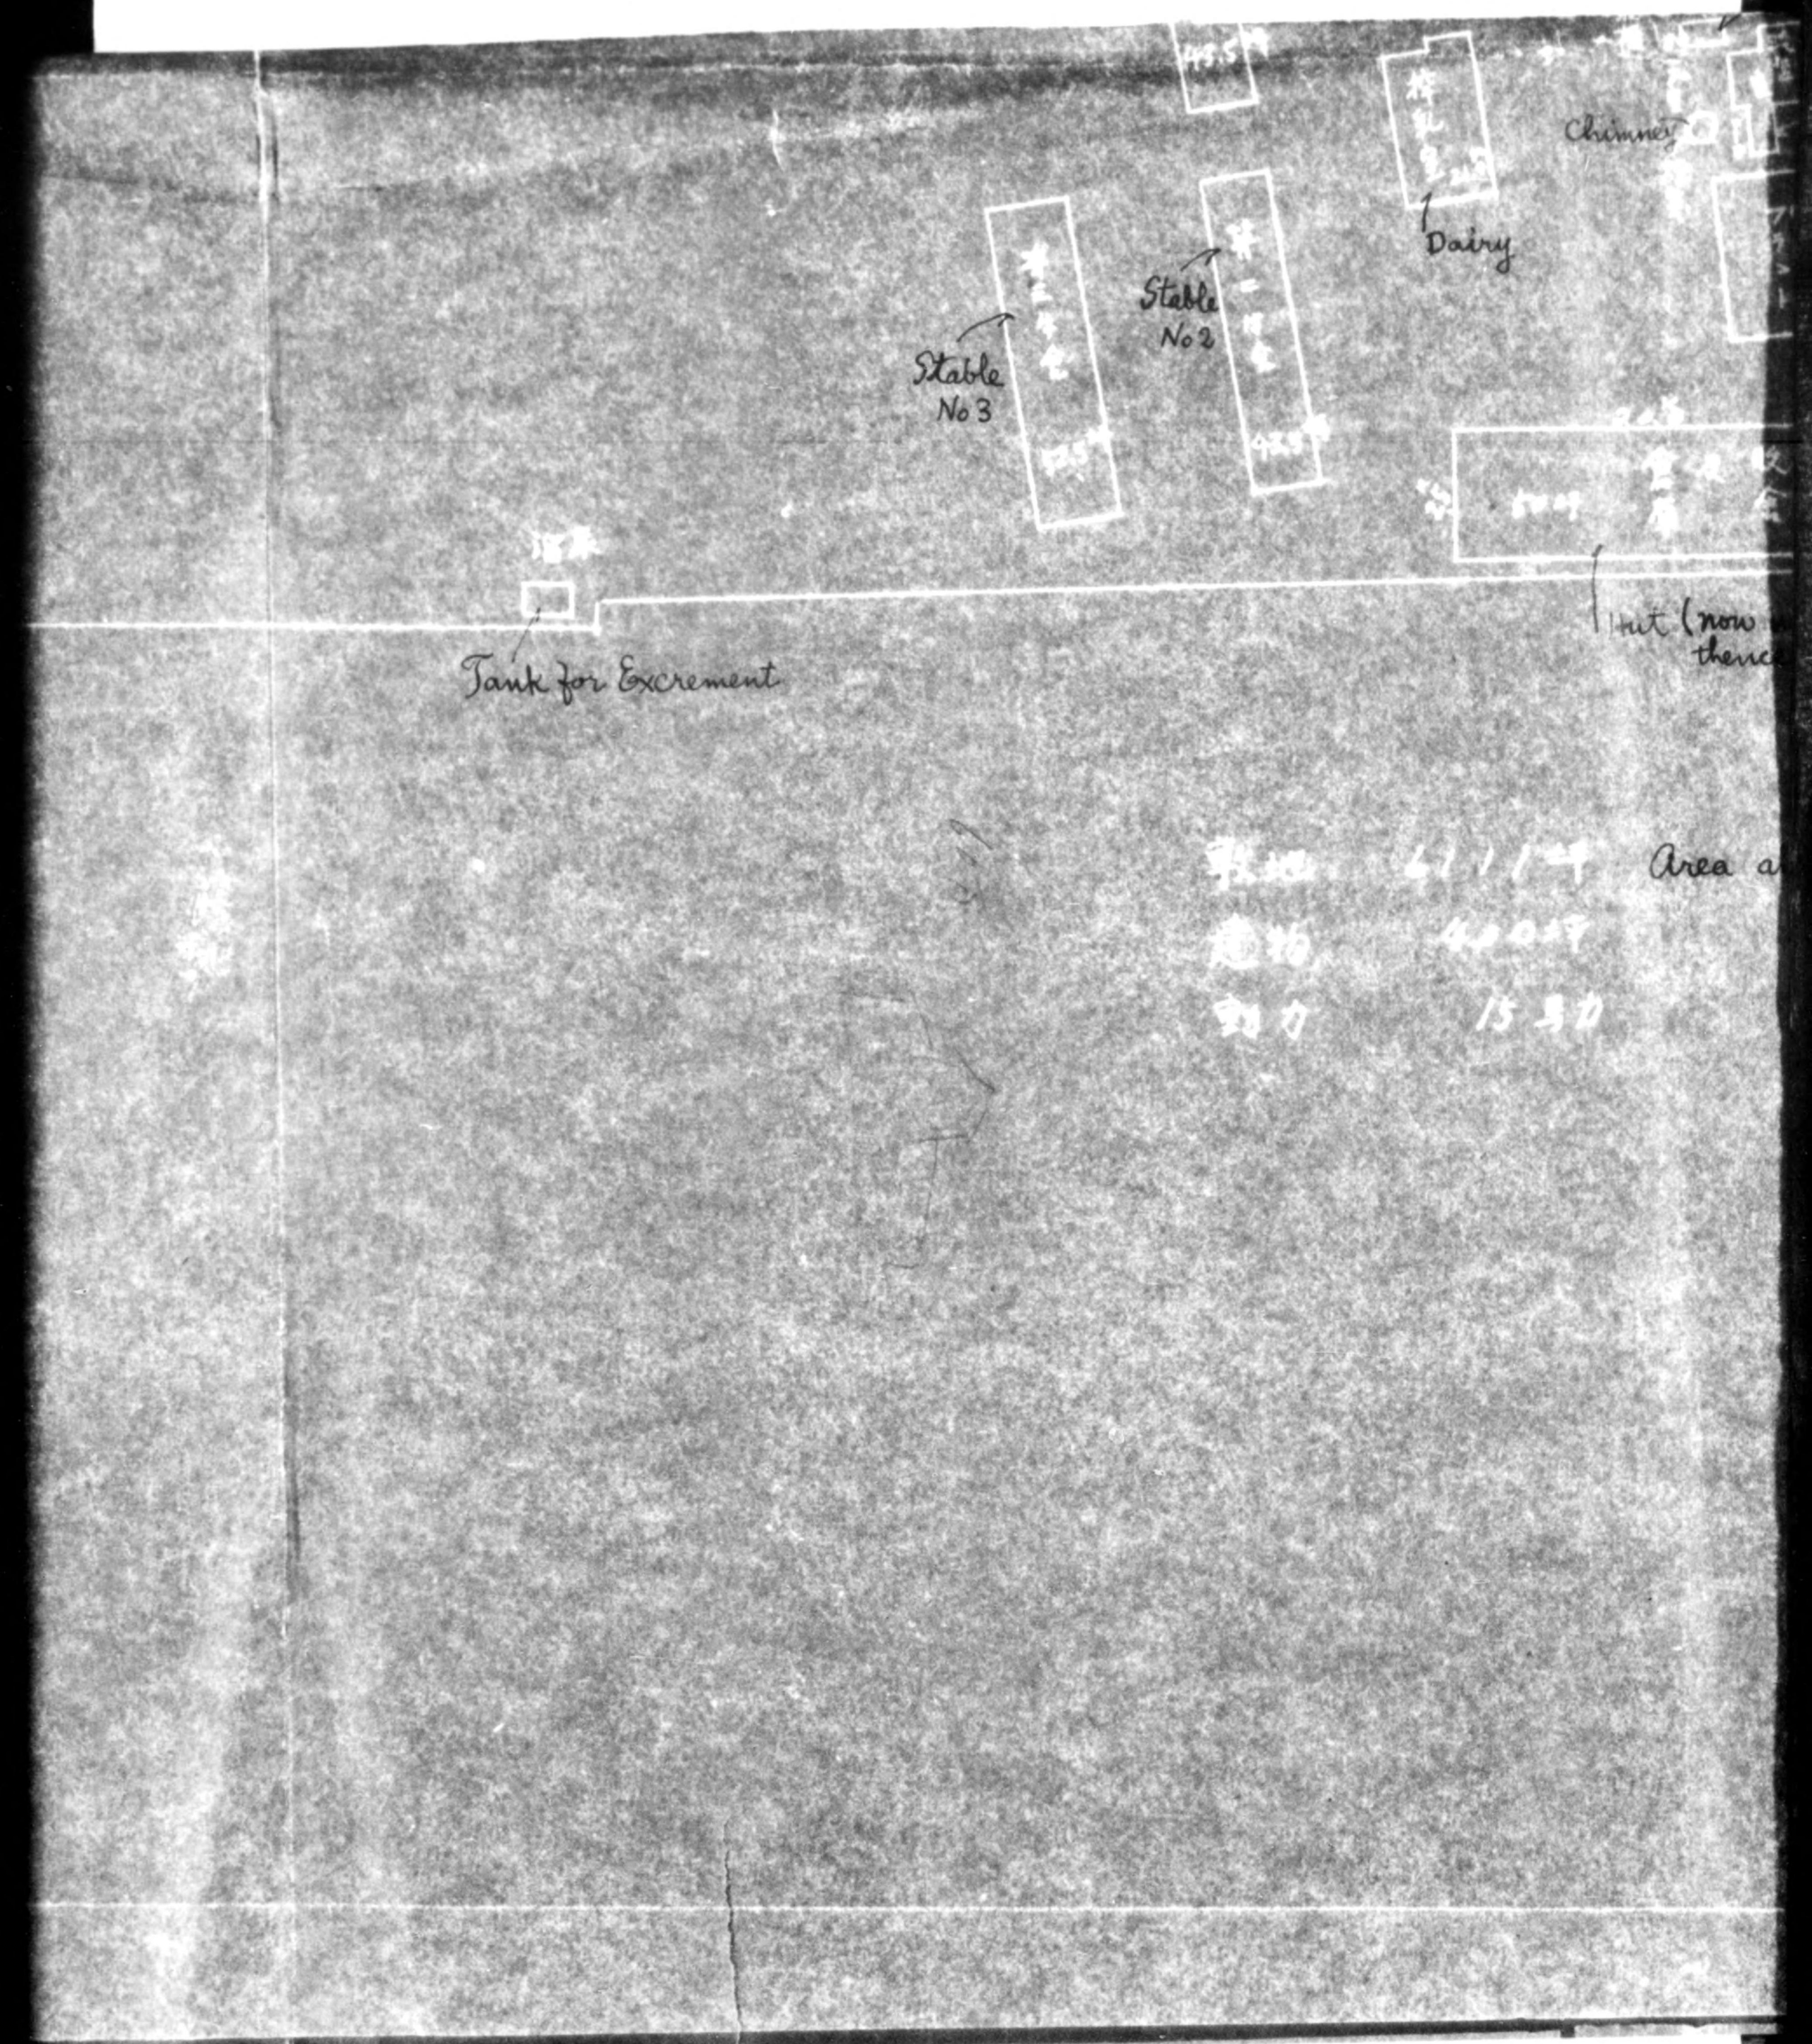

DECLASSIFIED E.O. 12356 SECTION 3.4(b)(1)NND NO. 775013

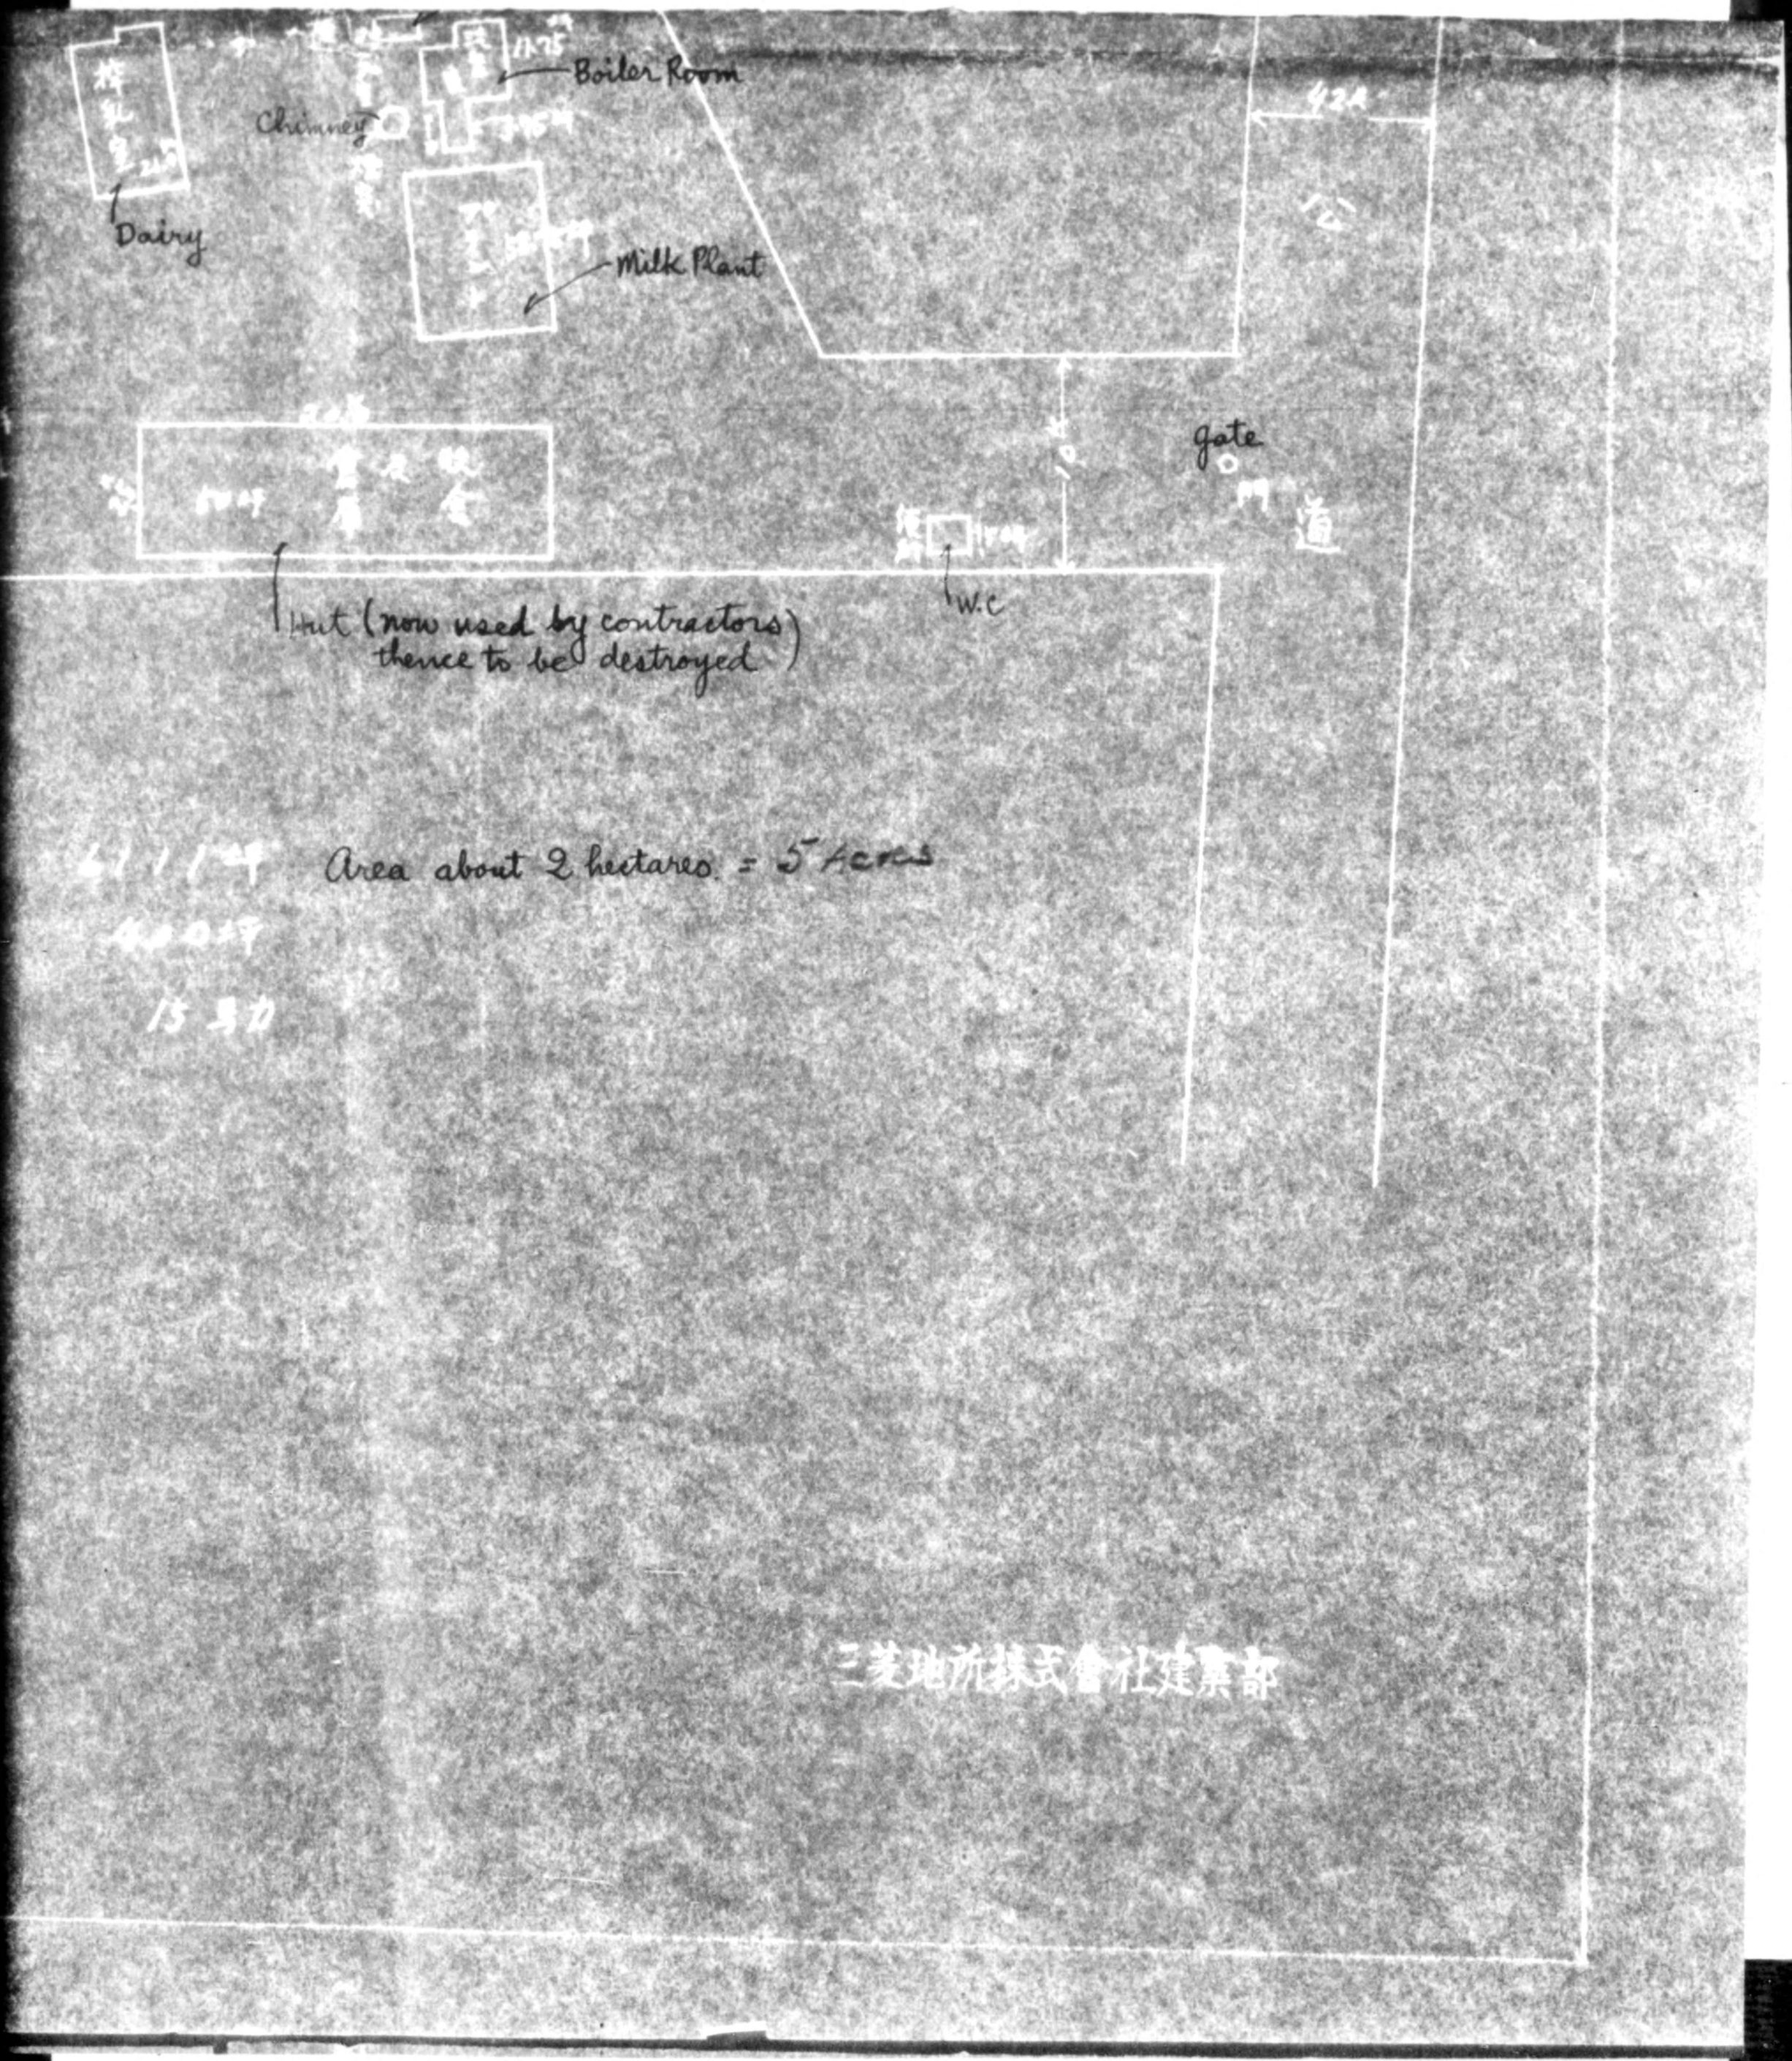

DECLASSIFIED E.O. 12065 SECTION 3-402/NNDG NO. 775013

Narimune
Suginami-ku
OHTA 計夫

39-2810 Tile
〃 -2842
〃 4324

DECLASSIFIED E.O. 12065 SECTION 3-402/NNDG NO. 775013

A.B.C. 壜裝牛乳

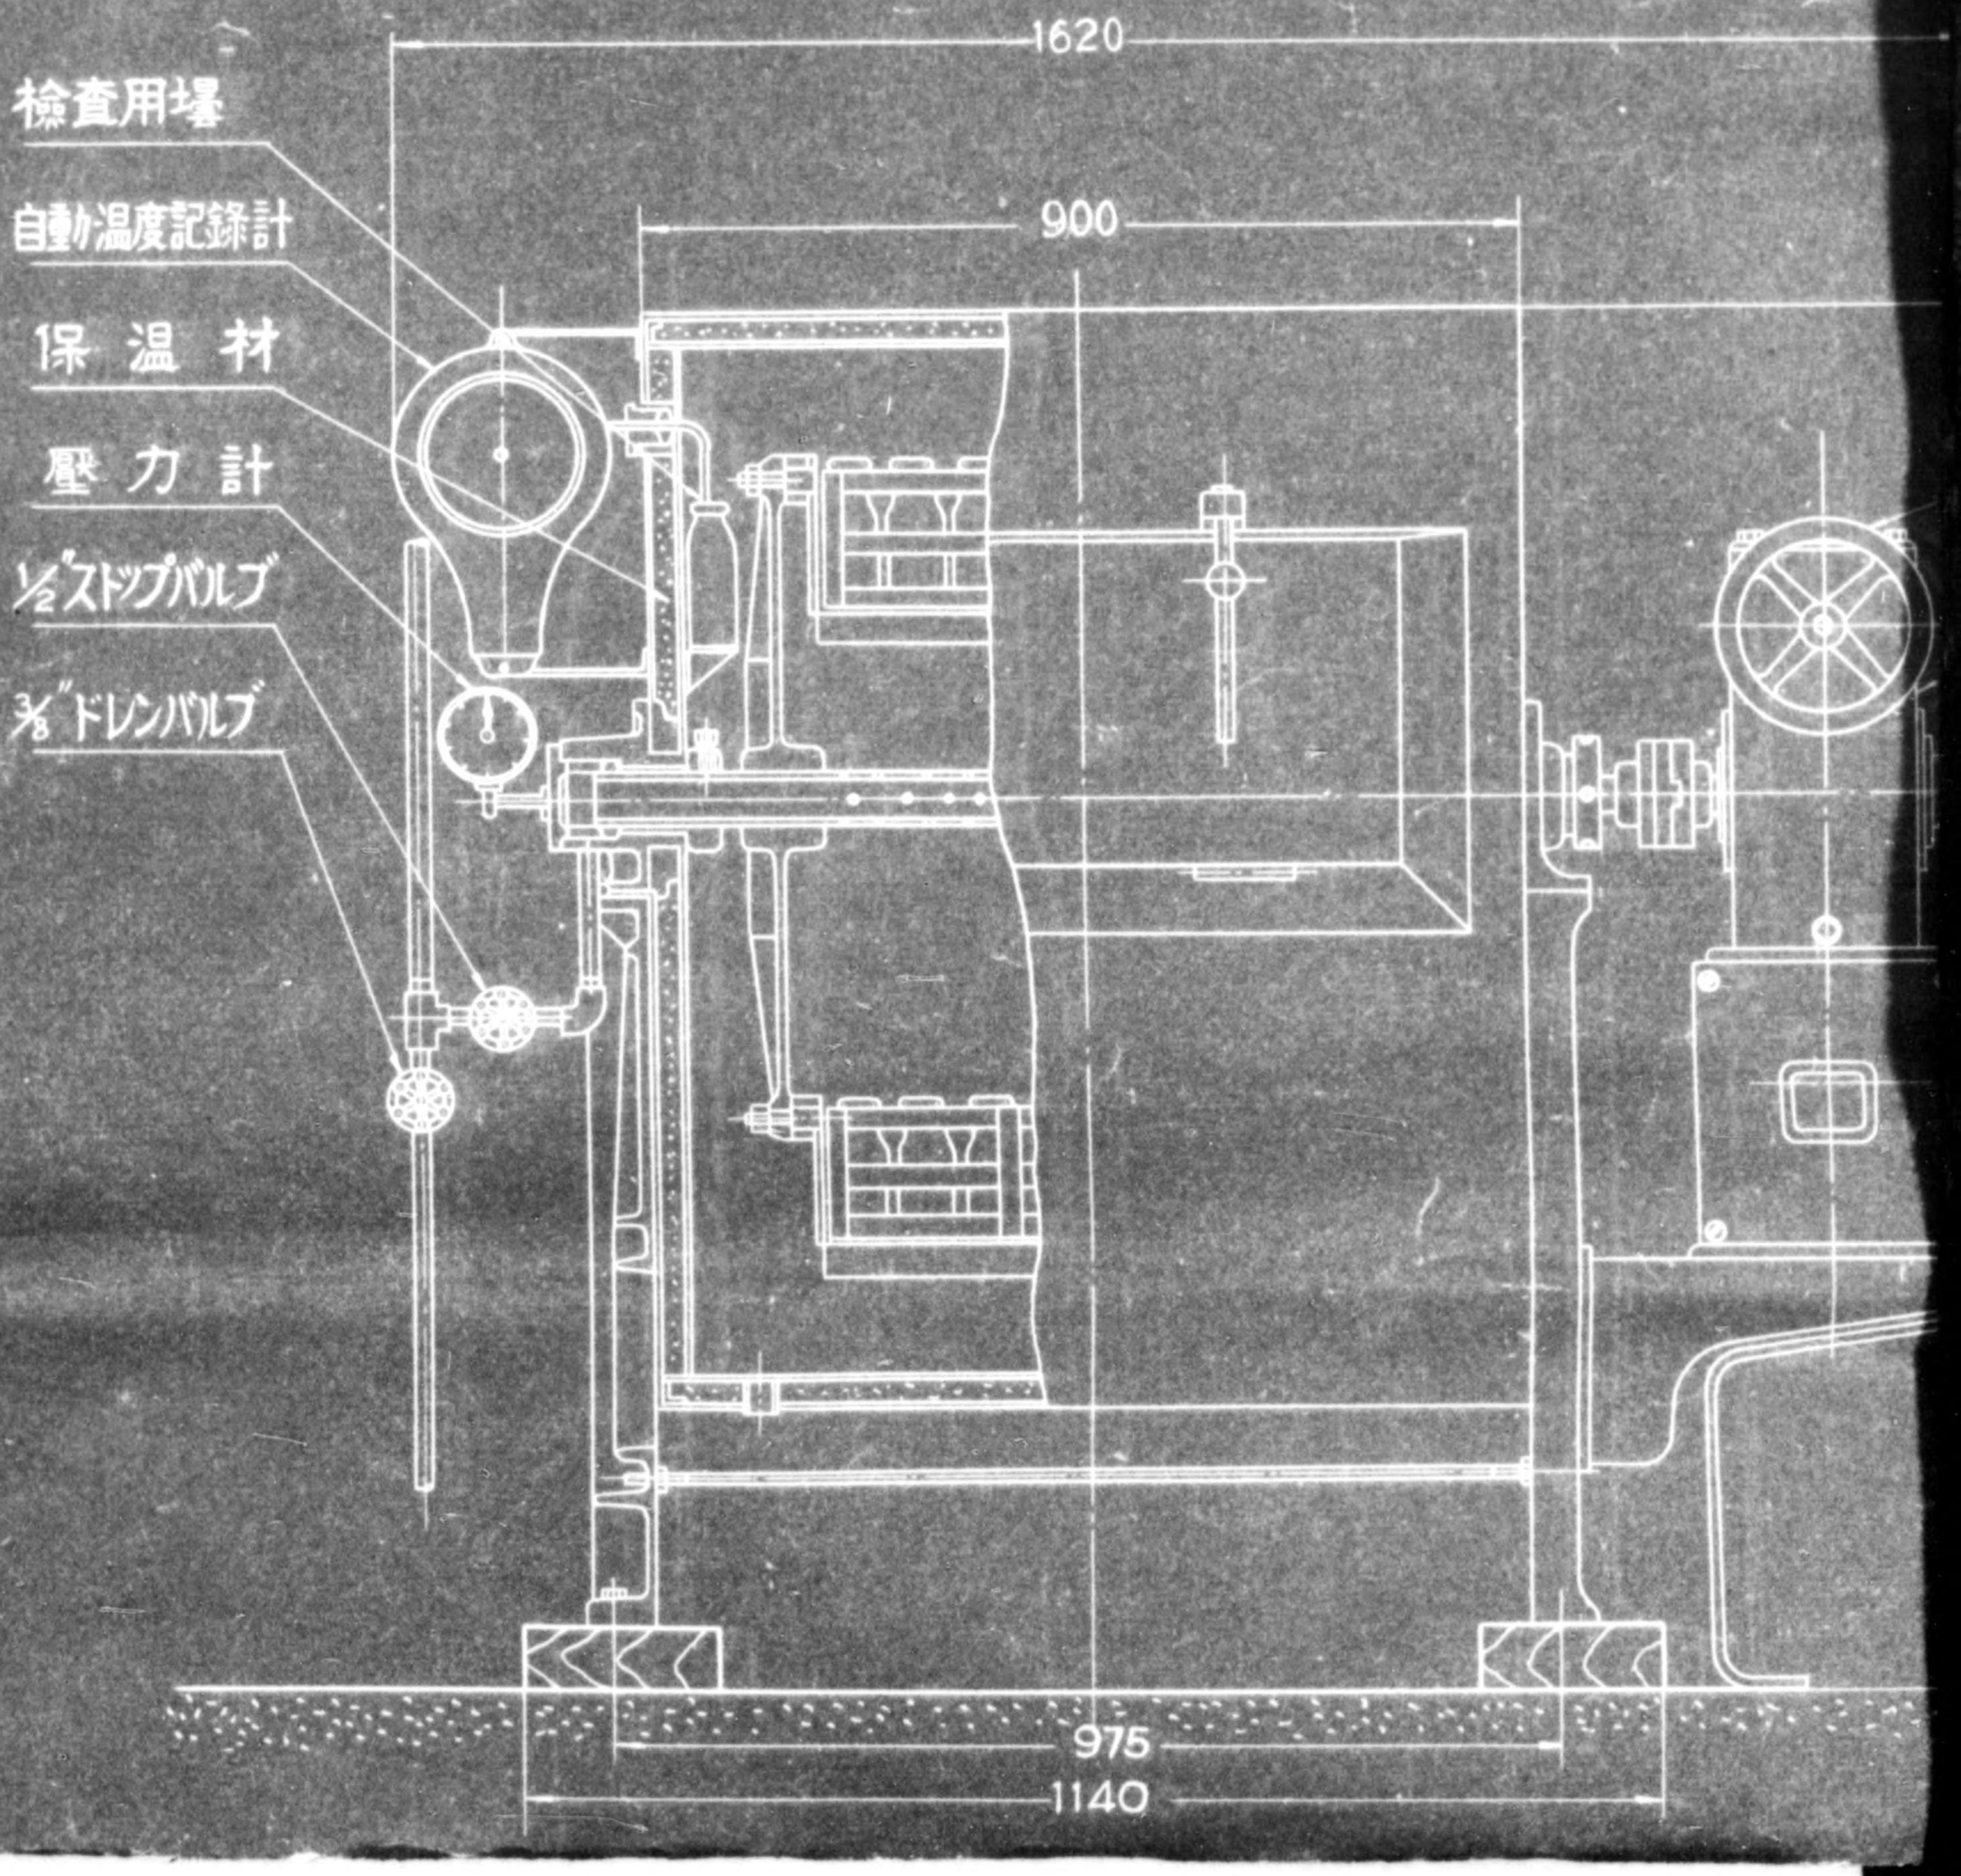

DECLASSIFIED E.O. 12065 SECTION 3-402/NNDG NO. 775013

壜裝牛乳殺菌機 M-1型

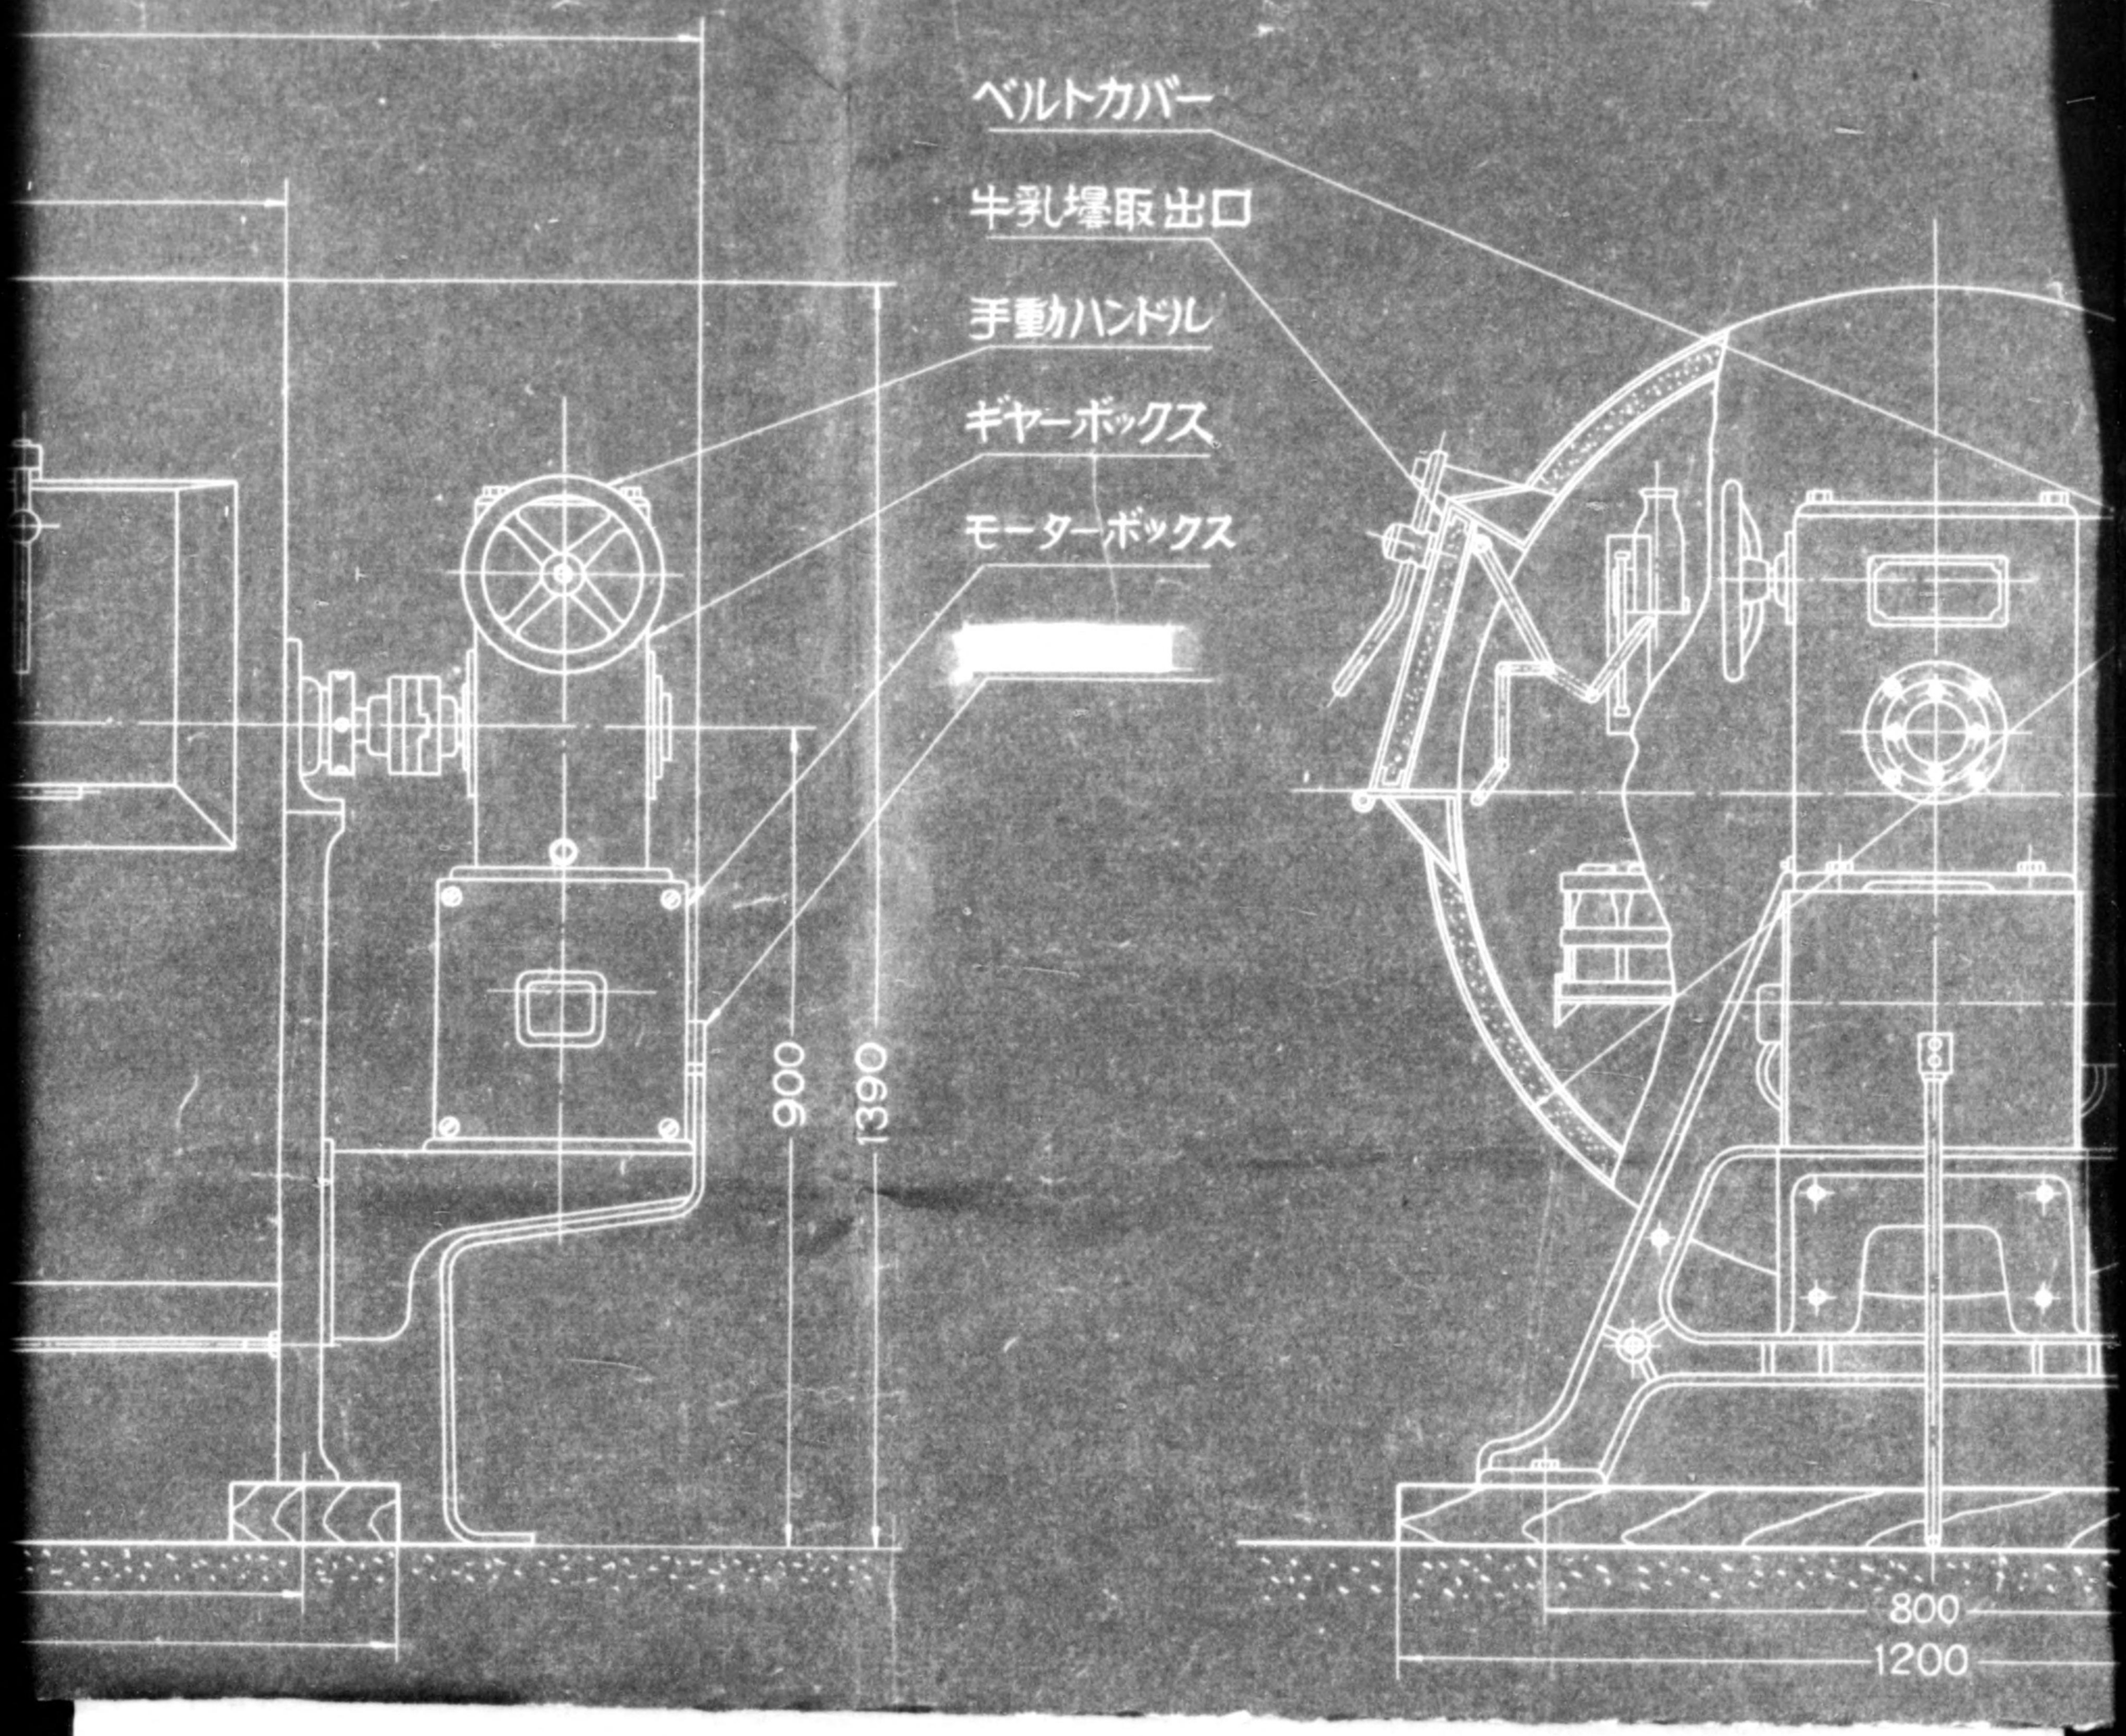

DECLASSIFIED E.O. 12065 SECTION 3-402/NNDG NO. 775013

機 M-1型

DECLASSIFIED E.O. 12065 SECTION 3-402/NNDG NO. 775013

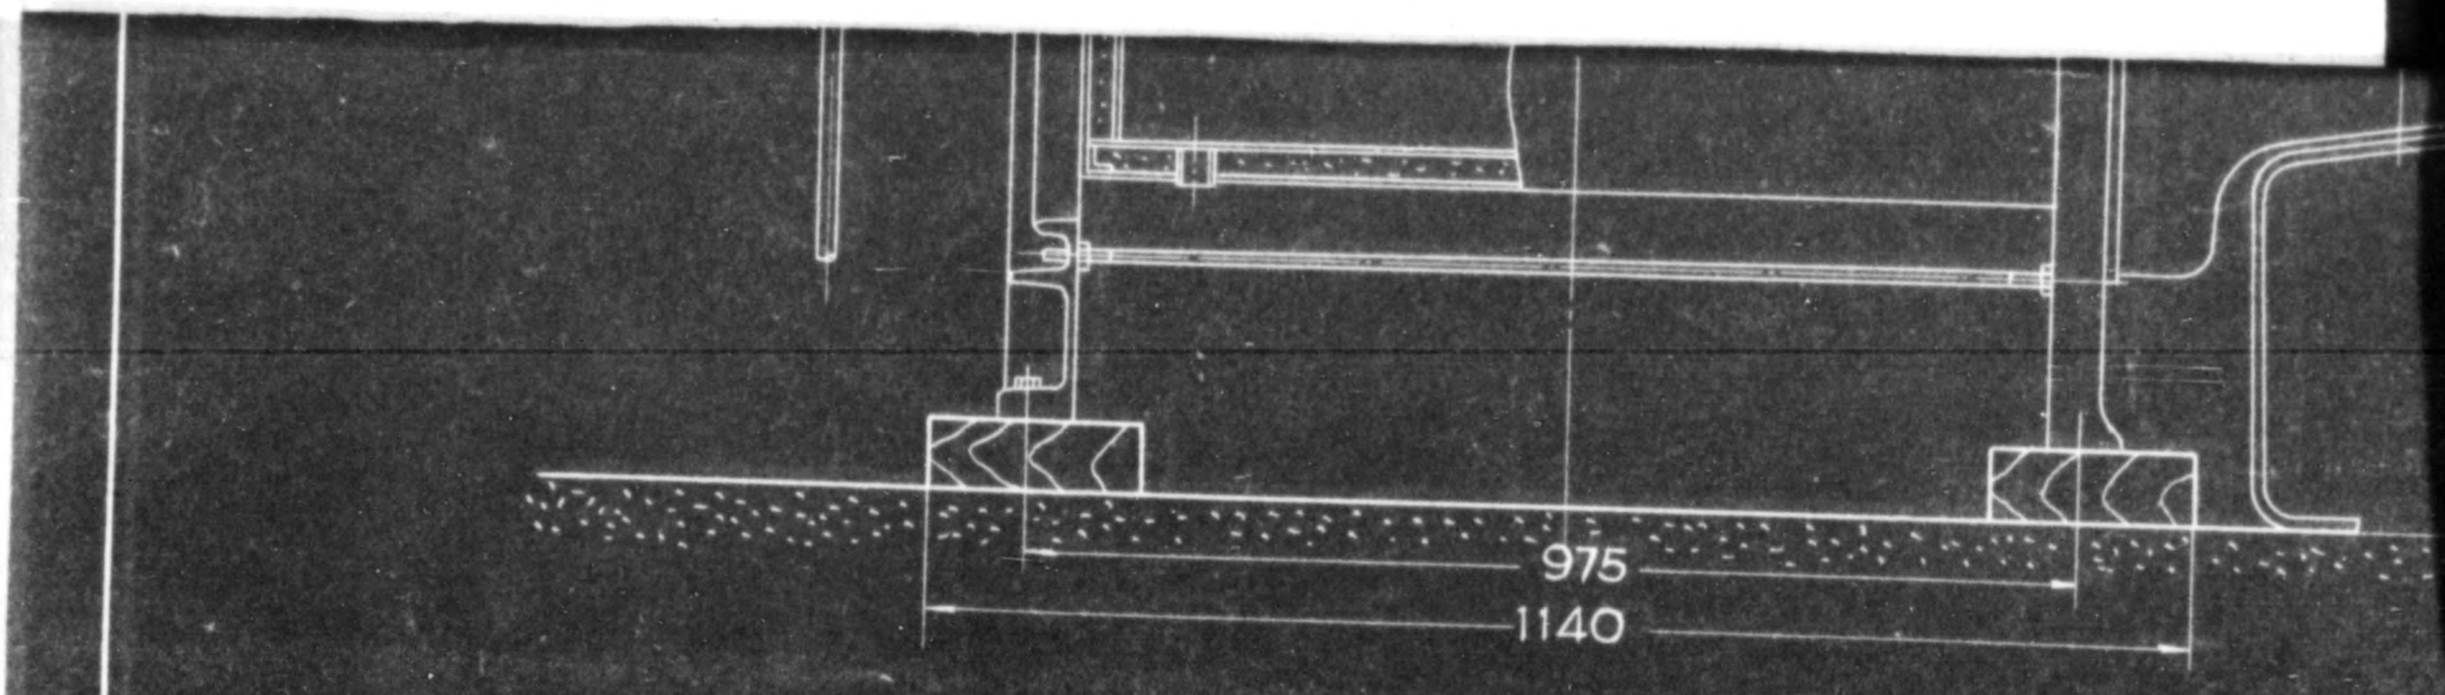

一回殺菌量	192本(一台壜1場合)
殺菌温度	摂氏 63°(低温) 摂氏 85°(高温)
殺菌時間	30分
温度上昇時間	15分(平均)
主軸回轉數	12 回/毎分
總重量	1350瓩

附屬品

電動機(½馬力)	1個
自動温度記錄計	1個
蒸汽壓力計	1個
壜籠	12個

御下命の節は牛乳壜の
種類をお知らせ下さい

DECLASSIFIED E.O. 12065 SECTION 3-402/NNDG NO. 775013

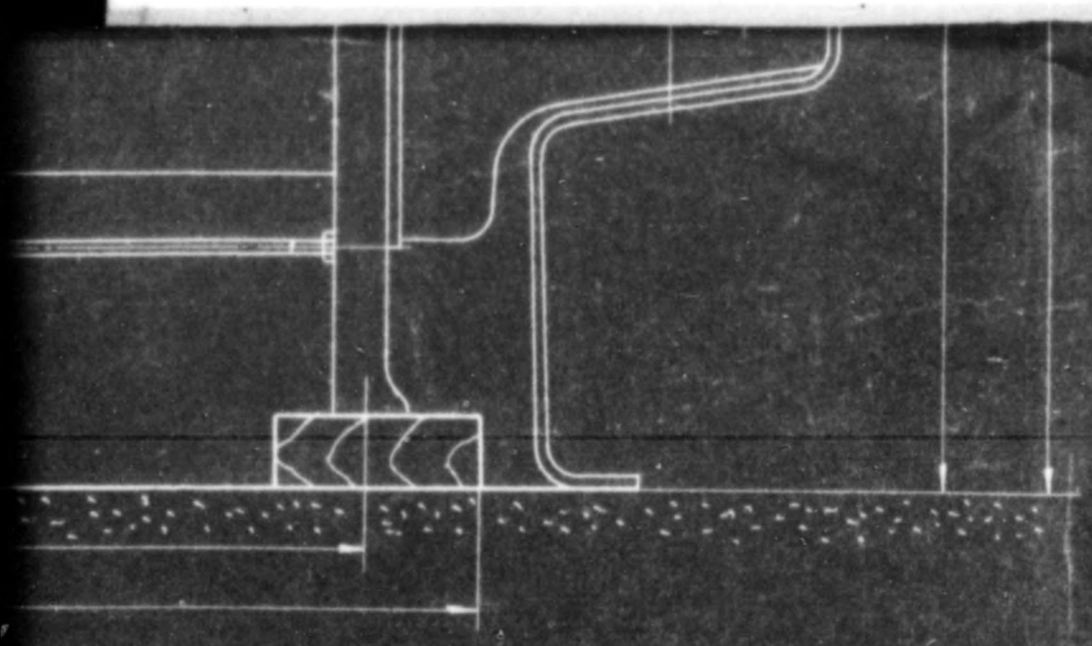

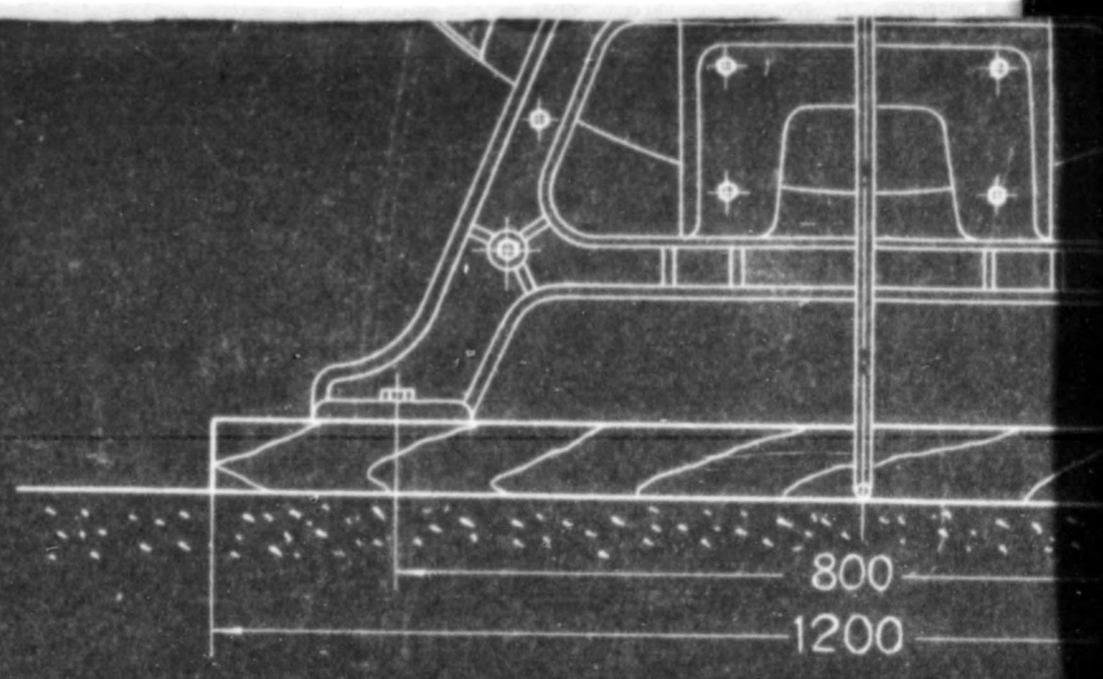

附屬品

電動機 (½馬力)	1個
自動温度記錄計	1個
蒸汽壓力計	1個
壜籠	12個

御下命の節は牛乳壜の種類をお知らせ下さい

ABC 淺野物産株

製造元 株式會社

DECLASSIFIED E.O. 12065 SECTION 3-402/NNDG NO. 775013

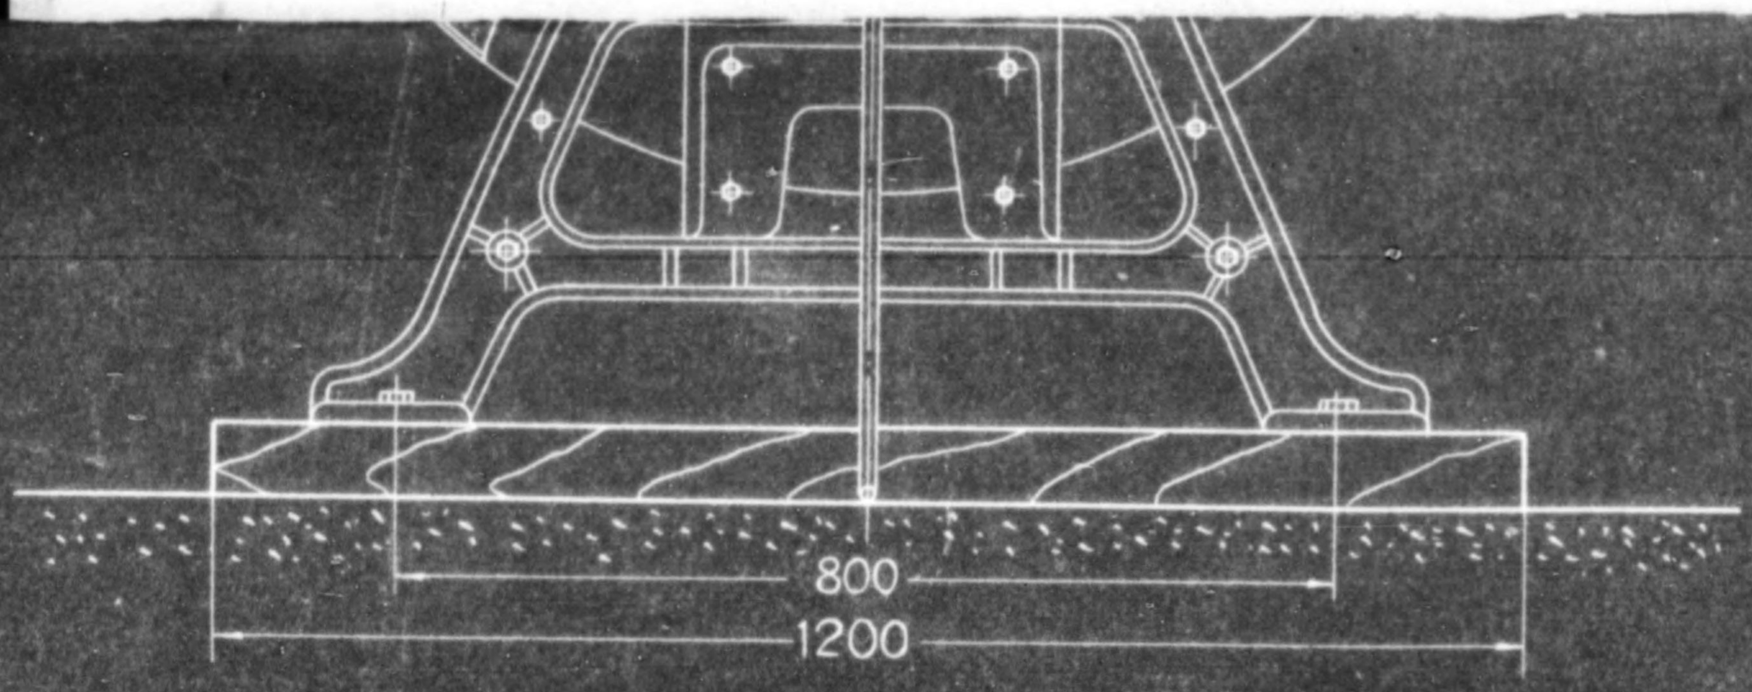

ABC 淺野物産株式會社

製造元 株式會社 御法川工場