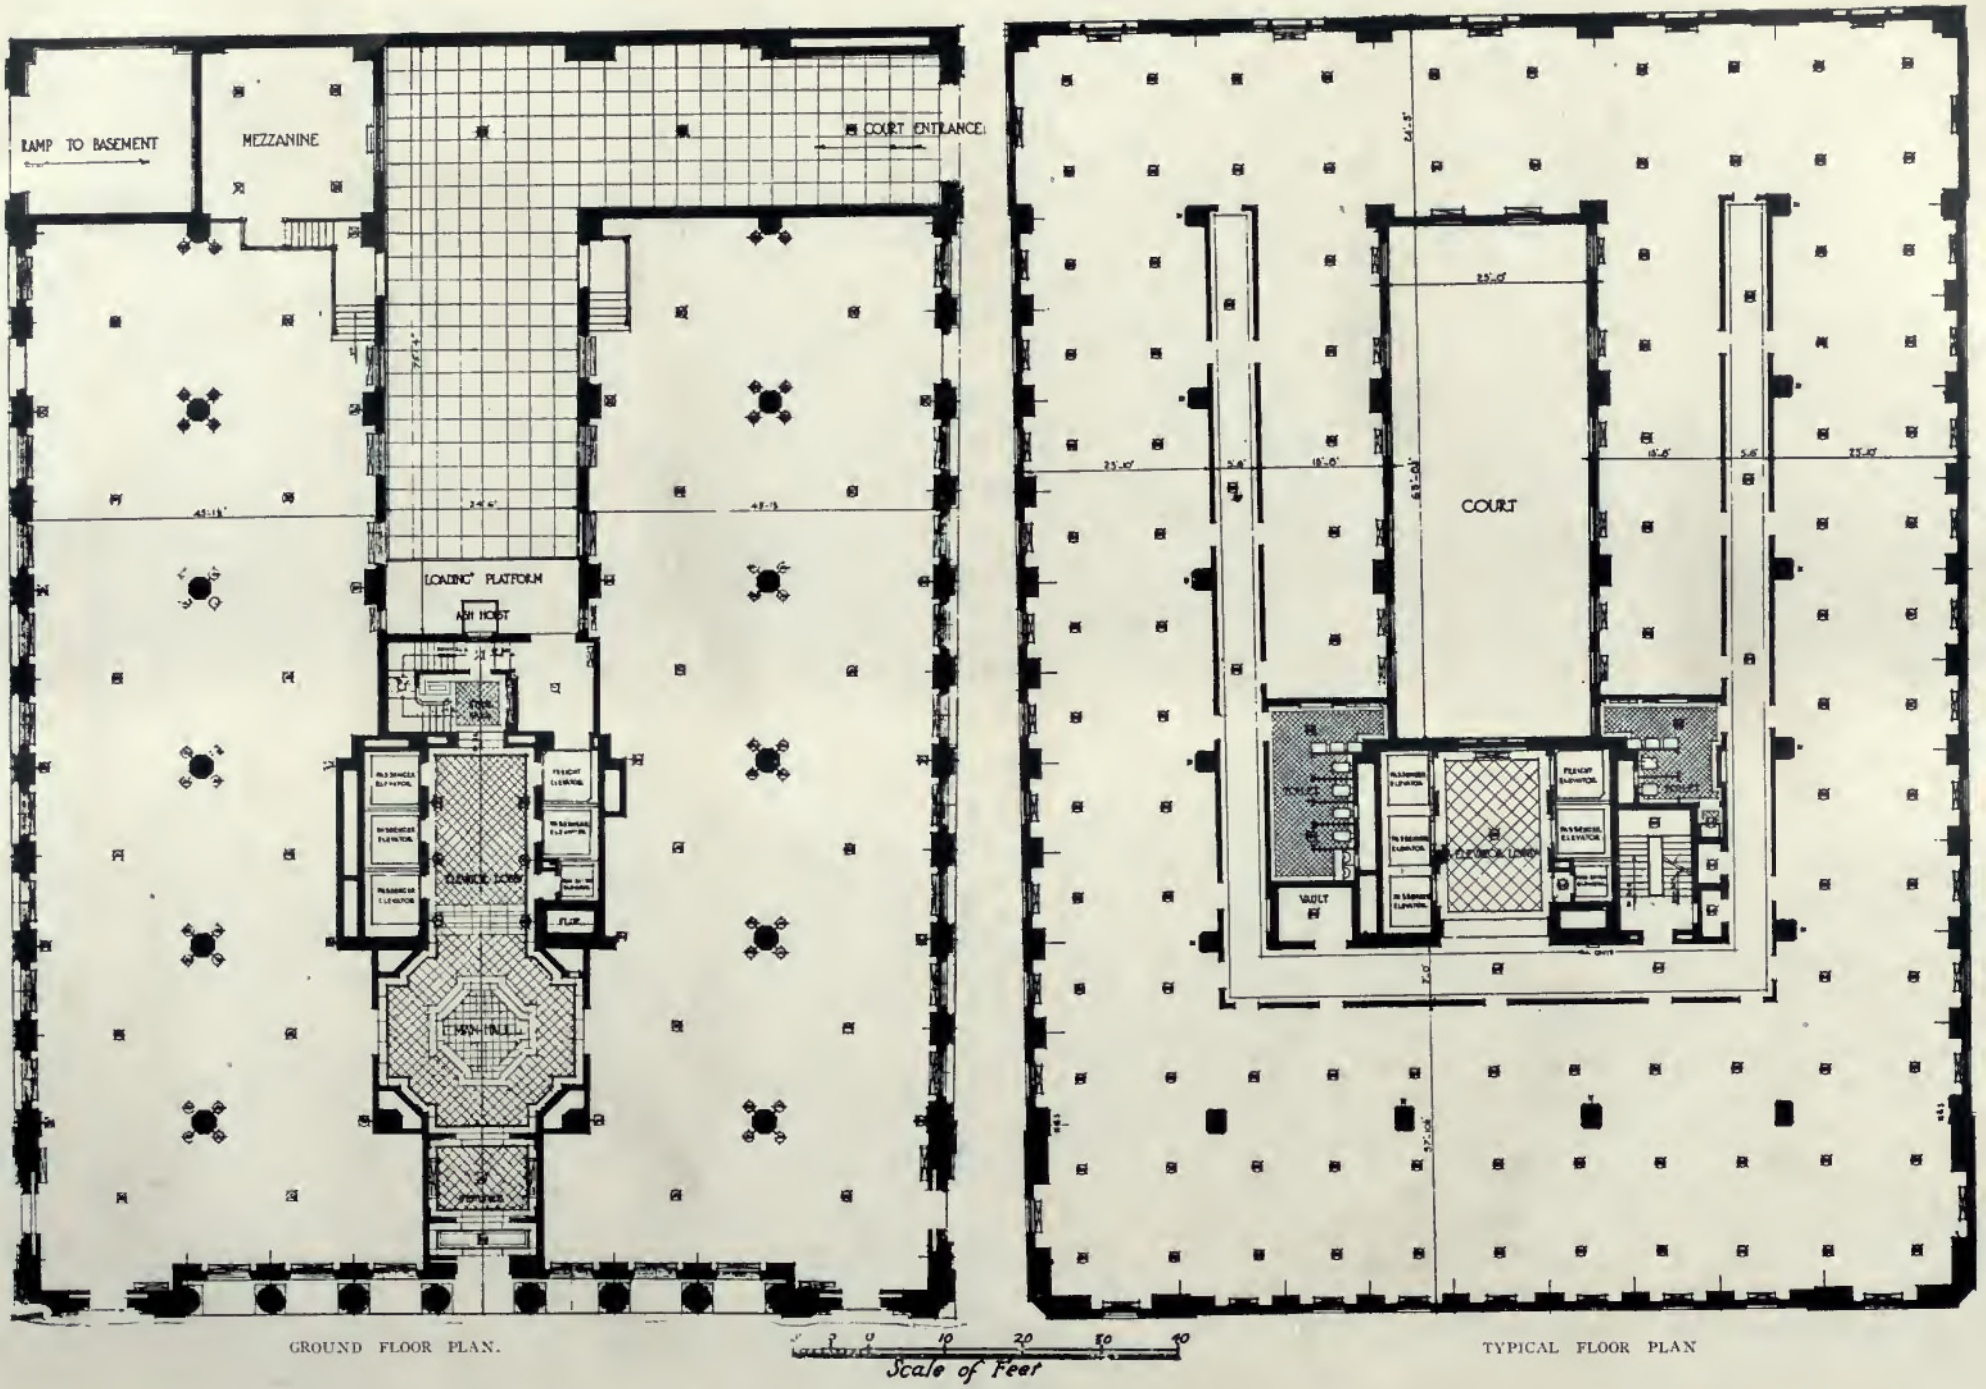

GROUND FLOOR PLAN.

TYPICAL FLOOR PLAN

CANADA CEMENT COMPANY'S BUILDING, MONTREAL, NOW IN COURSE OF ERECTION.

BARROTT AND BLACKADER, ARCHITECTS.