B.P.R. REG. NO	STATE	FEDERAL PROJECT NO.	EFFECTIVE DATE	SHEET NO.	TOTAL SHEETS
7	CALIF.				

CITY OF LOS ANGELES

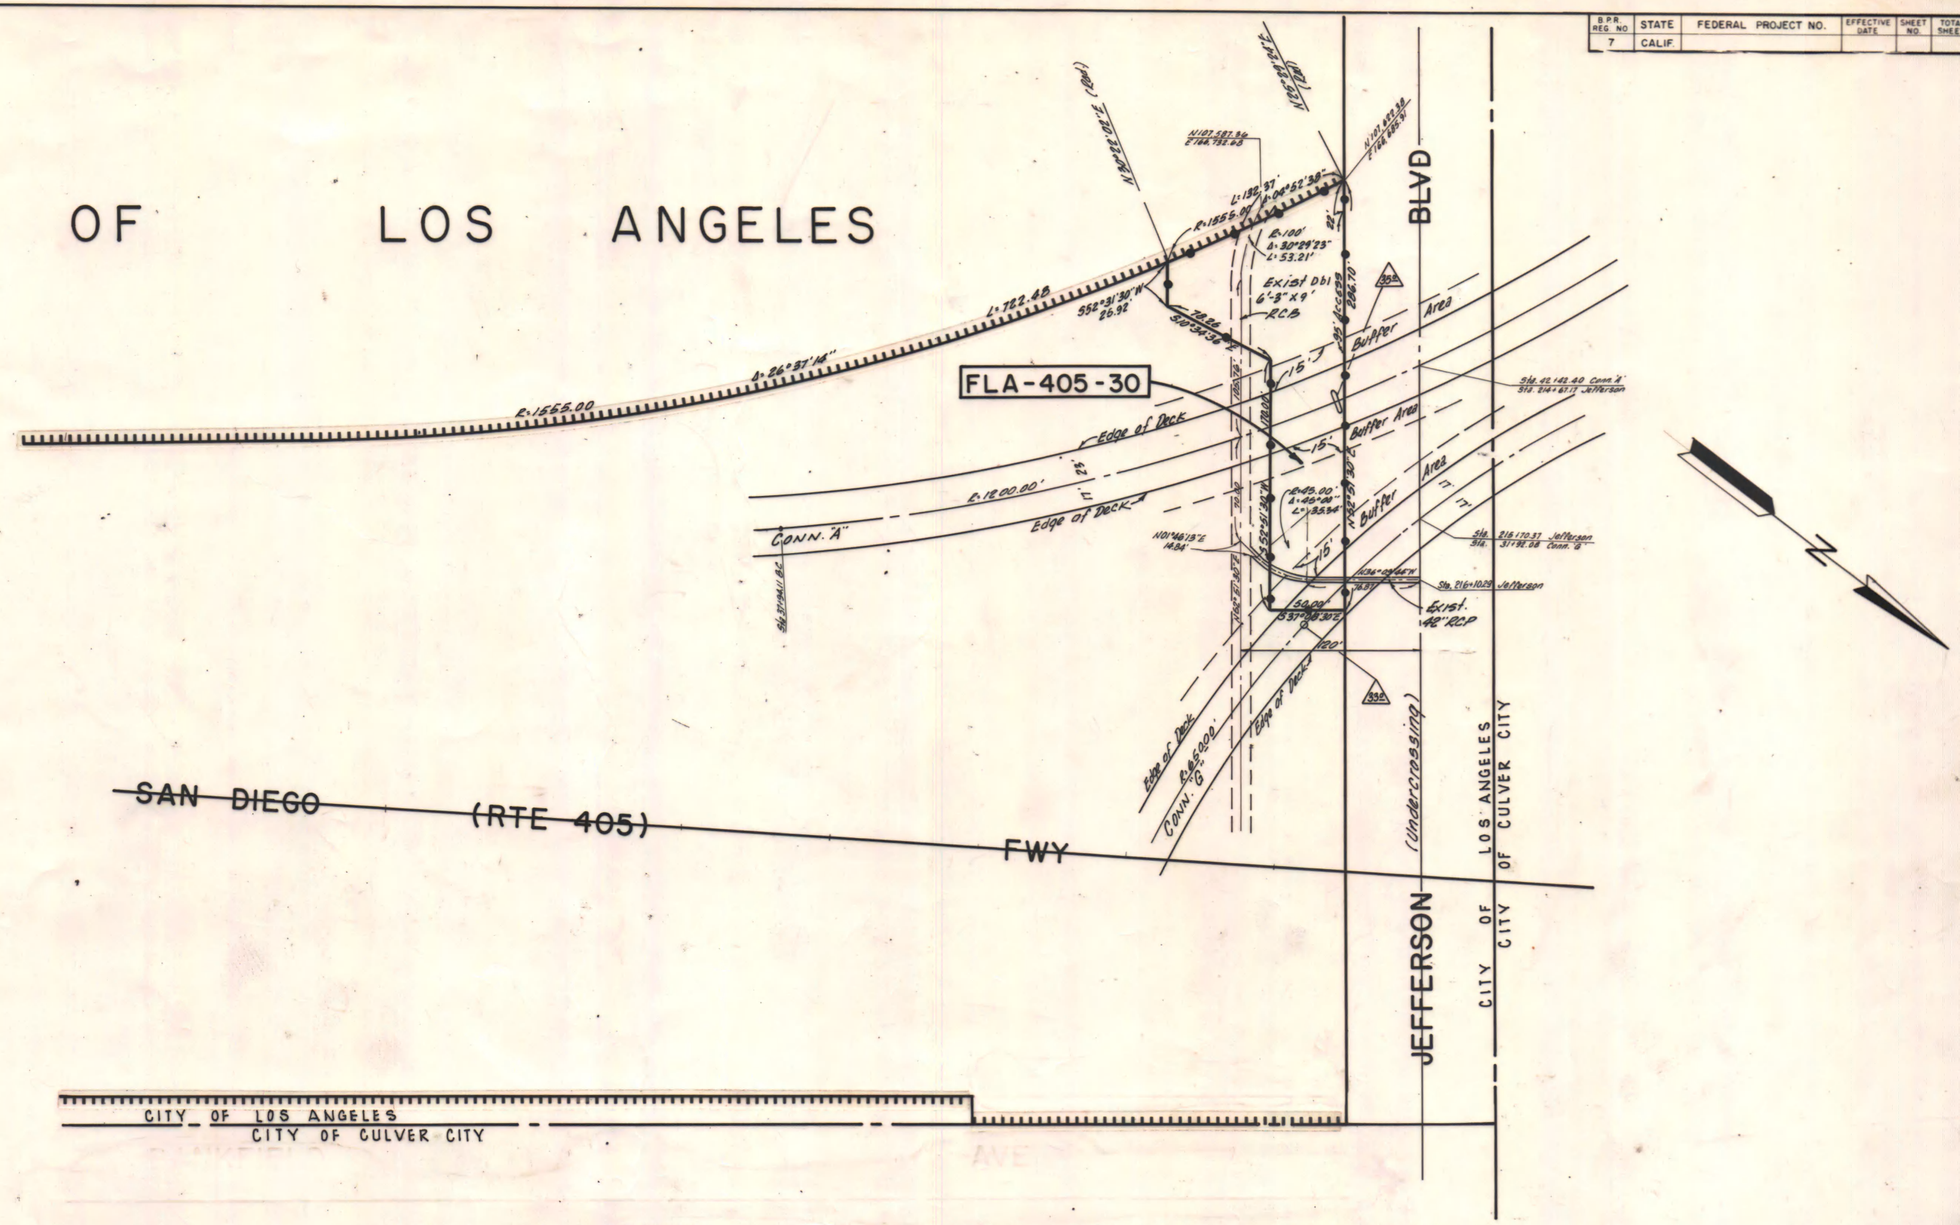

LEGEND

▲ Area includes Supports

COLUMN

TYPICAL SECTION

Ground to Soffit Clearance

Not to Scale

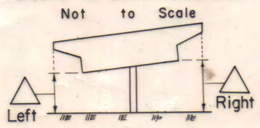

FREEWAY LEASE AREA

PARCEL NO.	AREA * GROSS ▲	BRIDGE ▲	GROSS MINUS BRIDGE ▲	SUPPORTS	15' BUFFER STRIP	OUTSIDE 15' BUFFER STRIP	NET
07-FLA-405-30	17,808	2,970	14,838	61	2,615	12,223	11,747

ISSUE DATE

STATE OF CALIFORNIA

BUSINESS & TRANSPORTATION AGENCY

DEPARTMENT OF TRANSPORTATION

FREEWAY LEASE AREA

APPRAISAL MAP NO. 25686-C

FLA-405-30

07-LA-405-25.8

50 0 50

RWPE R. HOYAL

DATE 6-25-84

SR D. HIGUCHI

LEGEND: ACCESS DENIED ✦ EXCLUDES STREET AREA

* AREA IN SQUARE FEET UNLESS OTHERWISE NOTED

( ) PREVIOUS RECORD DATA

REF. F1927-12 INVENTORY MAP 25687-C