S.B.P.R. REG. NO.	STATE	FEDERAL PROJECT NO.	EFFECTIVE DATE	SHEET NO.	TOTAL SHEETS
7	CALIF			3	11

DISTRICT R/W AGENT BUREAU OF PUBLIC ROADS DATE

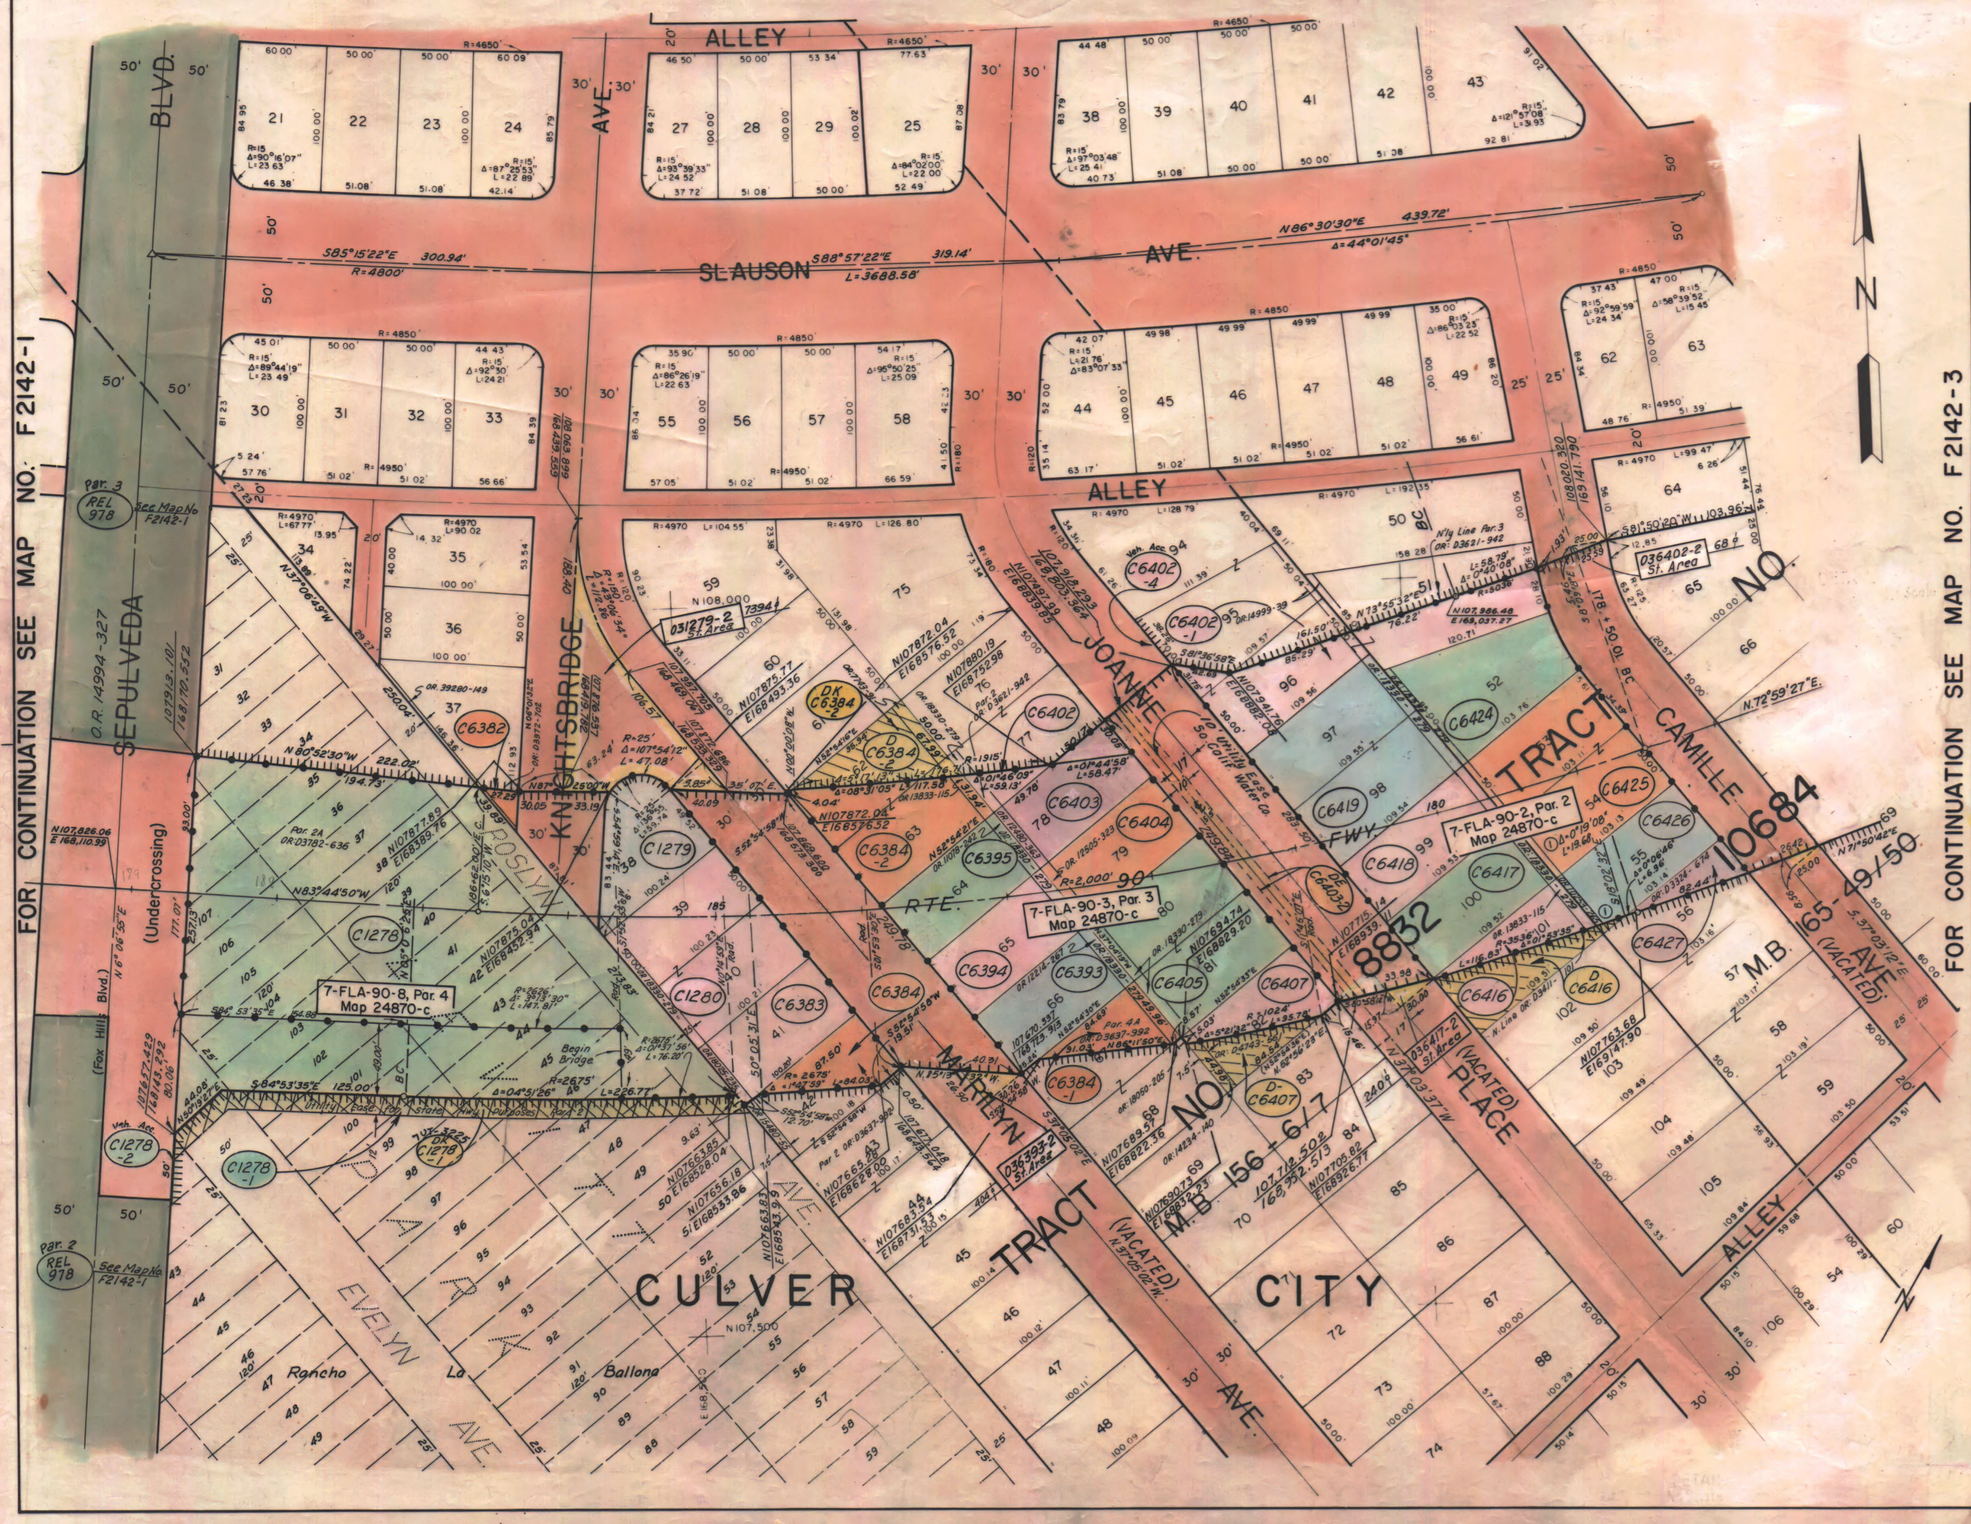
FOR CONTINUATION SEE MAP NO. F2142-1
FOR CONTINUATION SEE MAP NO. F2142-3
SEPULVEDA BLVD.
SLAUSON AVE.
ALLEY
KNIGHTSBRIDGE
JOANNE
CAMILLE
MARTIN
ROSLYN
EVELYN
PARK AVE.
CULVER CITY
TRACT NO. 10684
TRACT NO. 8832
M.B. 156-61/7
M.B. 65-49/50
(VACATED) PLACE
(VACATED) AVE.
(Undercrossing)
(Fox Hills Blvd.)
Rancho La Ballona
7-FLA-90-8, Par. 4 Map 24870-c
7-FLA-90-3, Par. 3 Map 24870-c
7-FLA-90-2, Par. 2 Map 24870-c
Par. 3 REL 978
Par. 2 REL 978
See Map No. F2142-1
C6382
C6384
C6384-1
C6384-2
C6393
C6394
C6395
C6402
C6403
C6404
C6405
C6407
C6416
C6417
C6418
C6419
C6424
C6425
C6426
C6427
C1278
C1278-1
C1278-2
C1279
C1280
C6402-1
C6402-4
031279-2 St. Area
036402-2 St. Area
036417-2 St. Area
036393-2 St. Area
N 86°30'30"E 439.72'
Δ=44°01'45"
S85°15'22"E 300.94'
S88°57'22"E 319.14'
R=4800'
L=3688.58'
N 72°59'27"E.
N 37°03'37"W
N 37°05'02"W.
N 37°50'42"E
S 37°03'12"E
N 37°05'02"W.
N 37°50'42"E
N 37°06'49"W
N 80°52'30"W
N 83°44'50"W
S 84°53'35"E
N 6°04'35"E
N 107,500
E 168,500
N 107,886.06
E 168,110.39
N 107,906.48
E 169,037.27
N 107,712.502
E 168,992.513
N 107,708.82
E 168,926.77
N 107,875.77
E 168,493.36
N 107,872.04
E 168,576.52
N 107,880.19
E 168,752.98
N 107,875.04
E 168,452.94
N 107,877.89
E 168,389.76
N 107,877.429
E 168,243.292
N 107,877.429
E 168,243.292
N 107,683.24
E 168,731.53
N 107,683.24
E 168,731.53
N 107,683.24
E 168,731.53