BPR REG. NO.	STATE	FEDERAL PROJECT NO.	EFFECTIVE DATE	SHEET NO.	TOTAL SHEETS
7	CALIF			2	5

DISTRICT R/W AGENT BUREAU OF PUBLIC ROADS DATE

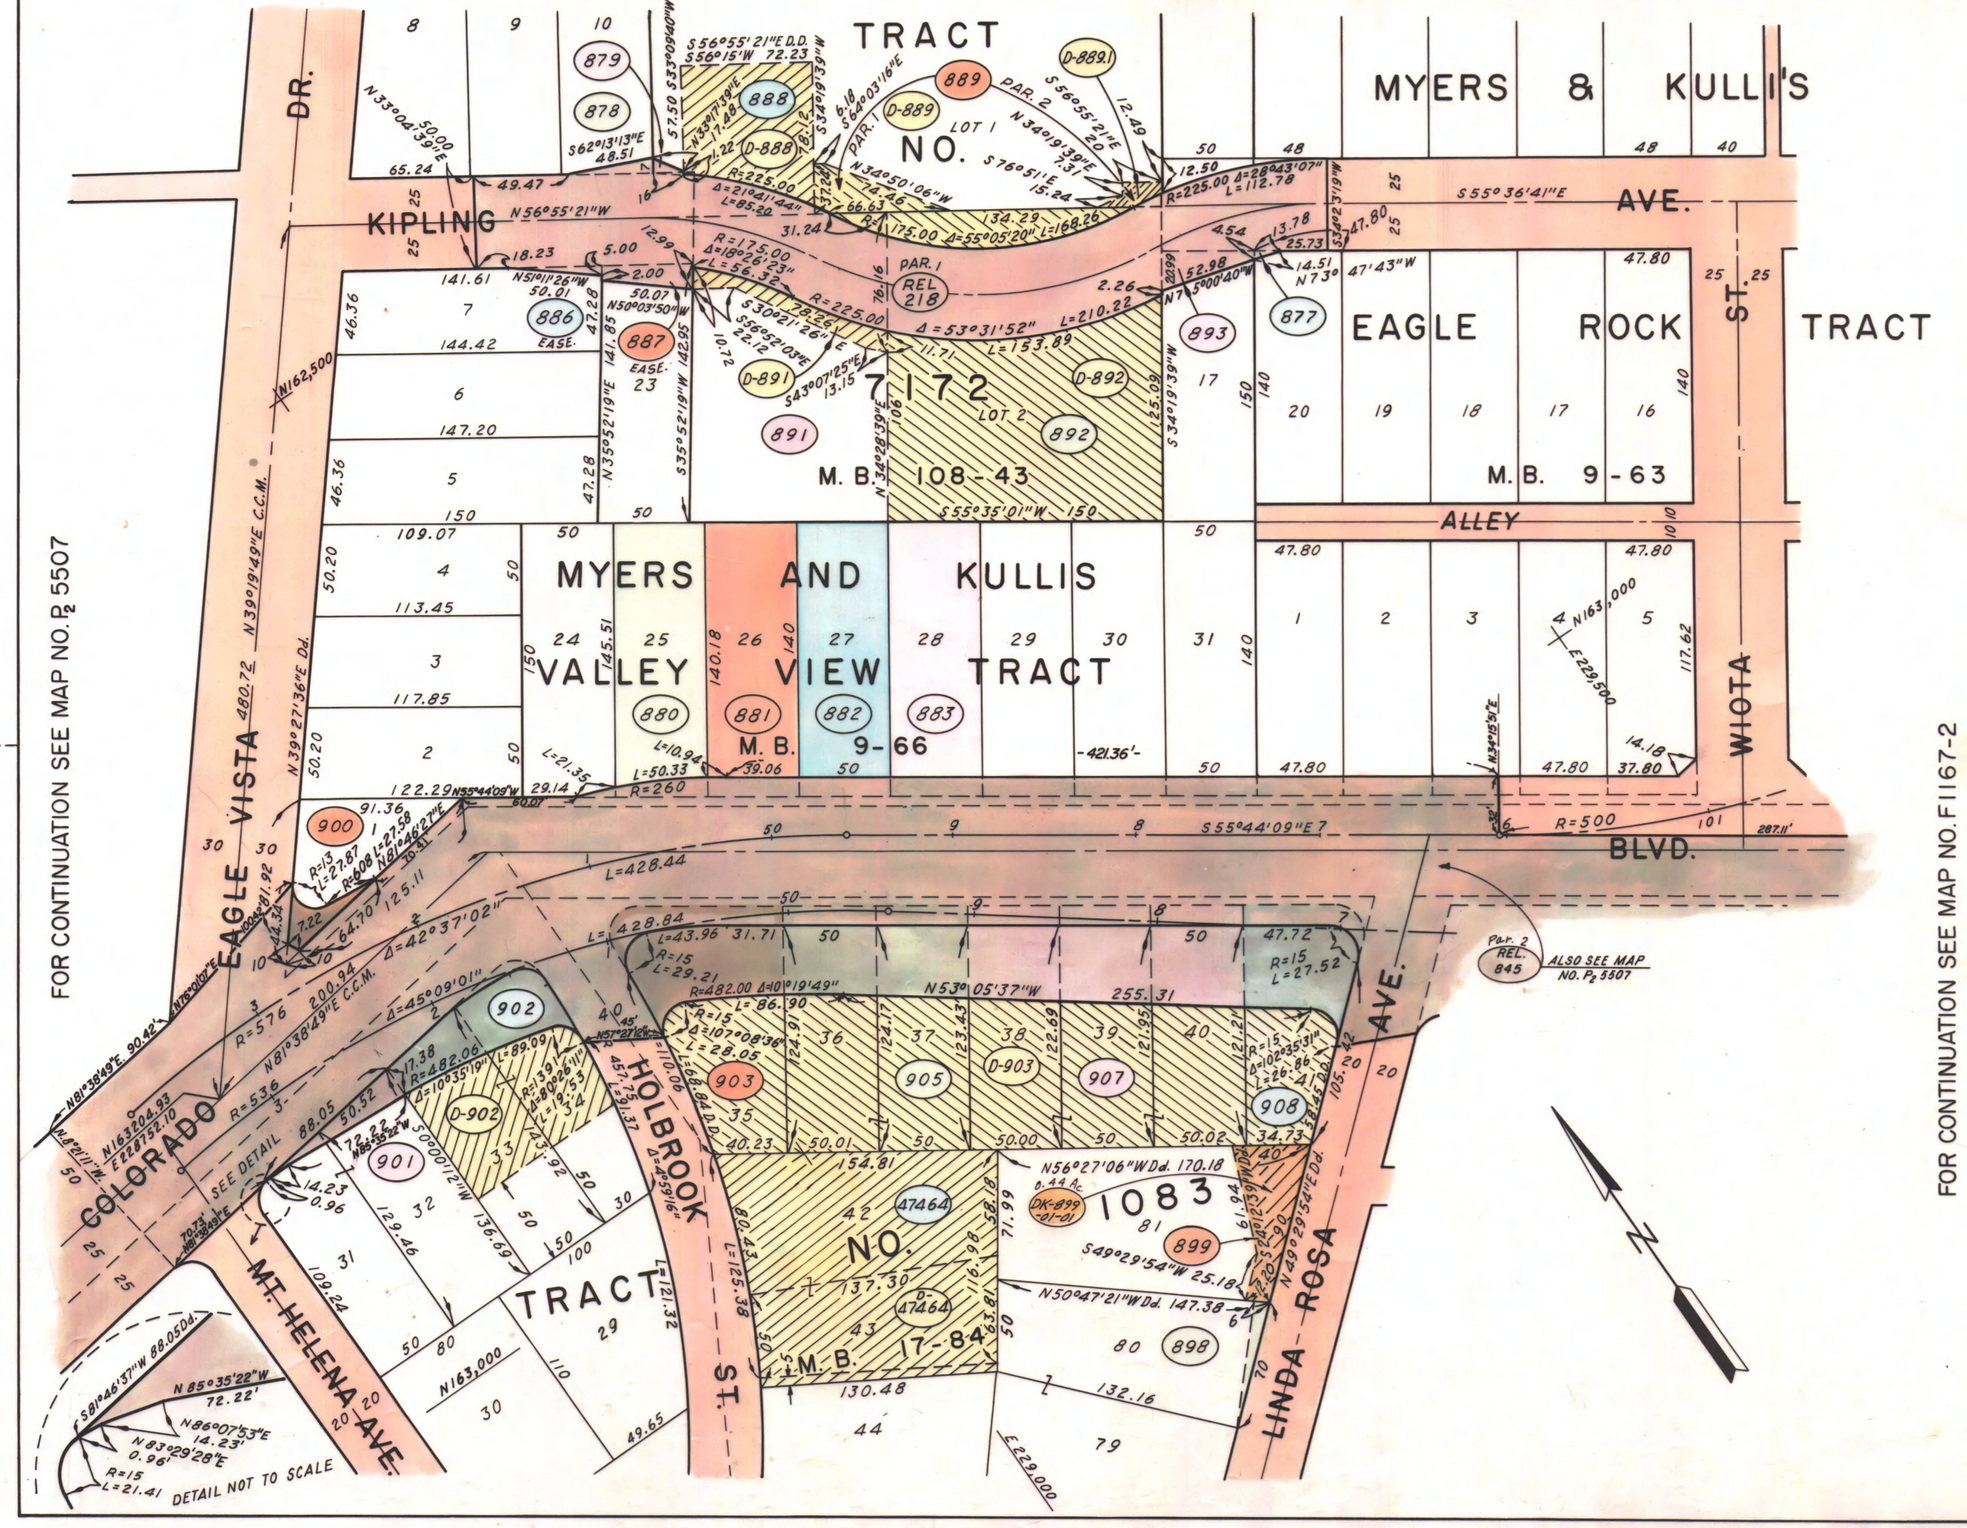

PARCEL NO	GRANTOR OR GRANTEE	AREA * ACQ	EXCESS	TOTAL	INST	RECORDING DATA DATE	O.R.
877	HECKERT				FEE	1-21-54	43648-101
878	DUGGER				EAS	3-28-55	47317-274
879	ISENSEE				EAS	1/10-53	43132-375
880	ROSE				WAIV.	1-6-54	43533-362
881	WISE				WAIV.	4-8-54	44283-383
882	SQUIRE				WAIV.	1-6-54	43533-315
883	CAFLISCH				WAIV.	3-31-54	44216-184
886	WEISE				EAS.	8-19-54	45367-269
887	JONES				EAS.	9-20-54	45623-354
888	ZIMMERMAN				FEE	3-31-54	44216-177
D-888	KAHN				D.D.	2-20-57	53703-296
889	GENTRY				FEE	3-25-54	44167-263
D-889	GENTRY				D.D.	8-9-68	D4095-582/3
D-889.1	DONLEY				D.D.	8-7-68	D4093-335/6
891	BOYD				FEE	2-1-54	43721-394
D-891	HOLT				D.D.	7-12-56	51720-223
892	THE NAVIGATORS				FEE	1-15-54	43606-312
D-892	JOHNSON				D.D.	2-18-57	57667-404
893	HELLIER				FEE	1-18-54	43618-88
898	BUFF				EAS.	3-17-54	44090-324
899	YOHO		1,914		EAS	2-5-54	43762-384
900	WESBROOK				FEE	7-19-54	45100-396
901	KEELER				FEE	6-22-56	51532-421
902	WALDRON				FEE	3-8-54	44014-98
D-902	PHILLIPROSIAN				D.D.	12-7-56	53066-237
903	HOFFMAN				FEE	11-2-53	43070-172
D-903	CHARMAR INC.				D.D.	4-7-64	D2424-686
905	SCHINKER				FEE	11-10-53	43134-446
907	GILBERT				FEE	11-10-53	43132-437
908	ELBERT LTD.				FEE	9-23-53	42763-391
47464	MANDIC				FEE	6-27-68	D4046-801
D-47464	MORGAN INVST.				D.D.	3-30-73	D5812-806
DK-899	YOHO				DK	12-16-54	44-2230/150
R-218	CITY OF L.A.				REL	5-2-63	R1538-384
REL-845	CITY OF L.A. (Par. 2)				REL.	11-15-77	77-1264704

ISSUE DATE
2-2-78

STATE OF CALIFORNIA
BUSINESS & TRANSPORTATION AGENCY
DEPARTMENT OF TRANSPORTATION
(Old 07-LA-161-LA)

R/W MAP
NO. F1167-1
07-LA-134-10.2

40 0 40

R.W.P.E. _____ DATE _____
SR. _____

LEGEND: ACCESS DENIED ✦ EXCLUDES STREET AREA
* AREA IN SQUARE FEET UNLESS OTHERWISE NOTED
( ) PREVIOUS RECORD DATA

TRACED BY PETER STRICKLER 8-16-74