BPR REG NO	STATE	FEDERAL PROJECT NO.	EFFECTIVE DATE	SHEET NO	TOTAL SHEETS
7	CALIF			4	11

DISTRICT R/W AGENT | BUREAU OF PUBLIC ROADS | DATE

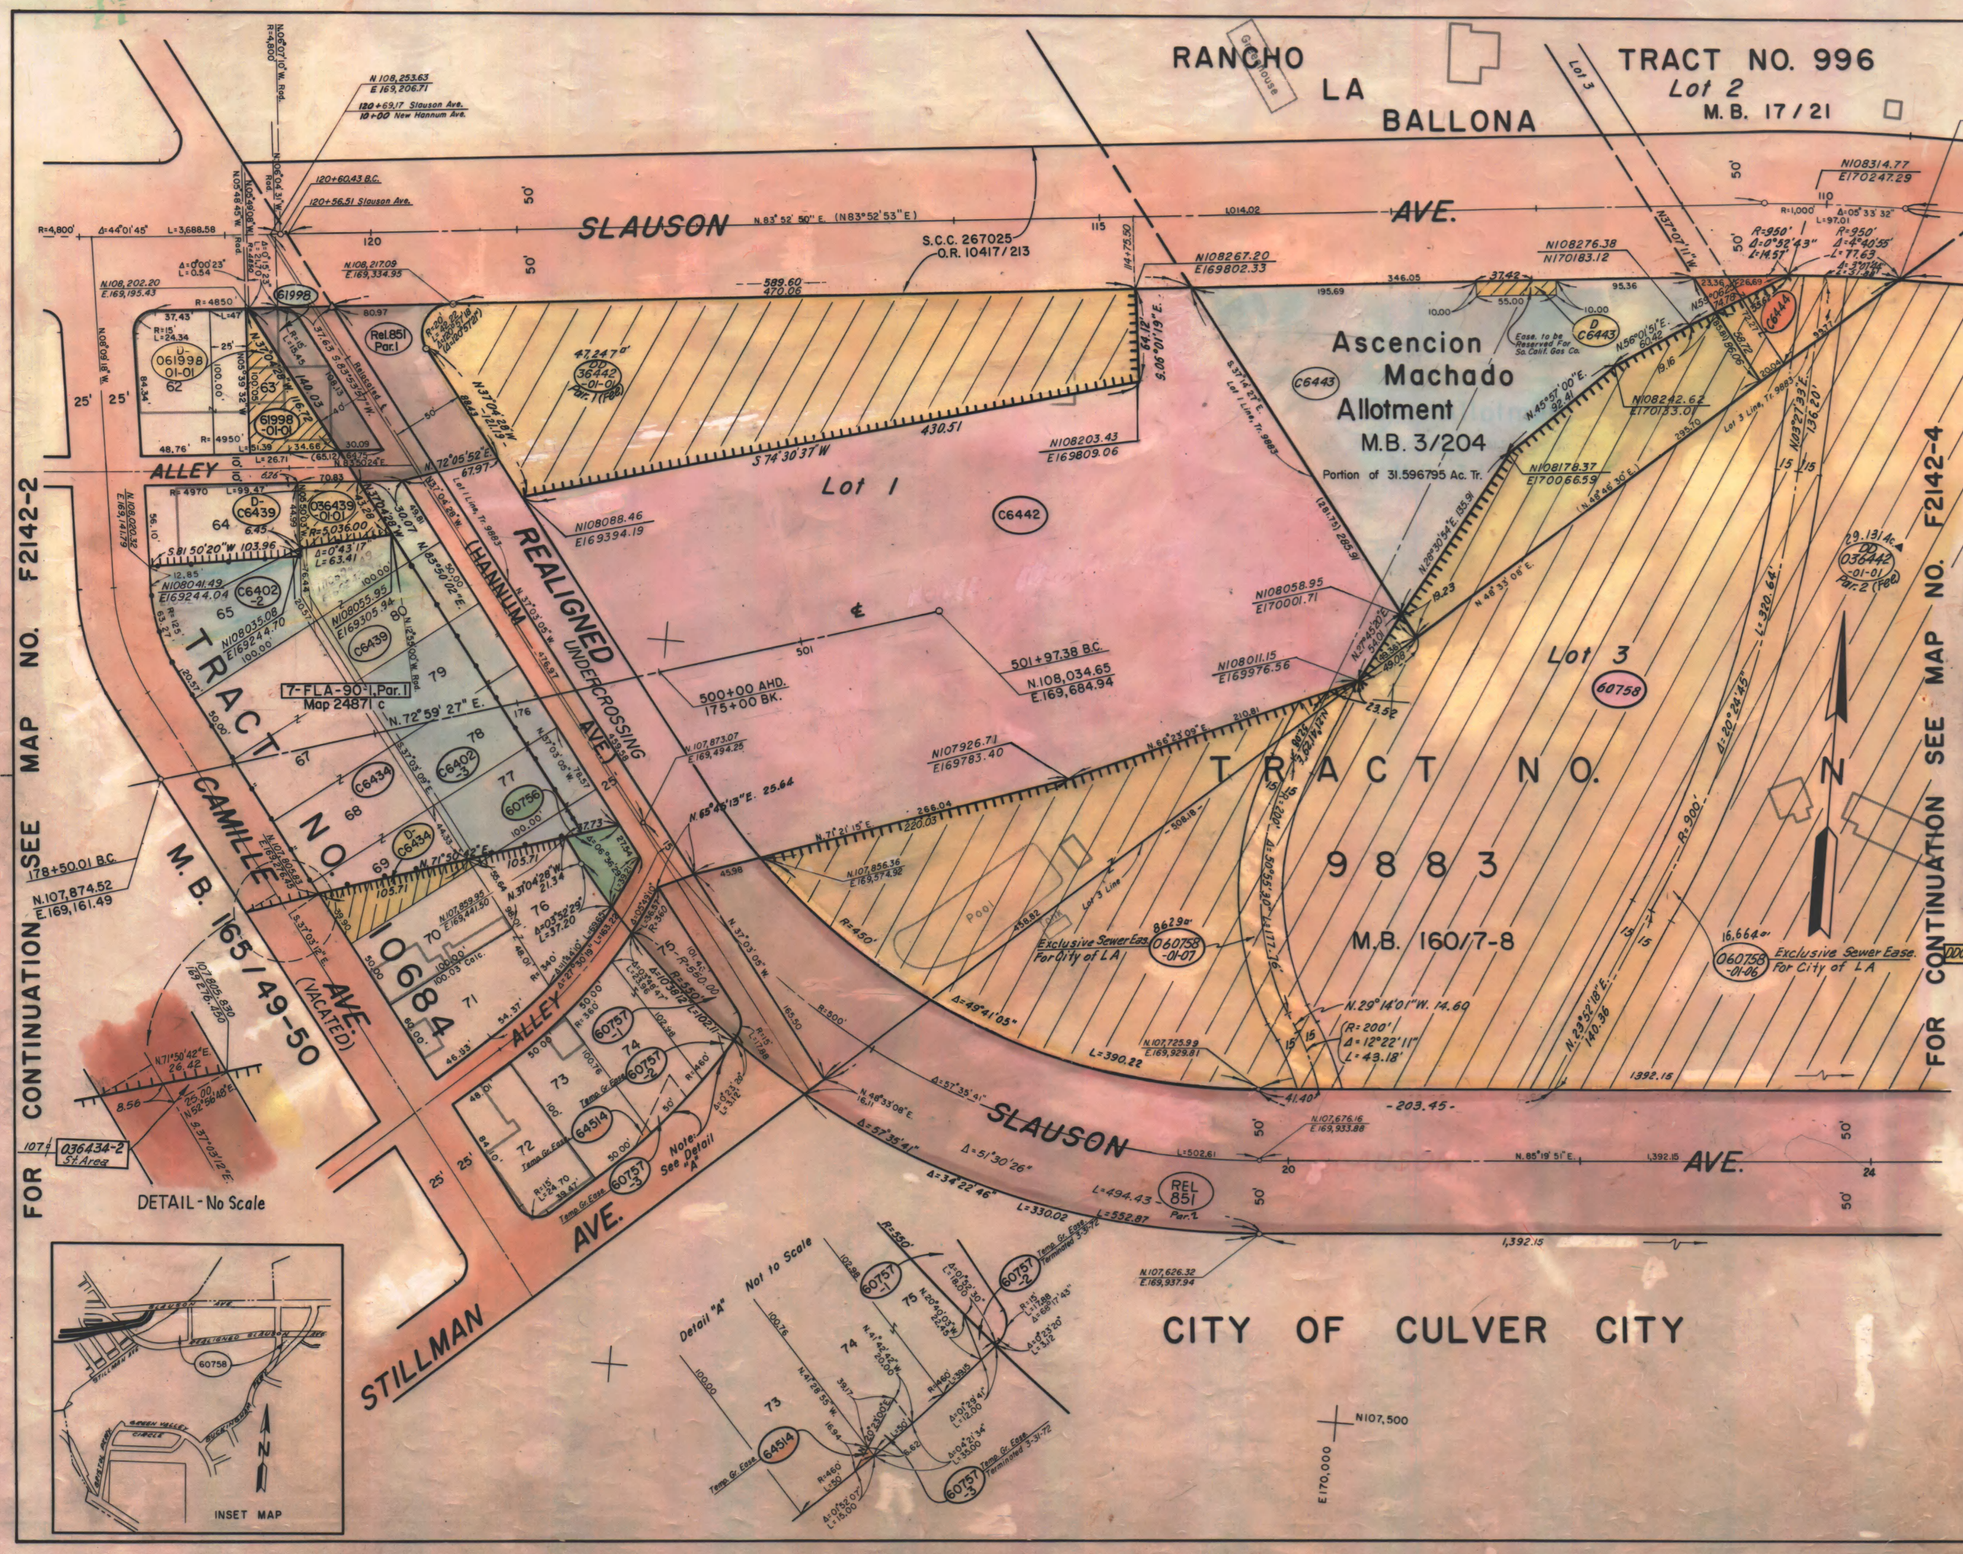

PARCEL NO.	GRANTOR OR GRANTEE	AREA ACQ	AREA EXCESS	AREA TOTAL	INST.	RECORDING DATA DATE	RECORDING DATA OR
C6402-2	BRICK				Fee	4-24-67	D3621-948
C6402-3	— " —				— " —	— " —	— " —
C6434	THE ELECTRADA CORP.		107		Cond	3-10-67	D3580-206
C6439	FARGO		0.050 Ac.		Fee	3-28-66	D3250-185
C6442	HOME SAVINGS AND LOAN				Fee	5-24-67	D3651-260
C6443	BRACHER				Fee	8-9-66	D3392-438
D-C6443	So. CALIF. GAS COMPANY				D.D.	12-15-69	D4582-325 326
C6444	FALCINELLA				Fee	7-10-67	D3697-21
60756	BRICK	1,546		12,411	Cond	2-17-72	D5357-250
60757-1	BRICK	2,616		10,451	— " —	— " —	— " — — " —
60757-2	— " —	107		— " —	Temp. Easement	— " —	— " — — " —
60757-3	— " —	468		— " —	Temp. Easement	— " —	— " — — " —
60758	HOME SAVING AND LOAN	36.07 Ac.	6.387	36.07 Ac.	Fee	7-15-71	D5125-491
61998	SMITH, et al	6,097	3,100	6,097	Fee	4-28-72	D5444-339
64514	KECK	50			Temp. Easement		
D-C6434	S. ALLMAN ELECT. CONTRACTORS, INC.				D.D.	7-22-71	D5133-224
D-C6439	CULVER CITY REDEVELOPMENT AG.				D.D.	1-12-73	D5728-546
D-6958-01-01	— " —				D.D.	10-9-73	D6043-372
REL. 851	State to Culver City				REL.	6-3-74	R4484-885
DD036442-01-01	CULVER CITY REDEVELOPMENT AG.				D.D.	12-23-81	81-1255467

ISSUE DATE
12-10-71
1-19-72
4-12-73
6-18-79
12-18-80

STATE OF CALIFORNIA
TRANSPORTATION AGENCY — DEPARTMENT OF PUBLIC WORKS
DIVISION OF HIGHWAYS

R/W MAP
NO. F2142-3
07-L.A.-90-3.2

50 0 50

R.W.P.E. C.L. White — DATE 12-11-70
SR. R.W. Folkins

LEGEND:
SPECIAL USE AREA
ACCESS DENIED
✦ EXCLUDES STREET AREA
* AREA IN SQUARE FEET UNLESS OTHERWISE NOTED
( ) PREVIOUS RECORD DATA
▲ INCLUDES EASEMENT AREA