B.P.R. REG. NO.	STATE	FEDERAL PROJECT NO.	EFFECTIVE DATE	SHEET NO.	TOTAL SHEETS
7	CALIF			7	11

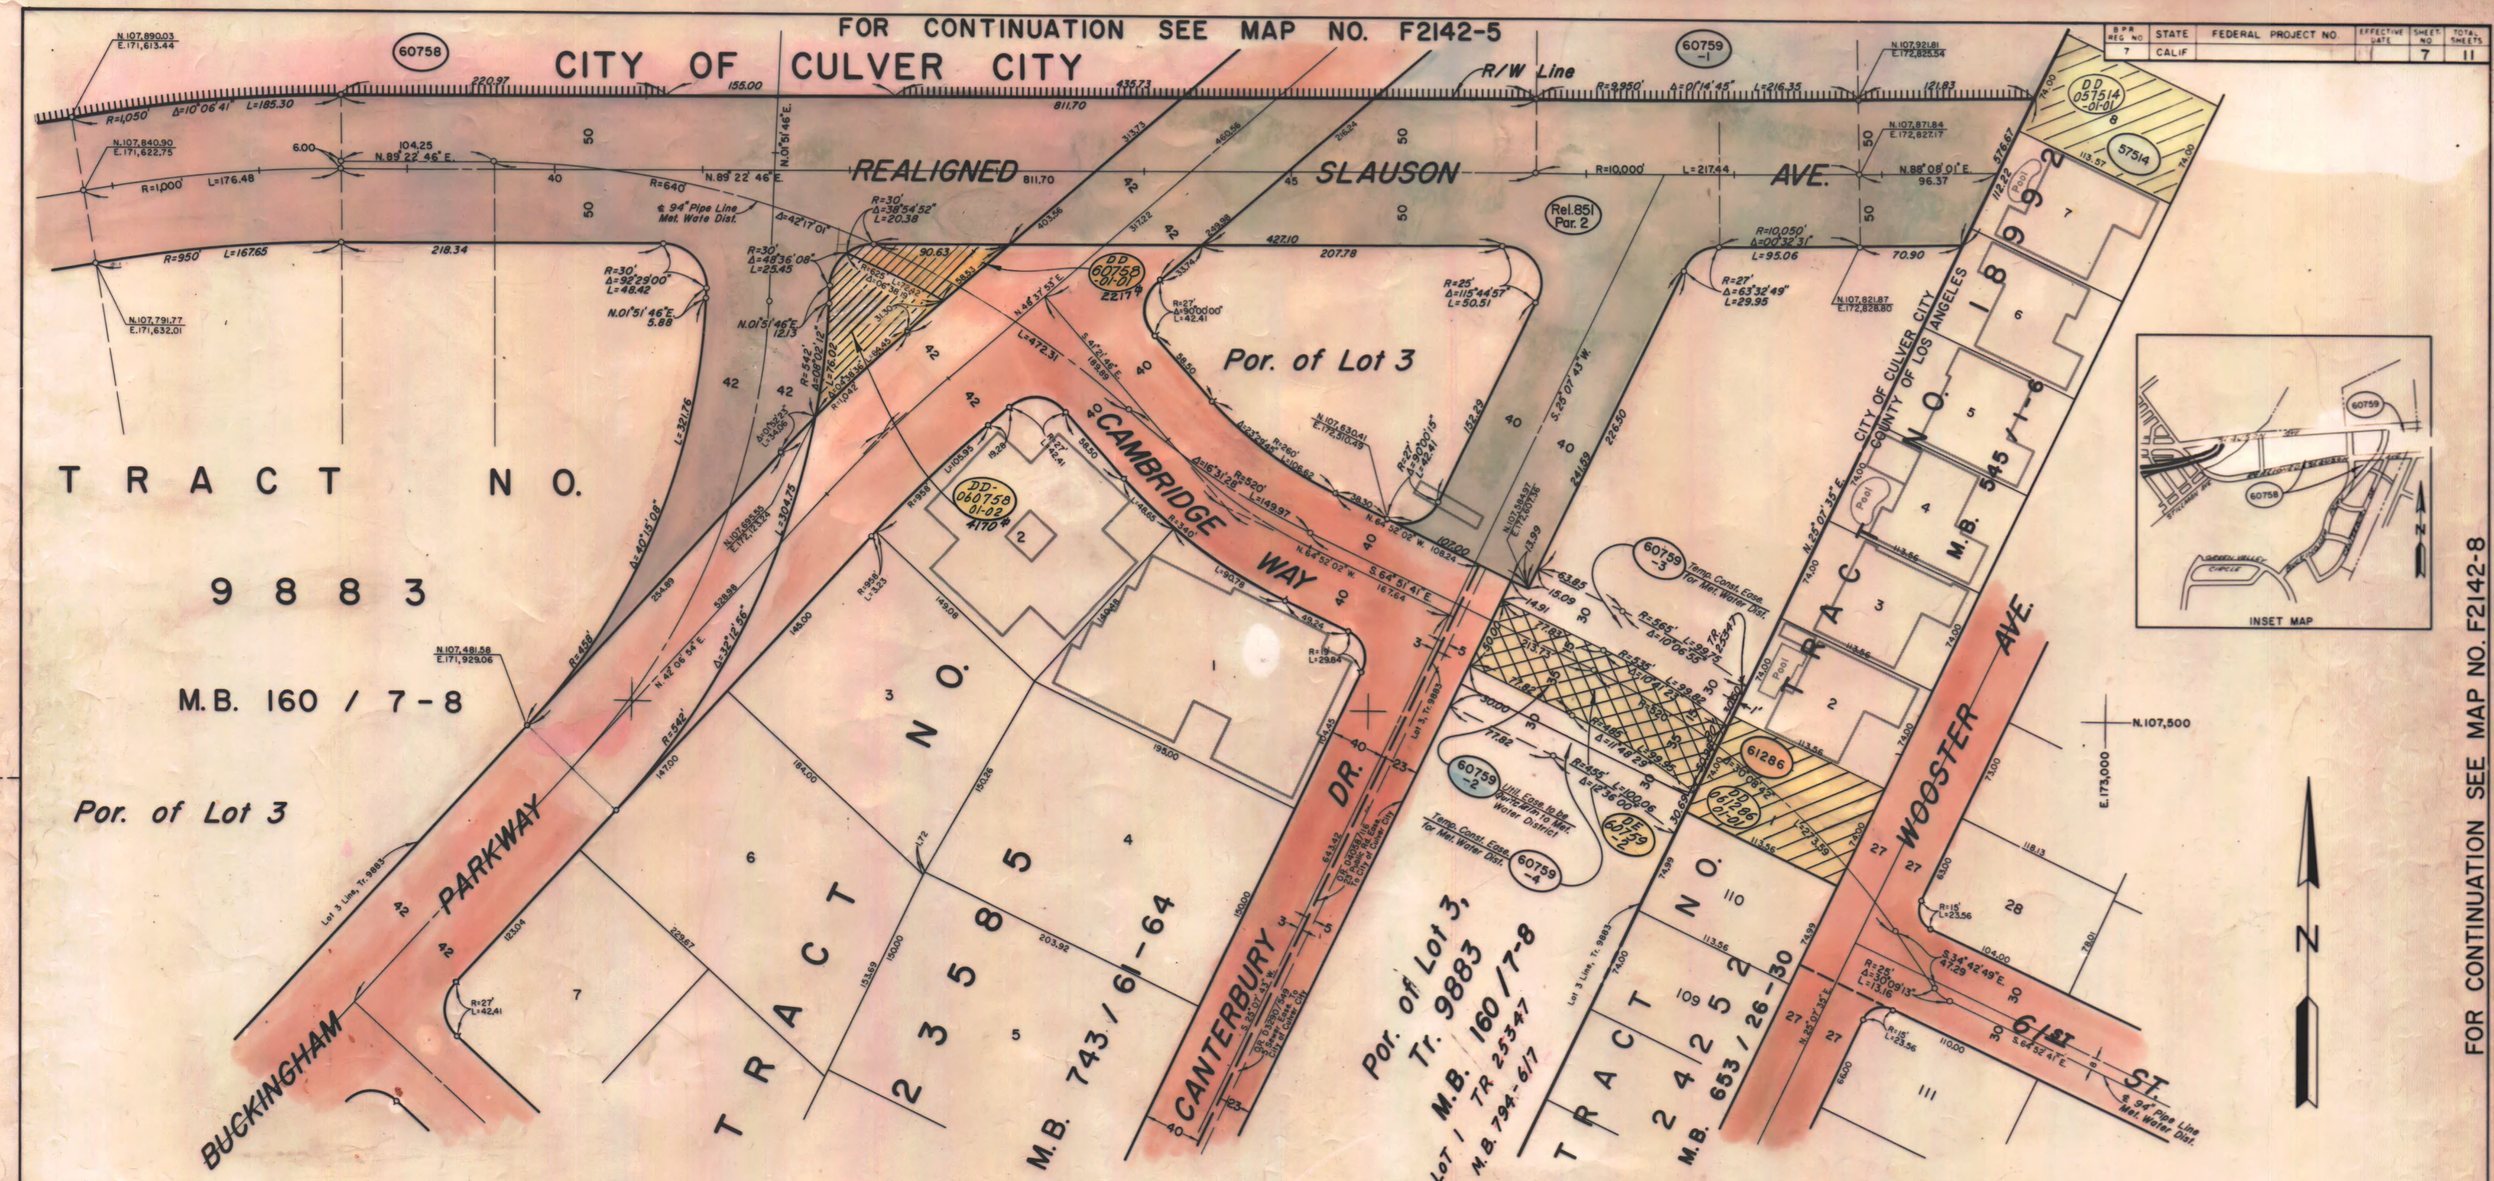

PARCEL NO.	GRANTOR OR GRANTEE	AREA * ACQ	AREA * EXCESS	AREA * TOTAL	INST.	RECORDING DATA DATE	RECORDING DATA O.R.
60758							
60759-1	Refer to App. Map No. F2142-5						
60759-2	HOME S.L.	8,886	8,886	15.17Ac.	Ease.	7-16-71	D5125-496
60759-3	" "	5,118		"	Temp. Easte.		
60759-4	" "	5,335		"	Temp. Easte.		
61286	HOME S.L.	8,403	8,403	8,403	Fee	9-28-71	D5205-558
51514	C. JOSCELYN et ux				Fee	6-23-71	D5098-738
60759-A	HOME S.L.				Q.C.	12-21-70	D4922-562
DE 60759-2	Metro. Water Dist. of So. Cal.				D.D.	5-14-75	D6651-994
DD061286-01-01	Metro. Water Dist. of So. Cal.				D.D.	5-14-75	D6651-991
DD 60758-01	State to Culver City		4170		DD	11-1-73	D6069-133
DD 60758-01	Metro. Water of So. Cal.		2217		D.D.	12-17-73	D6113-248
REL. 851	State to Culver City				REL	6-3-74	R4484-888
DD 051514-01-01	TATE				DD	7-23-79	79-804586

PARCEL NO.	GRANTOR OR GRANTEE	AREA * ACQ	AREA * EXCESS	AREA * TOTAL	INST.	RECORDING DATA DATE	RECORDING DATA O.R.

PARCEL NO.	GRANTOR OR GRANTEE	AREA * ACQ	AREA * EXCESS	AREA * TOTAL	INST.	RECORDING DATA DATE	RECORDING DATA O.R.

PARCEL NO.	GRANTOR OR GRANTEE	AREA * ACQ	AREA * EXCESS	AREA * TOTAL	INST.	RECORDING DATA DATE	RECORDING DATA O.R.

ISSUE DATE	
D.B.	1-22-73

STATE OF CALIFORNIA
TRANSPORTATION AGENCY — DEPARTMENT OF PUBLIC WORKS
DIVISION OF HIGHWAYS

R/W MAP
NO. F2142-6
07-L.A.-90-3.6

50 0 50

R.W.P.E. C.L. White — DATE 1-27-71 — S.R. R.W. Folkins

LEGEND: ACCESS DENIED ✦ EXCLUDES STREET AREA
* AREA IN SQUARE FEET UNLESS OTHERWISE NOTED
( ) PREVIOUS RECORD DATA