BPR REG NO	STATE	FEDERAL PROJECT NO.	EFFECTIVE DATE	SHEET NO	TOTAL SHEETS
7	CALIF			2	6

DISTRICT R/W AGENT — BUREAU OF PUBLIC ROADS — DATE

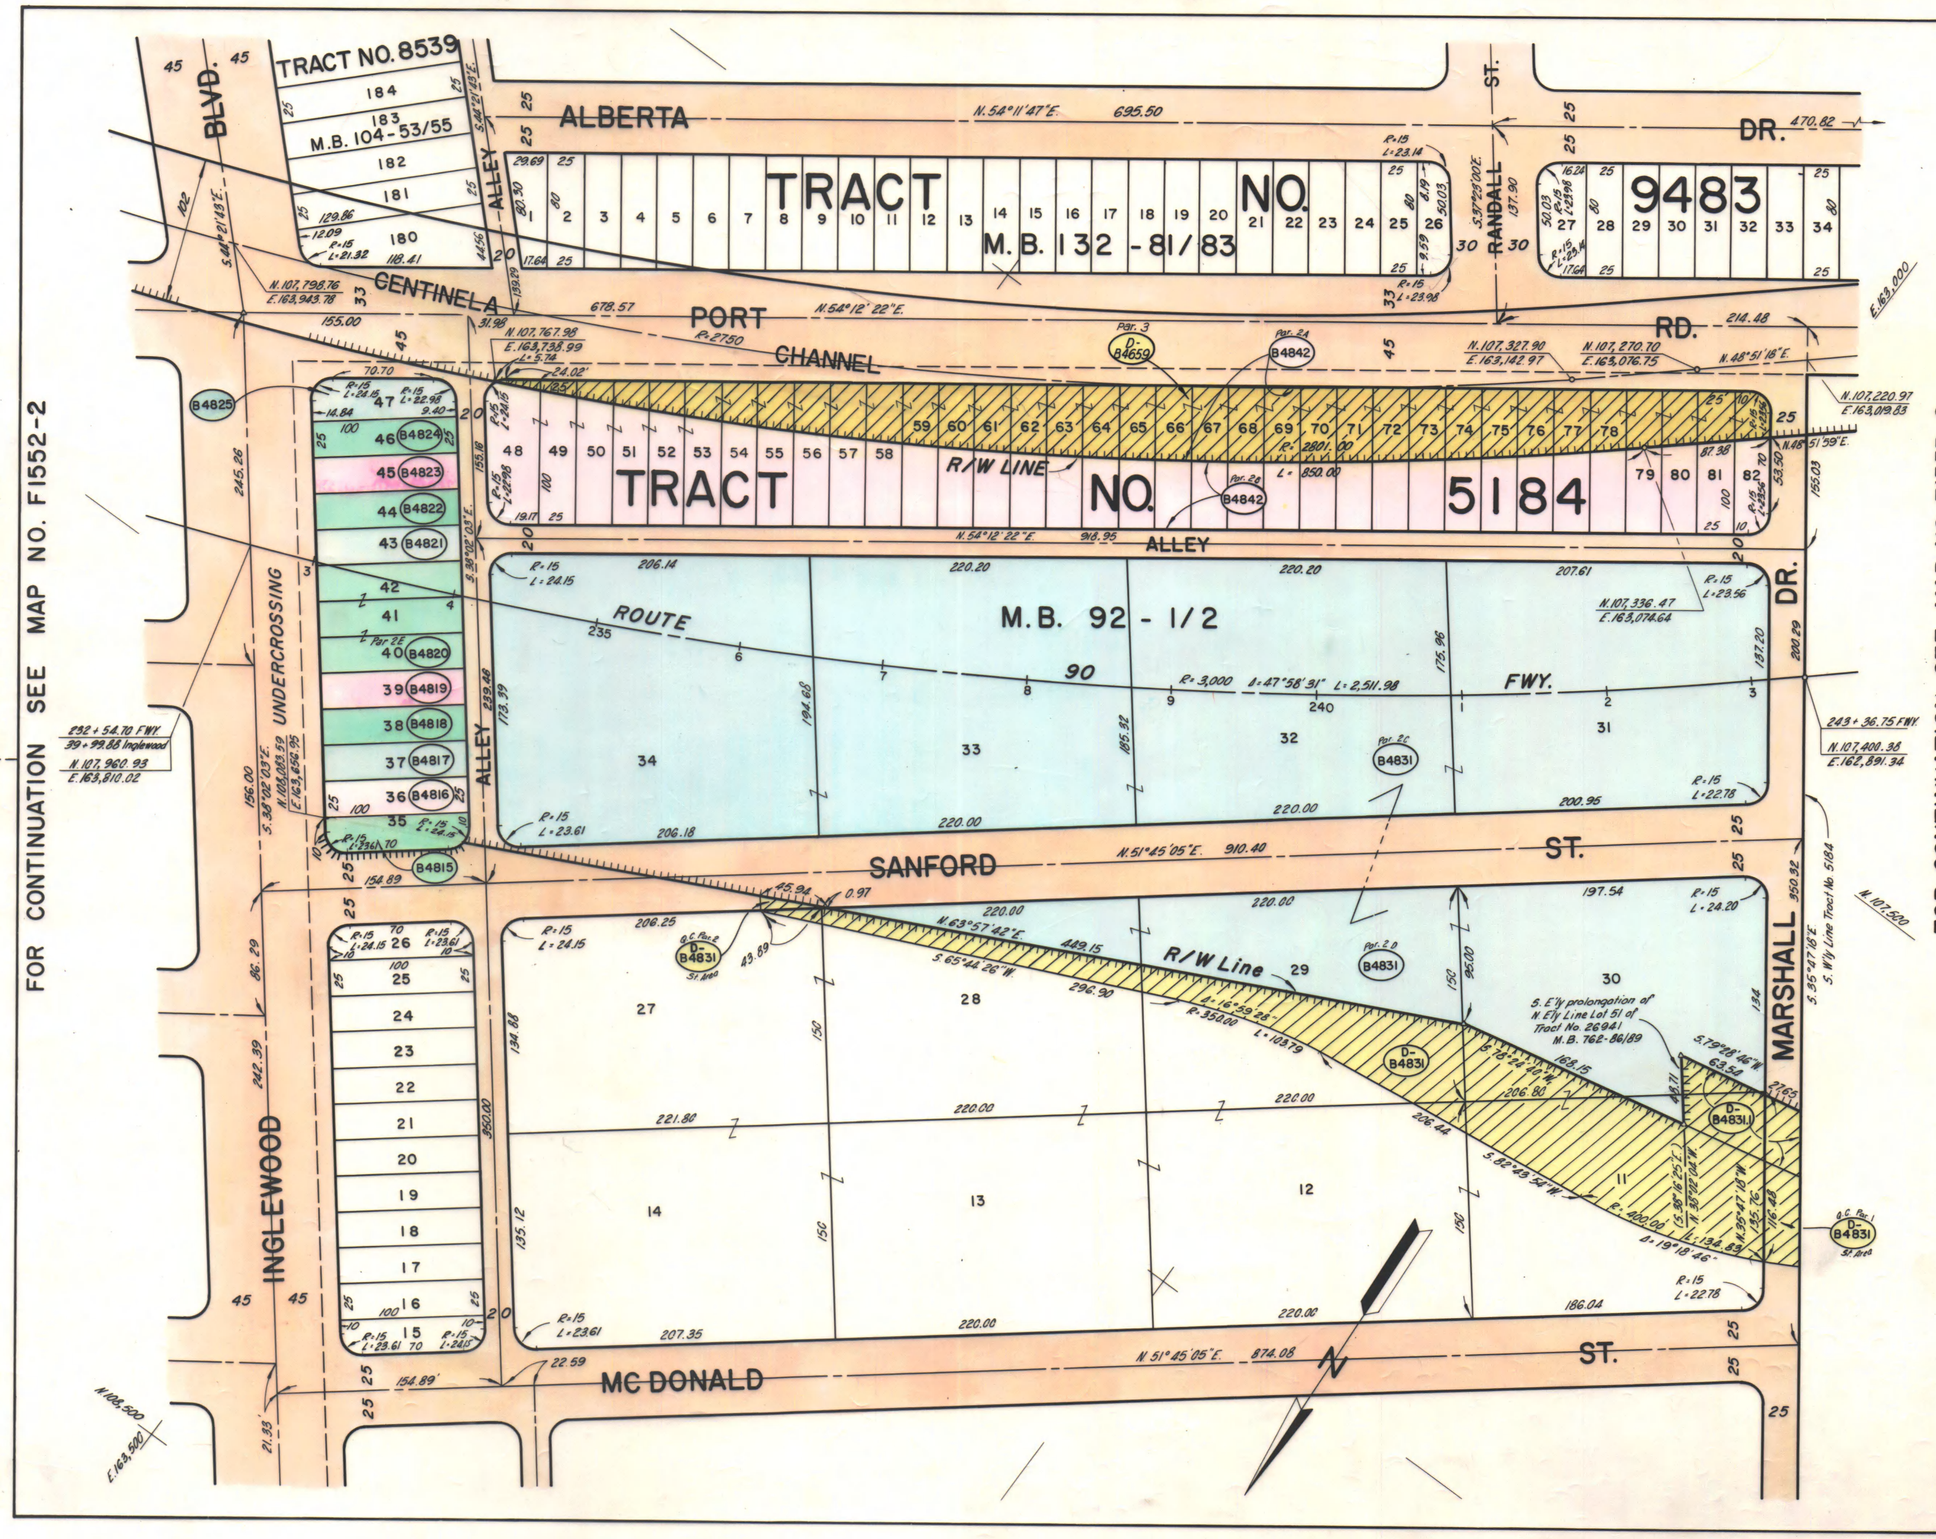

PARCEL NO	GRANTOR OR GRANTEE	AREA * ACQ.	EXCESS	TOTAL	INST	RECORDING DATA DATE	O.R.
B4815	BROWN				FEE	7-31-62	D1703-755
B4816	WARFORD				FEE	8-3-62	D1708-766
B4817	KOMATZ				FEE	9-14-62	D1756-271
B4818	BELLROSE				FEE	7-30-62	D1701-813
B4819	CASTRO				FEE	9-19-62	D1760-992
B4820 Par 2E	SAKIOKA				COND.	9-5-63	D2172-310
B4821	DEZENGOSKI				FEE	9-14-62	D1756-249
B4822	WEIGEL				FEE	9-24-62	D1765-809
B4823	NUTTER				FEE	9-27-62	D1770-196
B4824	LEGHER				FEE	9-24-62	D1765-803
B4825	HARRISON				FEE	9-24-62	D1765-800
B4831 Par 2C, 2D	SAKIOKA				COND	9-5-63	D2172-310
D-B4831	BUCK BLDG. CO.				D.D.	8-3-65	D3001-589
D-B4831.1	" " "				D.D	7-1-70	D4759-275
B4842 Par 2A, 2B	IOKI		Par. 2A E. 21,875		COND	9-5-63	D2172-310
D-B4659	L.A.C.F.C.D.				D.D.	5-3-72	D5449-255

ISSUE DATE	
V.J.R.	11-15-73

STATE OF CALIFORNIA
TRANSPORTATION AGENCY — DEPARTMENT OF PUBLIC WORKS
DIVISION OF HIGHWAYS

R/W MAP
NO. F 1553-1
07-LA-90-1.9

50 0 50
R.W.P.E. C.L.W.
DATE 2-16-71
SR. R.W.F.

LEGEND: ACCESS DENIED — ✦ EXCLUDES STREET AREA
* AREA IN SQUARE FEET UNLESS OTHERWISE NOTED
( ) PREVIOUS RECORD DATA

3-30-71