BPR REG. NO	STATE	FEDERAL PROJECT NO.	EFFECTIVE DATE	SHEET NO.	TOTAL SHEETS
7	CALIF			3	3

DISTRICT R/W AGENT | BUREAU OF PUBLIC ROADS | DATE

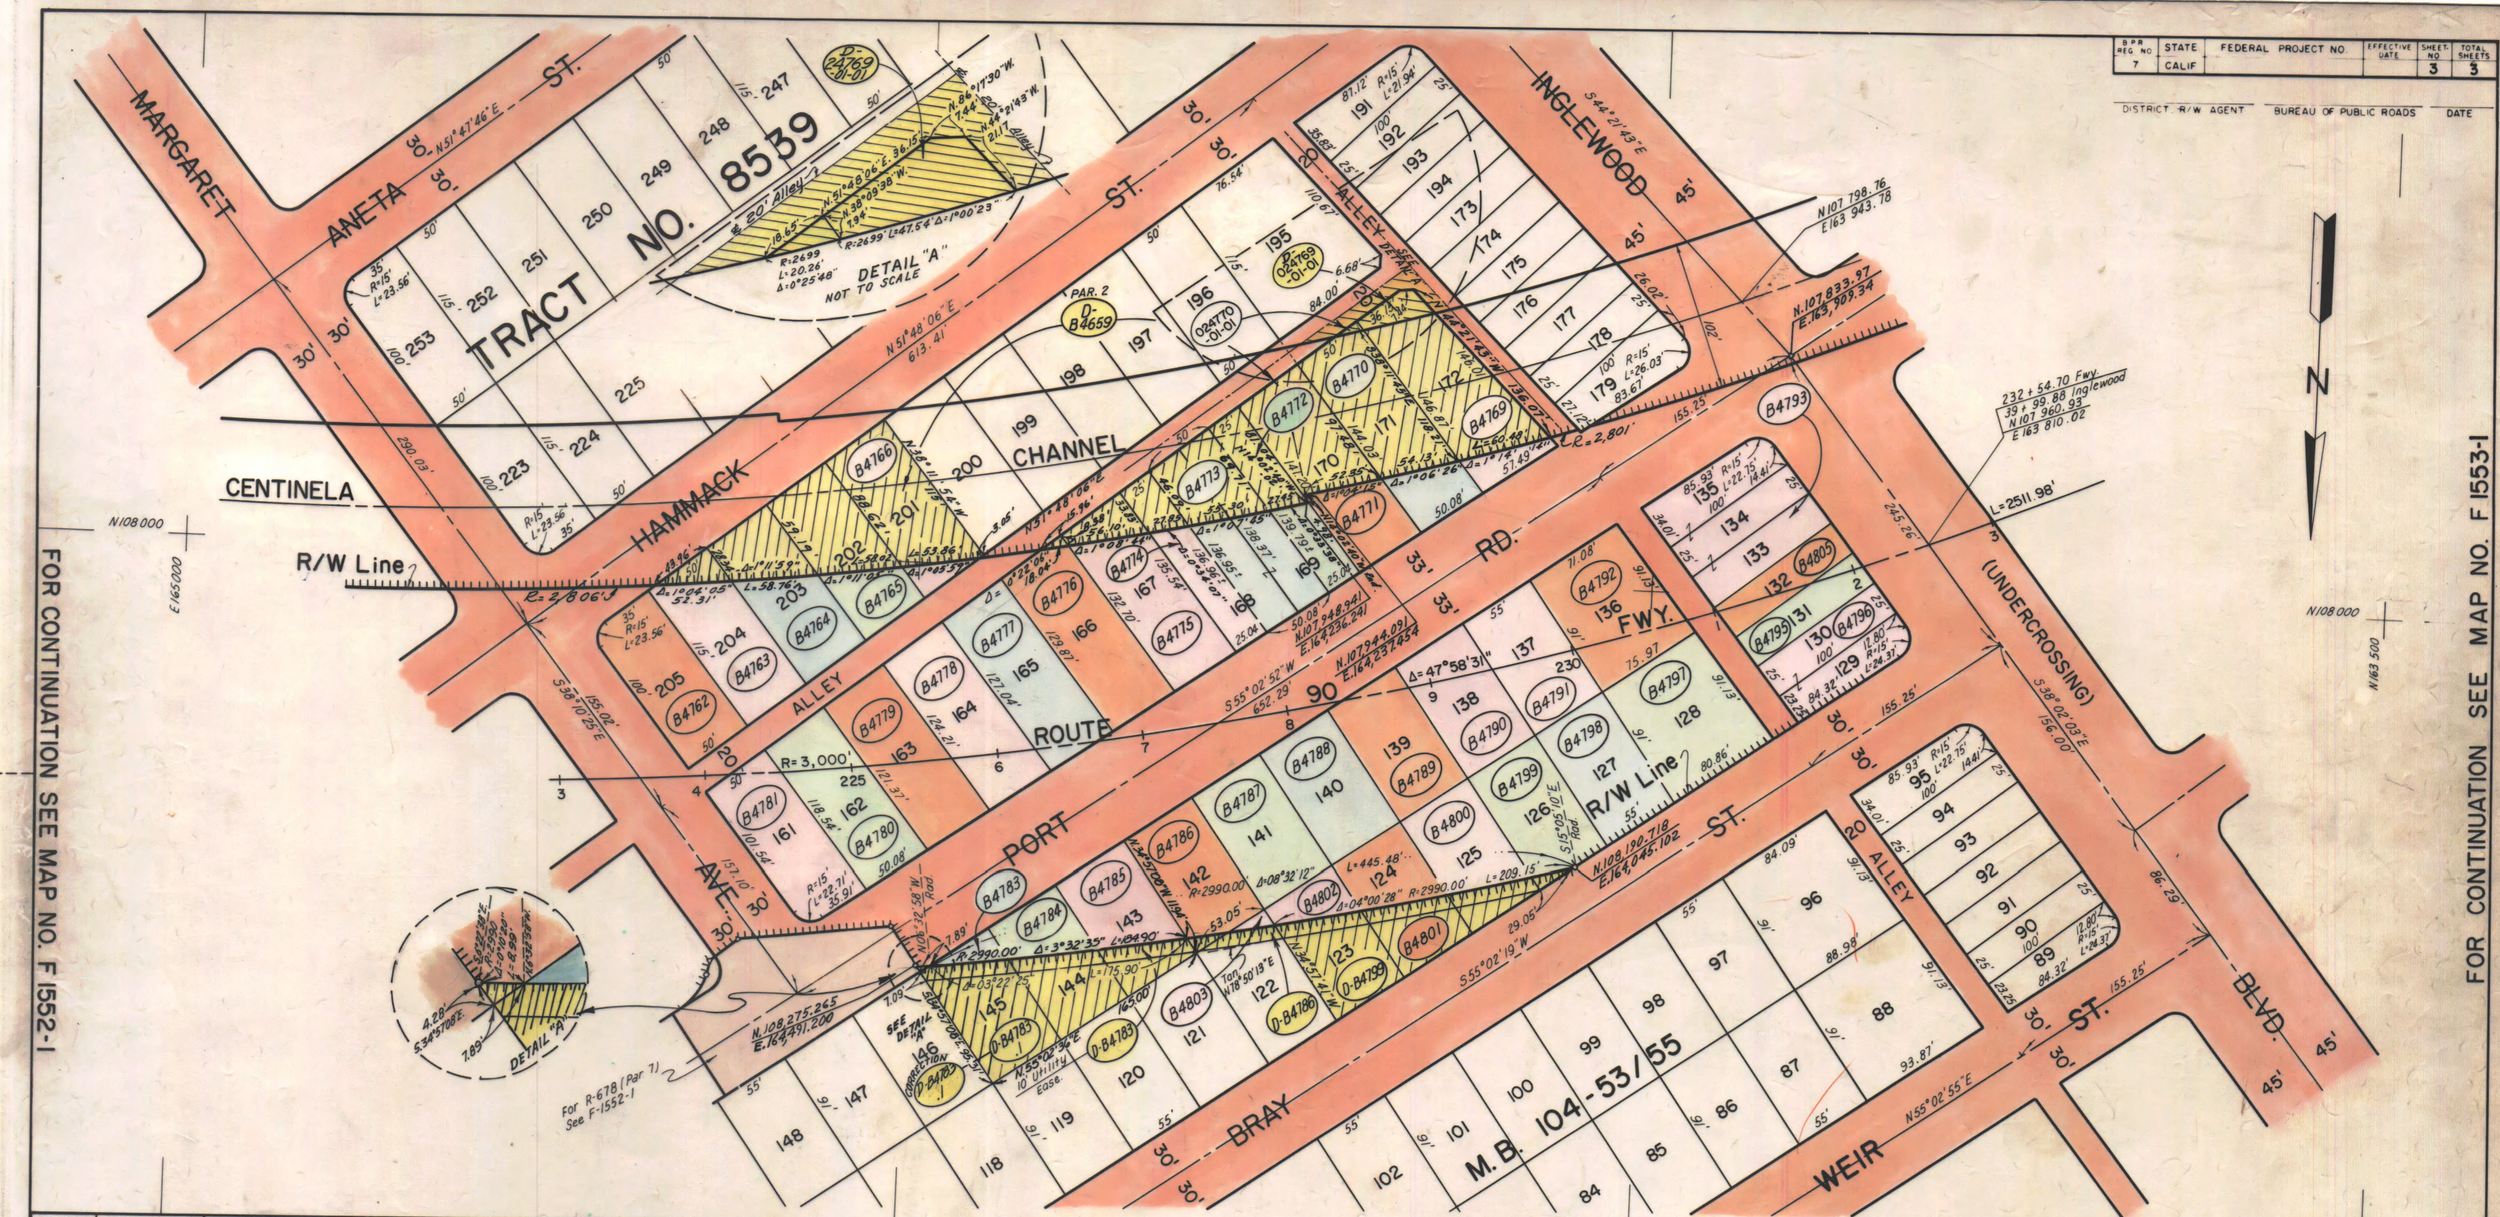

PARCEL NO.	GRANTOR OR GRANTEE	AREA * ACQ	AREA * EXCESS	AREA * TOTAL	INST	RECORDING DATA DATE	RECORDING DATA OR
B4762	PAVEL				FEE	2-14-62	D1511-629
B4763	BOGART		627		FEE	9-14-60	D974-109
B4764	STITTSWORTH		2,194		FEE	1-23-61	D1100-157
B4765	COURCY		3,701		FEE	11-22-60	D1042-467
B4766	ROGERS		5,136		FEE	9-19-60	D978-692
B4769	FORMAN		701		FEE	12-1-60	D1051-401
B4770	SULLIVAN		74		FEE	10-10-60	D1001-18
B4771	GUSMAN		4,337		FEE	10-25-60	D1015-959
B4772	COLLINS		1,885		FEE	10-5-60	D996-586
B4773	PERRY		2,900		FEE	1-23-61	D1100-182
B4774	CRUSE		1,000		FEE	1-12-61	D1089-902
B4775	MICHAEL		1,060		FEE	2-3-61	D1113-192
B4776	VENTURA		67		FEE	1-4-61	D1081-424
B4777	VESCIO				FEE	9-13-62	D1754-637
B4778	THOMPSON				FEE	7-2-62	D1670-160

PARCEL NO.	GRANTOR OR GRANTEE	AREA * ACQ	AREA * EXCESS	AREA * TOTAL	INST	RECORDING DATA DATE	RECORDING DATA OR
B4779	SKRIVER				FEE	6-21-62	D1657-761
B4780	LUX				FEE	7-18-62	D1688-543
B4781	HORN				FEE	7-18-62	D1688-511
B4783	COLSTON		17		FEE	1-4-63	D1874-6
D-B4783	S.C. GAS CO.				D.D.	6-17-69	D4404-921
D-B4783.1	EVANS				D.D.	7-2-69	D4424-174
B4784	DERAS				FEE	7-20-62	D1691-630
B4785	STOKES				FEE	6-22-62	D1659-529
B4786	WEAKLEY				FEE	6-26-62	D1662-625
D-B4786	ROSEN				D.D.	10-1-69	D4514-133
B4787	BOWERS				FEE	7-24-62	D1694-815
B4788	MILLS				FEE	6-28-62	D1666-99
B4789	WILSON				FEE	1-16-63	D1887-301
B4790	ROBERTS				FEE	8-23-62	D1732-788
B4791	FORMAN				FEE	8-23-62	D1732-781
B4792	VALLEJO				FEE	10-15-62	D1787-883

PARCEL NO.	GRANTOR OR GRANTEE	AREA * ACQ	AREA * EXCESS	AREA * TOTAL	INST	RECORDING DATA DATE	RECORDING DATA OR
B4793	NIELSEN				FEE	1-2-63	D1870-510
B4795	FANCK				FEE	8-31-62	D1742-651
B4796	LUDVIGSON				FEE	8-29-62	D1739-111
B4797	FLORES				FEE	8-6-62	D1710-468
B4798	FURUYA				FEE	8-10-62	D1717-993
B4799	DUFFY				FEE	8-20-63	D2151-600
D-B4799	LOCKTON				D.D.	7-8-69	D4428-64
B4800	SOKOL				FEE	8-14-62	D1721-493
B4801	HARRISON				FEE	11-26-62	D1833-170
B4802	SASAI				FEE	10-25-63	D2233-28
B4803	HEIMBERGER				FEE	2-10-65	D2794-591
B4805	PACHECO				FEE	9-27-62	D1770-168
D-B4659	L.A.C.F.C.D.				D.D.	5-3-72	D5449-255
D-2476.9 -01-01	RODRIQUEZ, et ux				D.D.	2-22-74	D6178-95
					D.D.	2-22-74	D6178-95

PARCEL NO	GRANTOR OR GRANTEE	AREA * ACQ	AREA * EXCESS	AREA * TOTAL	INST	RECORDING DATA DATE	RECORDING DATA OR
D-B4783.1	EVANS				D.D.	1-15-75	D6529-825

ISSUE DATE
9-28-71
6-7-73
11-15-73

STATE OF CALIFORNIA
TRANSPORTATION AGENCY | DEPARTMENT OF PUBLIC WORKS
DIVISION OF HIGHWAYS

R/W MAP

NO. F1552-2
07-LA-90-2.2

50 0 50
R.W.P.E. C. WHITE
DATE 4-7-71
SR. R. FOLKINS

LEGEND: ACCESS DENIED ✦ EXCLUDES STREET AREA
* AREA IN SQUARE FEET UNLESS OTHERWISE NOTED
( ) PREVIOUS RECORD DATA