B.P.R. REG. NO	STATE	FEDERAL PROJECT NO.	EFFECTIVE DATE	SHEET NO	TOTAL SHEETS
7	CALIF			6	11

DISTRICT R/W AGENT BUREAU OF PUBLIC ROADS DATE

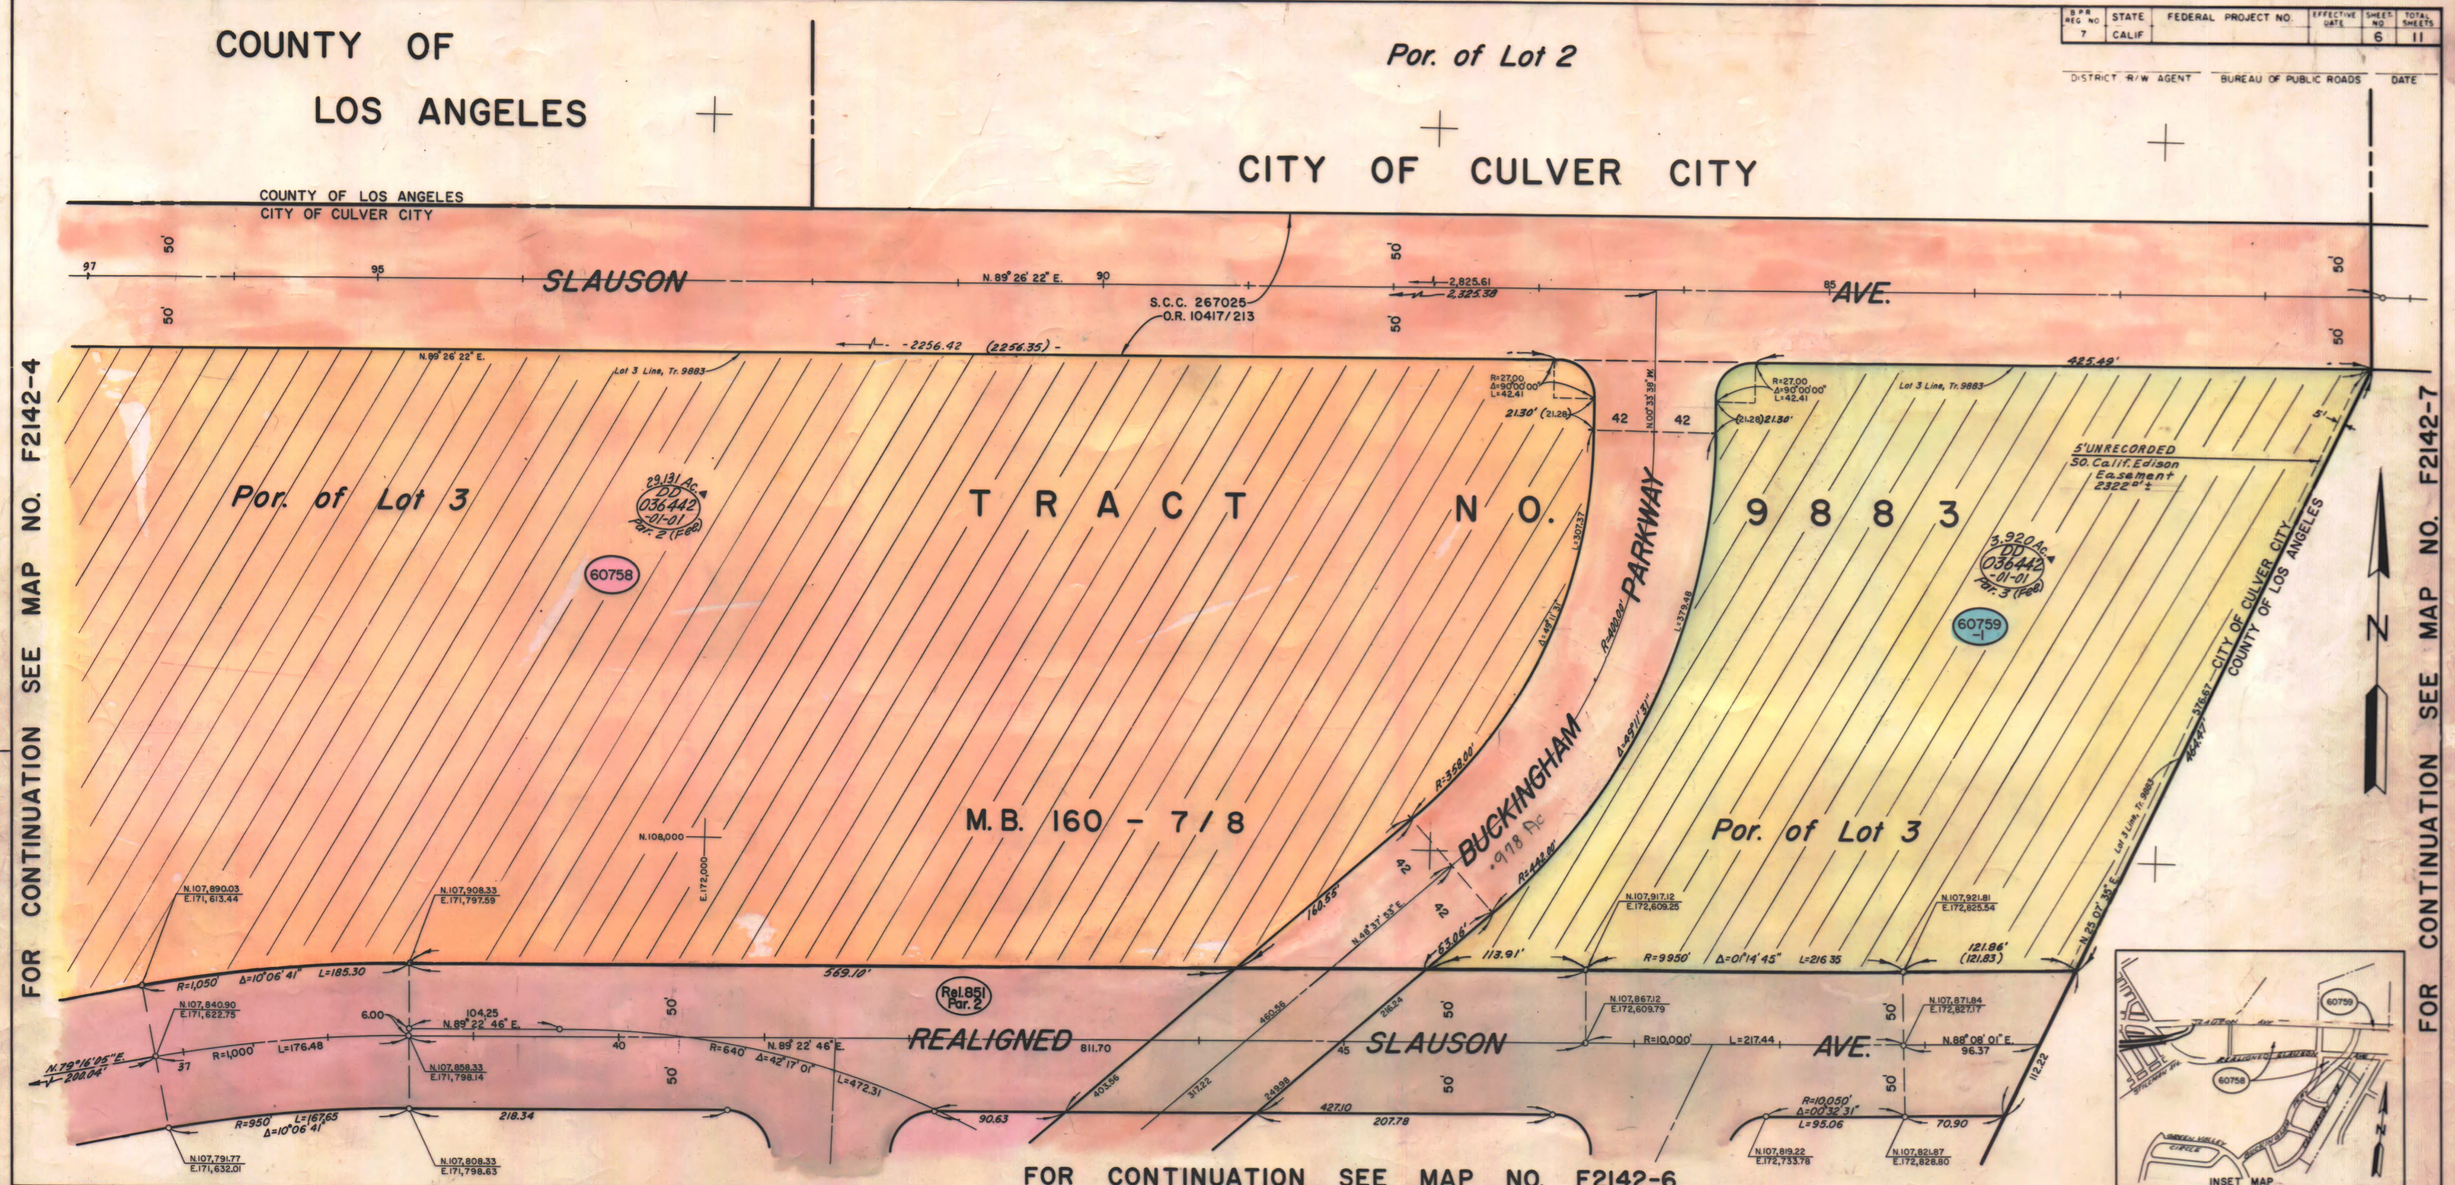

PARCEL NO.	GRANTOR OR GRANTEE	AREA * ACQ	EXCESS	TOTAL	INST.	RECORDING DATA DATE	OR
60758	Refer to App. Map No. F2142-3						
60759-1	HOME S/L.	5.486 Ac.		15.17 Ac.	Fee	7-15-71	D5125-491
60759-2	Refer to App. Map No. F2142-6						
REL 851	State to Culver City	Par. 2			REL.	6-3-74	R4484/888
DD036442-01-01	See 2142-3						

PARCEL NO	GRANTOR OR GRANTEE	AREA * ACQ	EXCESS	TOTAL	INST.	RECORDING DATA DATE	OR

PARCEL NO.	GRANTOR OR GRANTEE	AREA * ACQ	EXCESS	TOTAL	INST.	RECORDING DATA DATE	OR

PARCEL NO	GRANTOR OR GRANTEE	AREA * ACQ	EXCESS	TOTAL	INST.	RECORDING DATA DATE	OR

ISSUE DATE

STATE OF CALIFORNIA
TRANSPORTATION AGENCY — DEPARTMENT OF PUBLIC WORKS
DIVISION OF HIGHWAYS

R/W MAP
NO. F2142-5
07-L.A.-90-3.6

50 0 50

DATE 1-6-71

R.W.P.E. C.L. White

SR. R.W. Folkins

LEGEND: ACCESS DENIED ✦ EXCLUDES STREET AREA
* AREA IN SQUARE FEET UNLESS OTHERWISE NOTED
( ) PREVIOUS RECORD DATA ▲ INCLUDES EASEMENT AREA