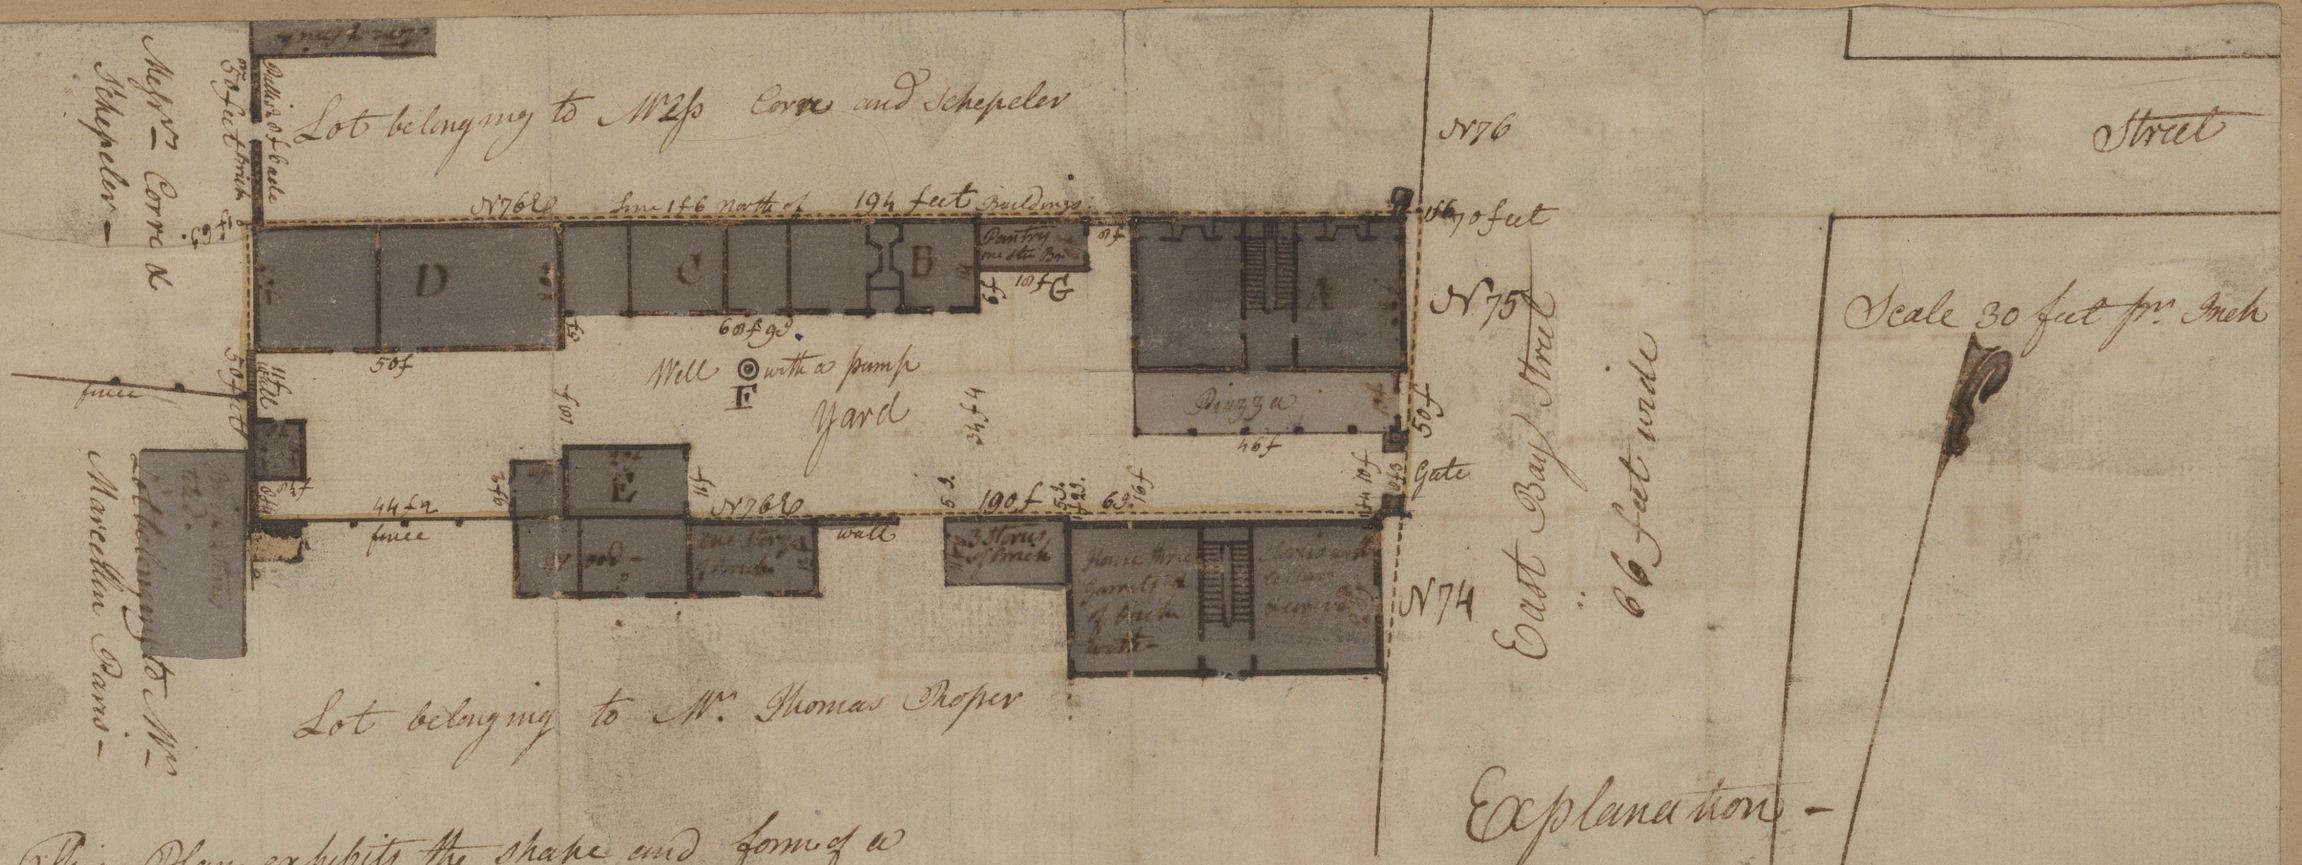

Explanation –

This Plan exhibits the shape and form of a Lot of land in the City of Charleston, situated on the West side of East Bay Street. in Ward N 3 Belonging to Mr. Thomas B Smith – Shewing all the Buildings and other improvements thereon Having such measurements and bounds as expressed and represented in the above plan.

From a Survey taken in September 1797 –

By I D –

A House N 75 East Bay Street, three stories with Cellars, of brick, covered with slates –

B Kitchen and Wash room, two stories, of brick, covered with slates

C Stable and Carriage house, one story of brick and covered with tiles –

D Back Stores – two stories with Cellars of brick, covered with slates

E Carriage house – one story of brick, covered with ~~slates~~ tiles

F A Well of water with a Pump – & Pantry one story of brick covered with Tiles –
With other useful buildings –

469