WASHINGTON ARCH AT VALLEY FORGE PARK

PAUL P. CRET
ARCHITECT
1524 CHESTNUT ST. PHILA.

Scale 1/4"=1'-0" Date 19-12-1910 Sheet No. 1.

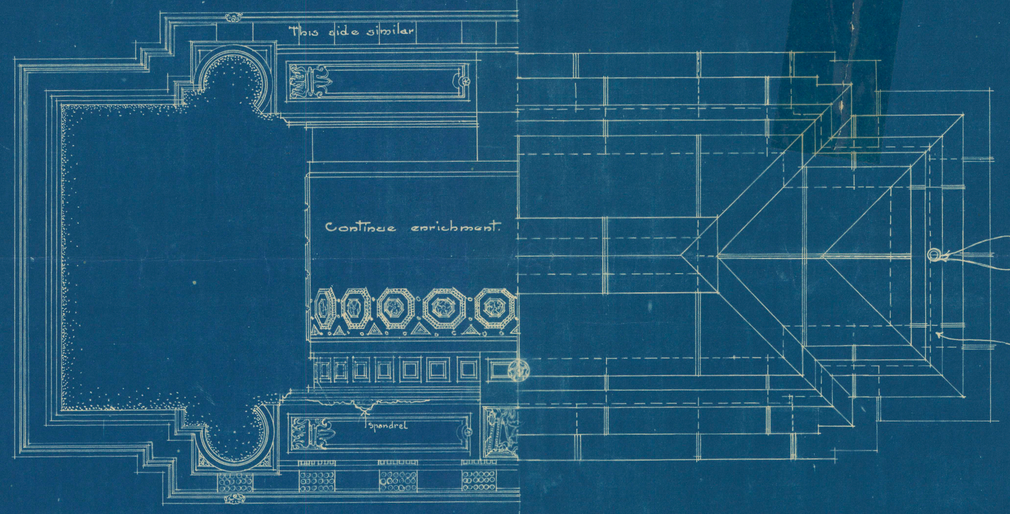

PLAN ABOVE IMPOST
LOOKING UP

PLAN OF ROOF

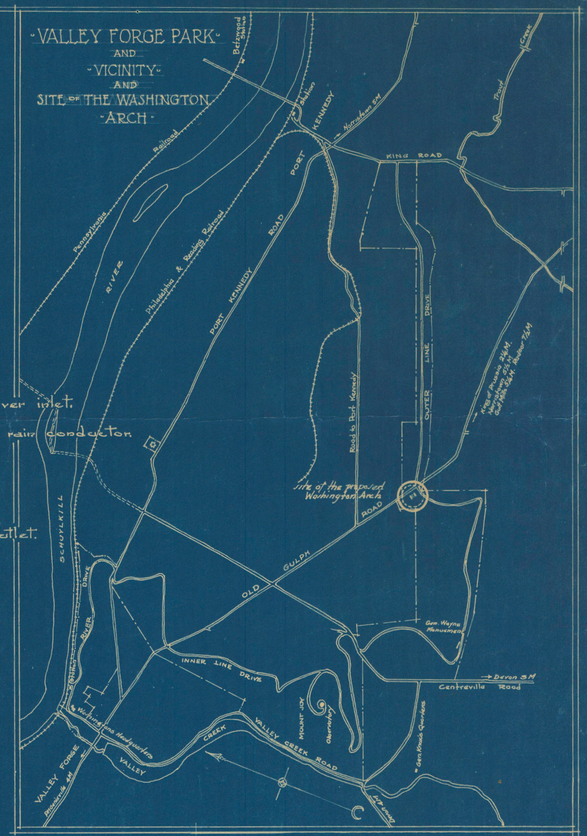

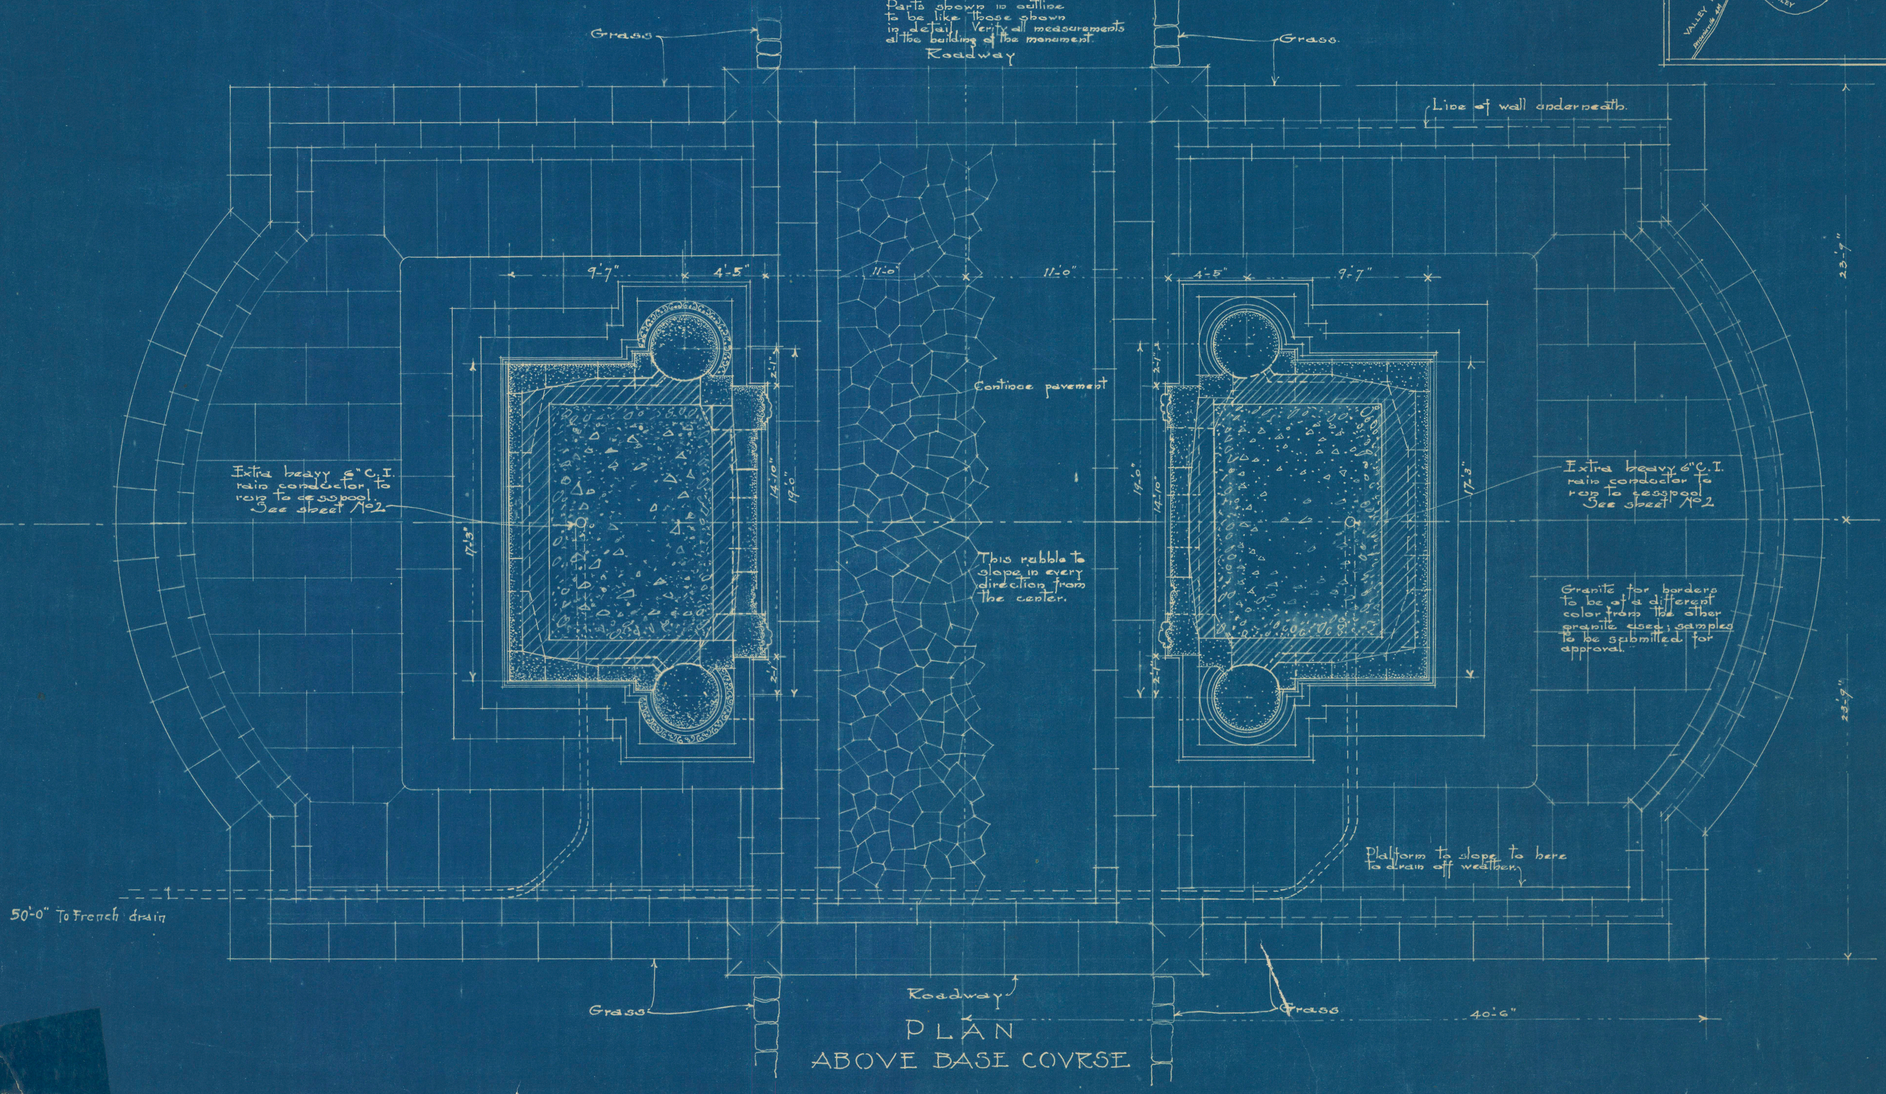

PLAN
ABOVE BASE COURSE

1