DPR REG NO	STATE	FEDERAL PROJECT NO.	EFFECTIVE DATE	SHEET NO.	TOTAL SHEETS
7	CALIF				

DISTRICT R/W AGENT BUREAU OF PUBLIC ROADS DATE

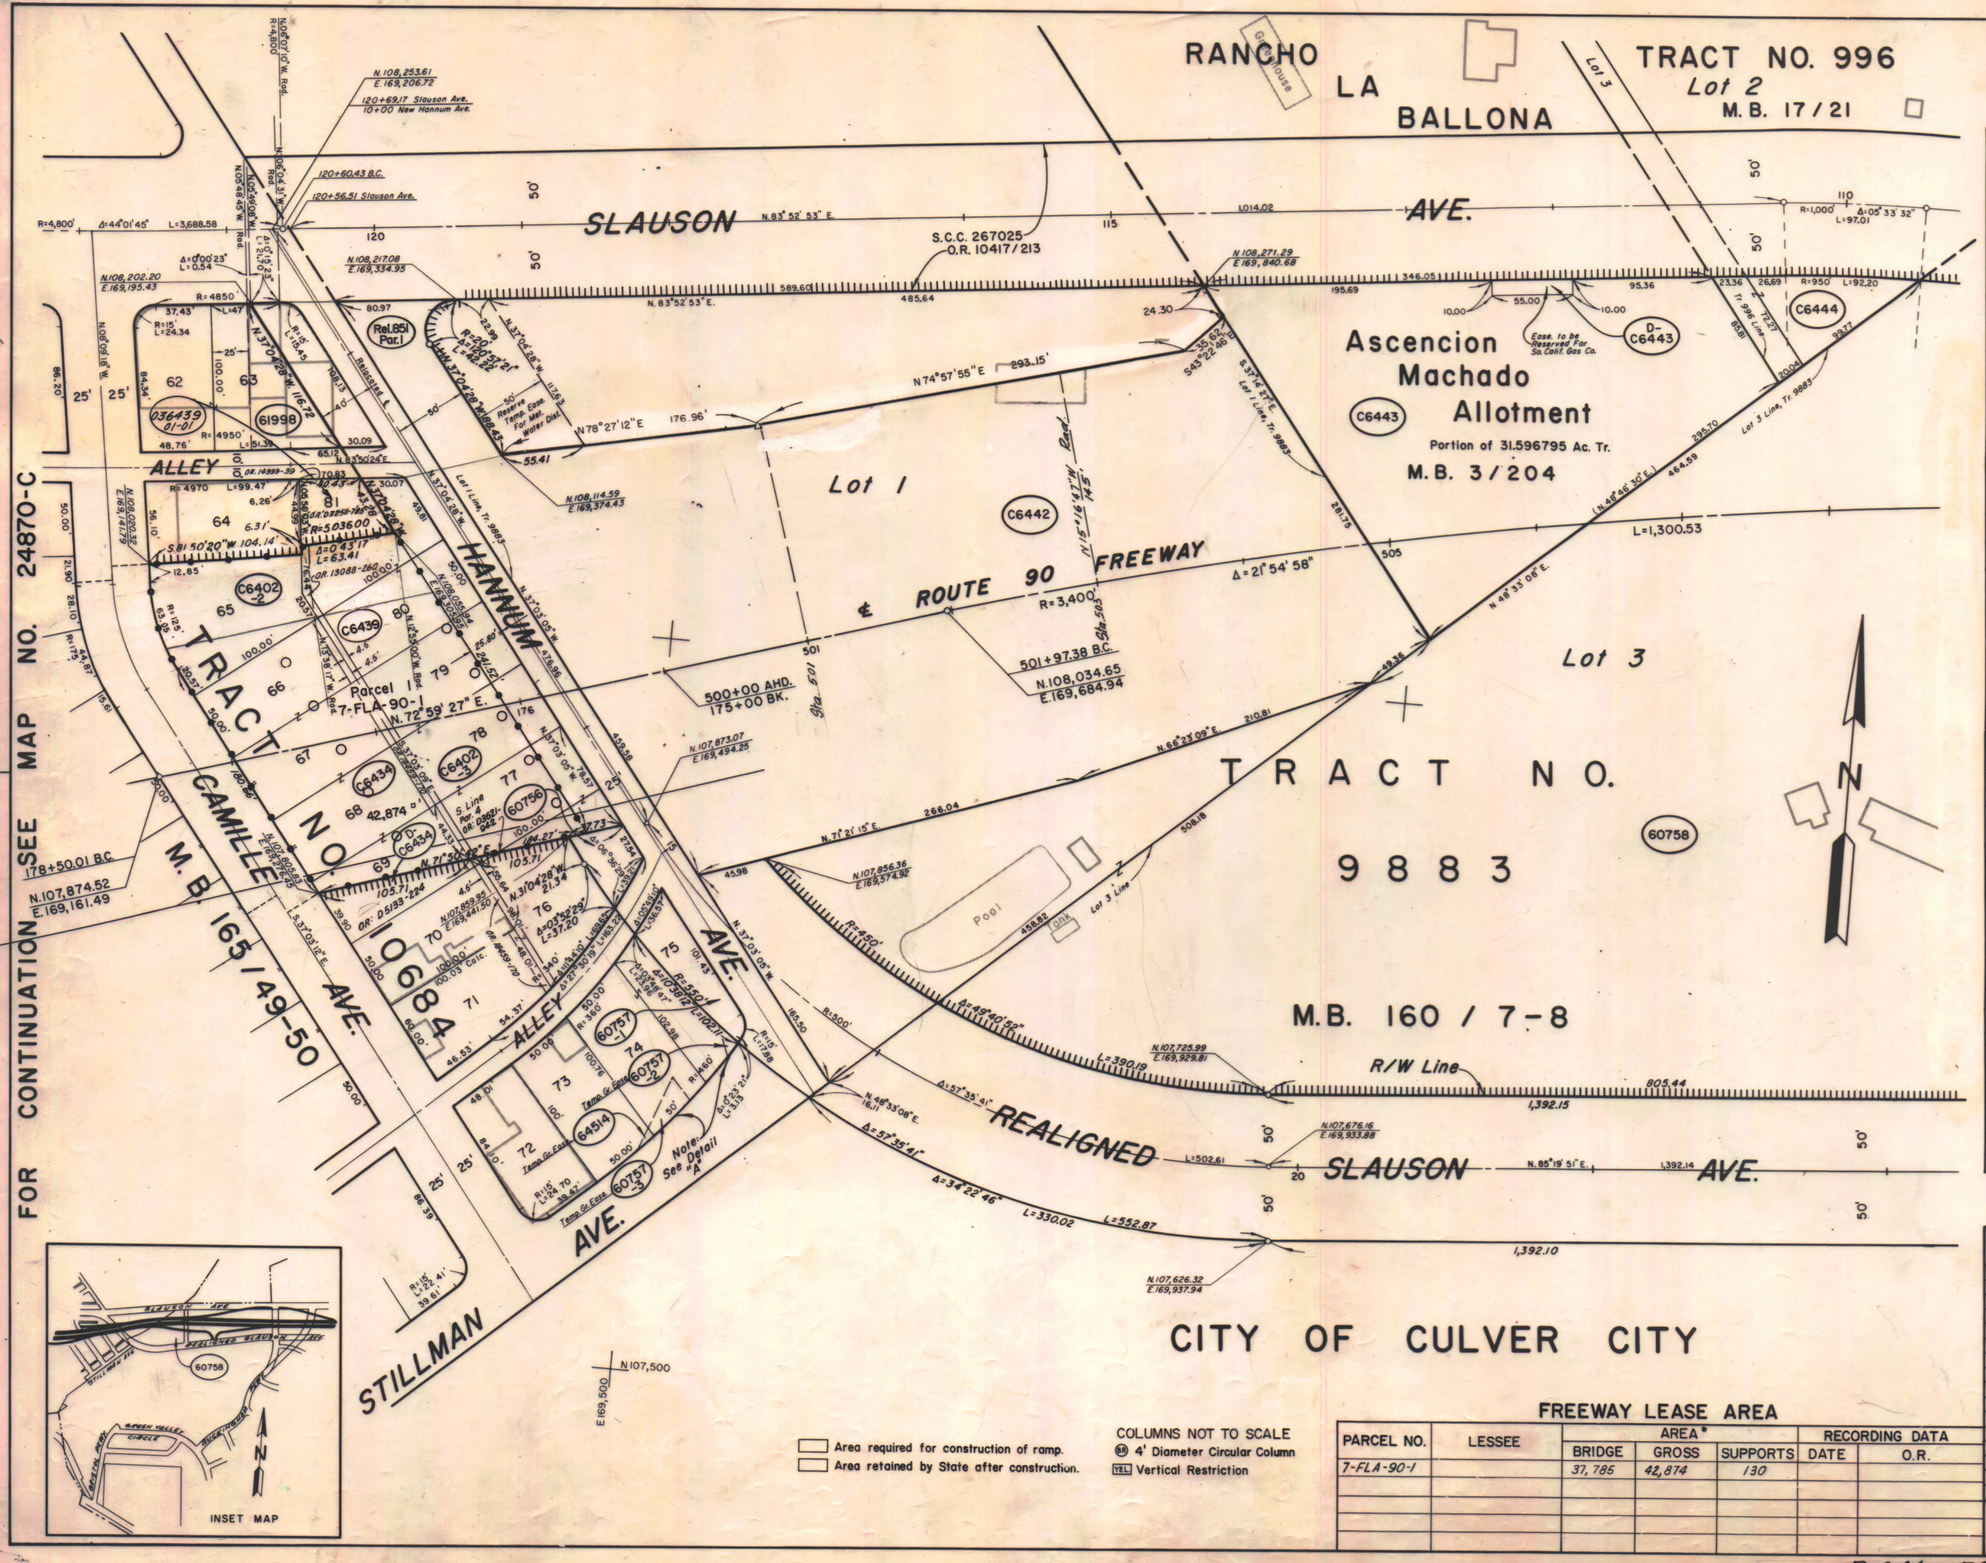

PARCEL NO	GRANTOR OR GRANTEE	AREA * ACQ	EXCESS	TOTAL	INST	RECORDING DATA DATE	O.R.
C6402-2	BRICK				Fee	4-24-67	D3621-942
C6402-3	"				"	"	"
C6434	THE ELECTRADA CORP.				Cond	3-10-67	D3580-206
C6439	FARGO				Fee	3-28-66	D3250-785
C6442	HOME SAVINGS AND LOAN				Fee	5-26-67	D3651-260
C6443	BRACHER				Fee	8-9-66	D3392-438
D-C6443	SO. CALIF. GAS COMPANY				D.D.	12-15-69	D4582-322, 326
C6444	FALCINELLA				Fee	7-10-67	D3697-21
60756	BRICK	1,546		12,411	Fee		
60757-1	BRICK	2,616		10,451	Fee		
60757-2	"	107		"	Temp. Ease.		
60757-3	"	468		"	Temp. Ease.		
60758	HOME SAVINGS AND LOAN	36.07 Ac.		36.07 Ac.	Fee	7-15-71	D5125-491
61998	SMITH	6,097		6,097	Fee		
64514	KECK	50			Temp. Ease.		
D-C6434	S. BALKMAN ELECT. CONTRACTORS, INC.				D.D.	7-22-71	D5133-224
D-C6439	STATE TO CULVER CITY REDEVELOPMENT AGENCY				D.D.	1-12-73	D5728-546

Area required for construction of ramp.
Area retained by State after construction.

COLUMNS NOT TO SCALE
4' Diameter Circular Column
Vertical Restriction

FREEWAY LEASE AREA

PARCEL NO.	LESSEE	AREA* BRIDGE	GROSS	SUPPORTS	RECORDING DATA DATE	O.R.
7-FLA-90-1		37,785	42,874	130		

ISSUE DATE
12-10-71
1-19-72
4-12-73

STATE OF CALIFORNIA
TRANSPORTATION AGENCY — DEPARTMENT OF PUBLIC WORKS
DIVISION OF HIGHWAYS

MAP NO. 24871-c

FREEWAY LEASE AREA

7-FLA-90-1

07-L.A.-90-3.2

50 0 50

R.W.P.E. A. ESTES DATE 12-11-70 SR. T. BERG

LEGEND: ACCESS DENIED TO TRAVEL LANES ONLY
* AREA IN SQUARE FEET UNLESS OTHERWISE NOTED
( ) PREVIOUS RECORD DATA SPECIAL USE AREA

Ref. Map F2142-3 Inv. Map. 25757-C