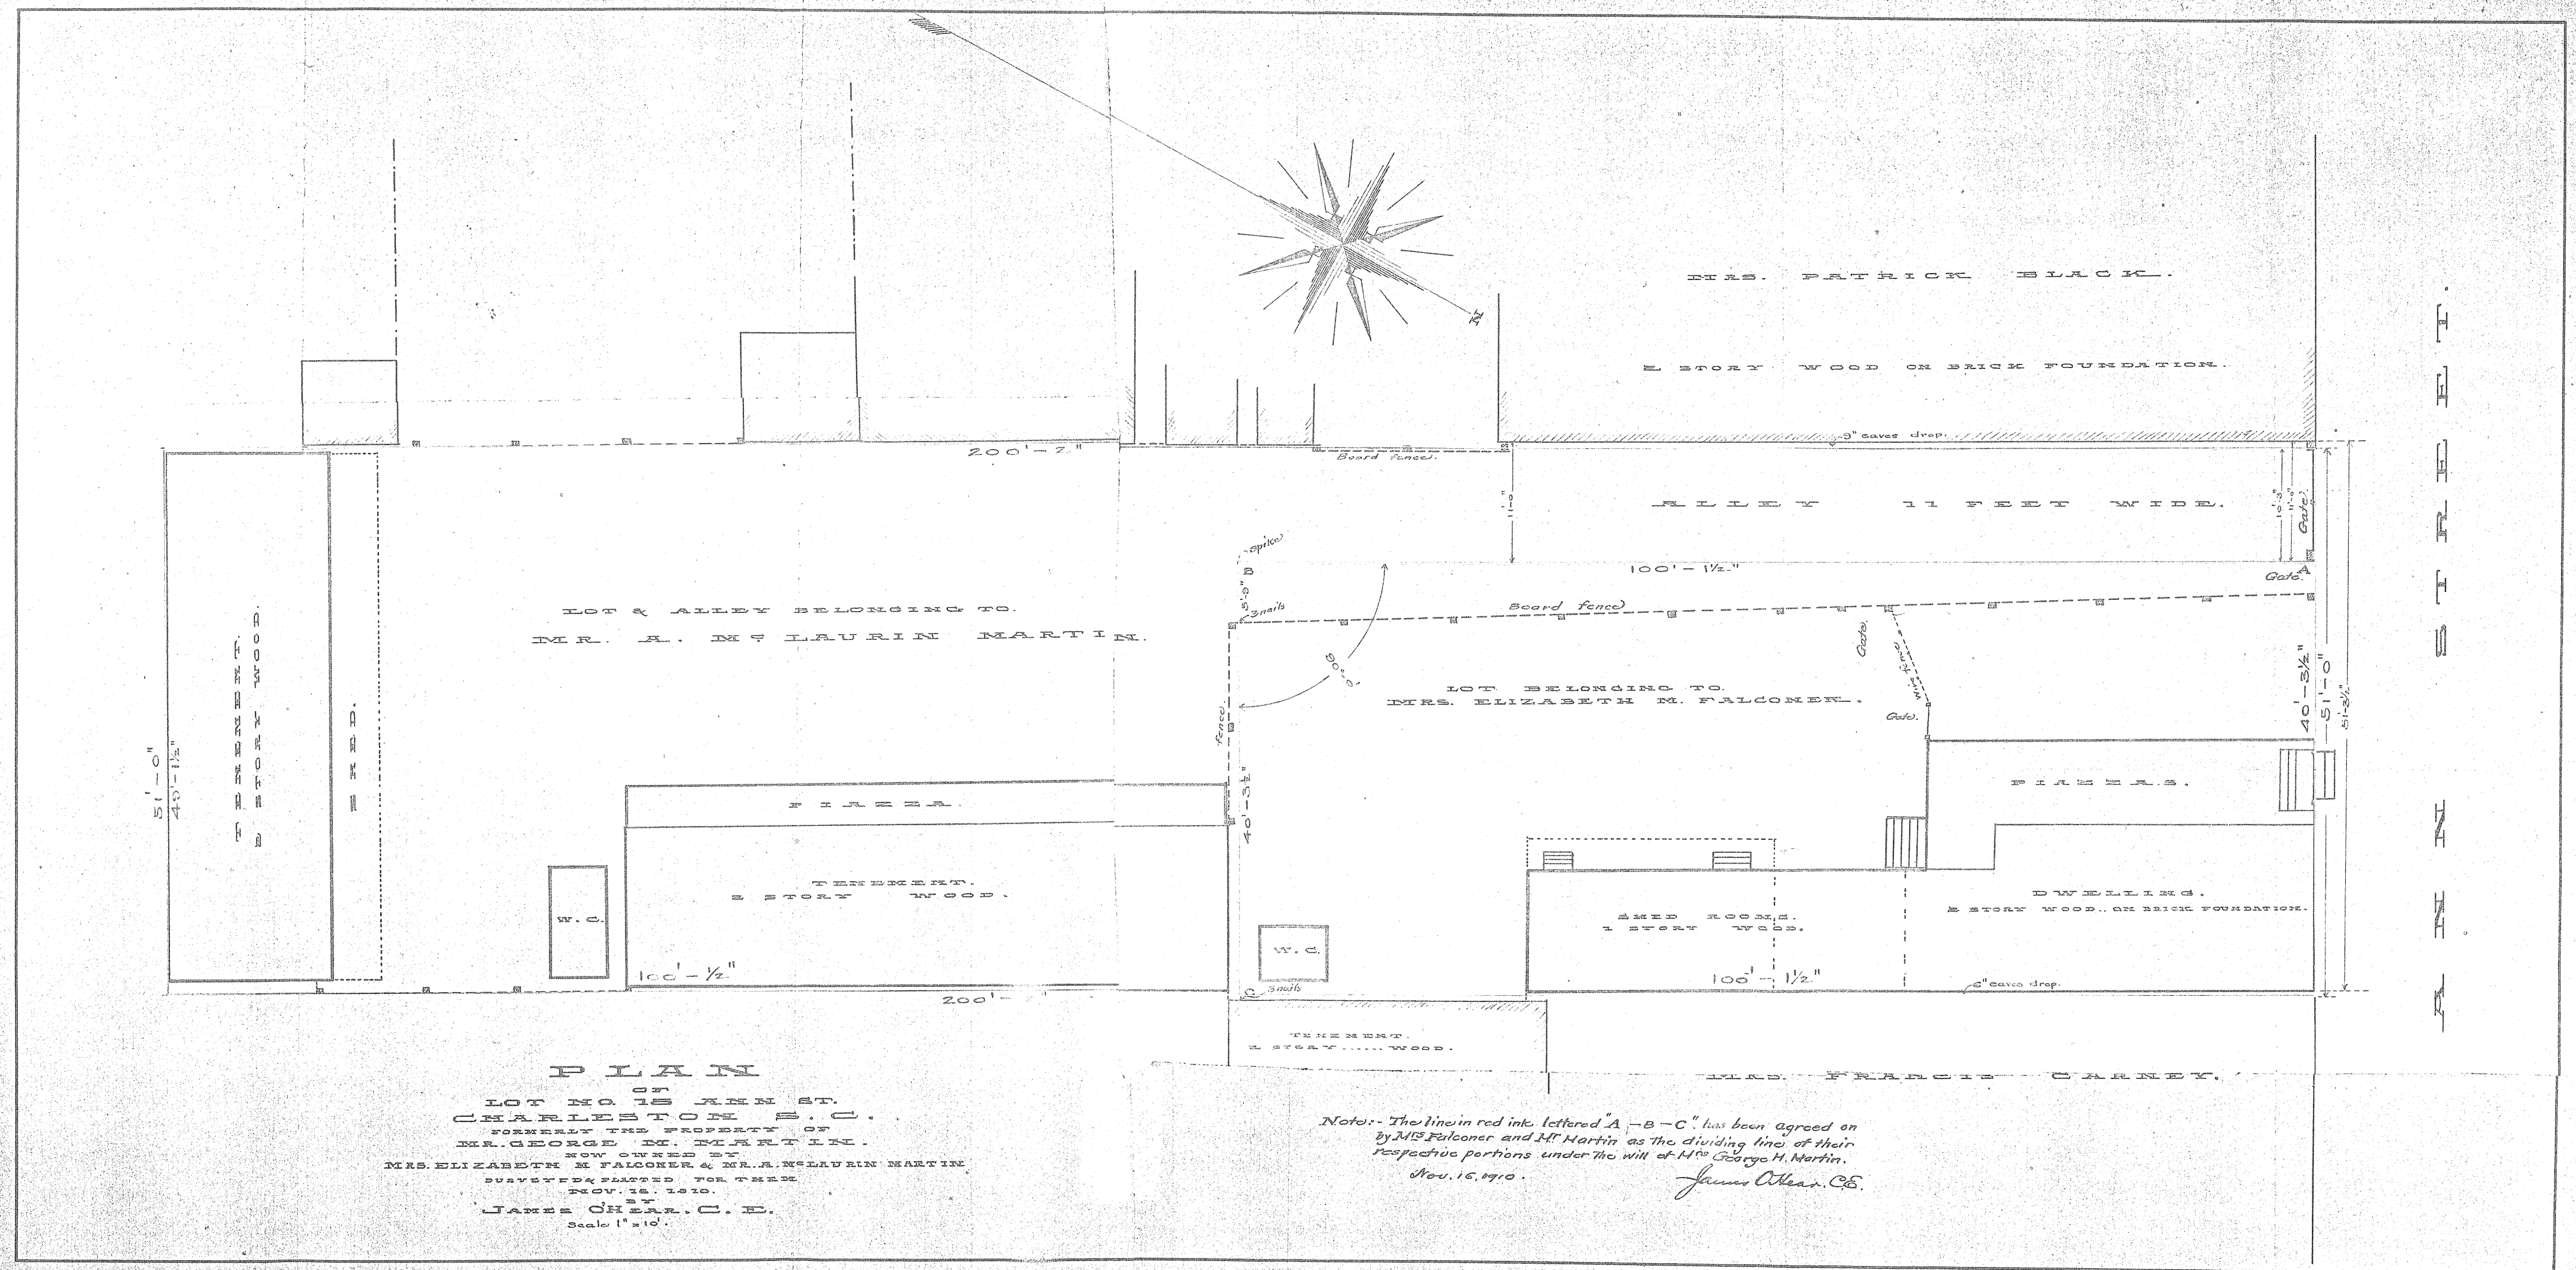

PLAN

OF

LOT NO. 15 ANN ST.

CHARLESTON S. C.

FORMERLY THE PROPERTY OF

MR. GEORGE M. MARTIN.

NOW OWNED BY

MRS. ELIZABETH M FALCONER & MR. A. McLAURIN MARTIN

SURVEYED & PLATTED FOR THEM

NOV. 15. 1910.

BY

JAMES O'HEAR. C. E.

Scale 1" = 10'.

Note:- The line in red ink. lettered "A-B-C" has been agreed on by Mrs Falconer and Mr Martin as the dividing line of their respective portions under the will of Mrs George H. Martin.

Nov. 16, 1910.

James O'Hear. C.E.