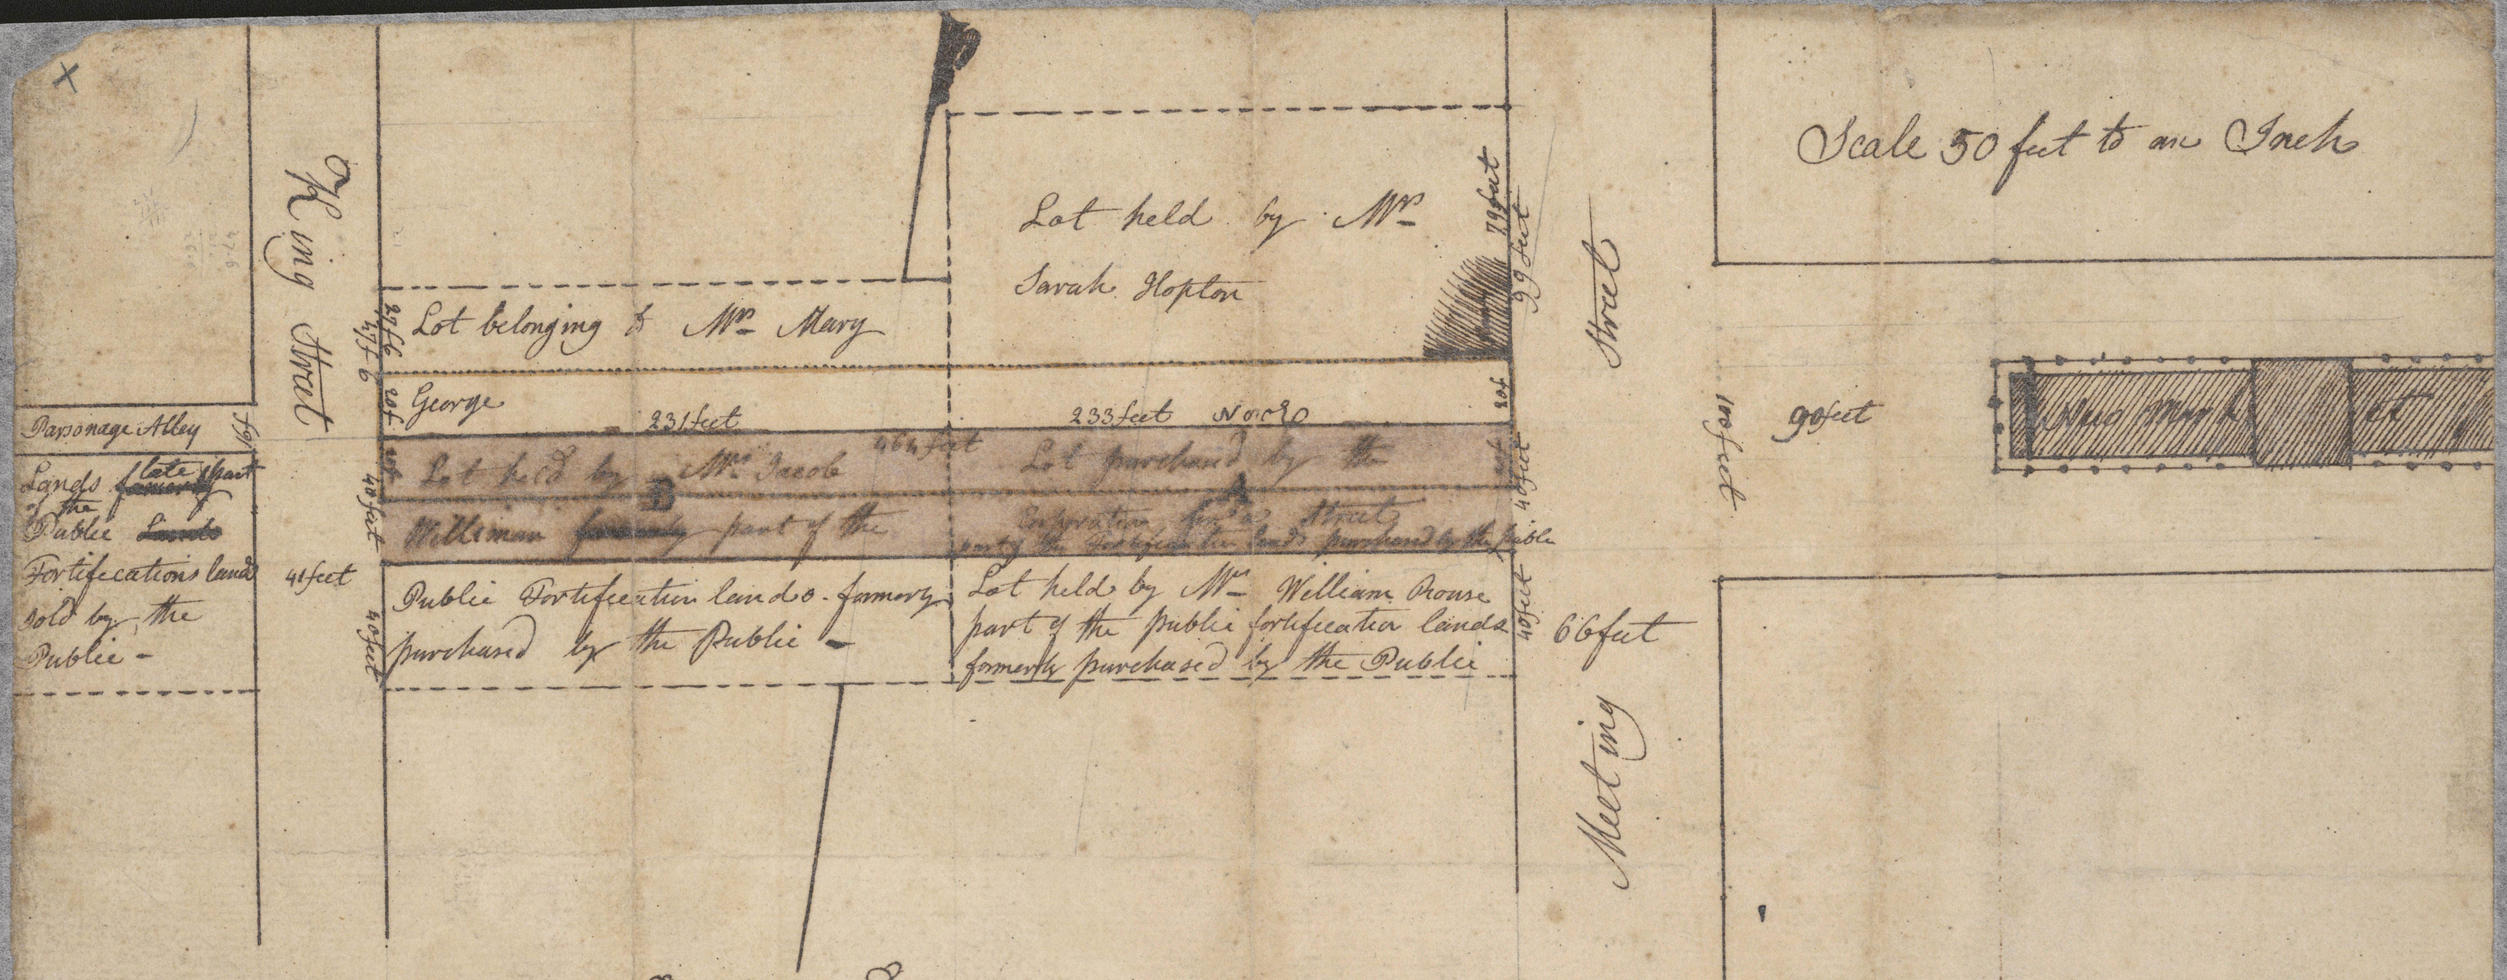

A Plan of the Street intended to be opened in the City of Charleston between Meeting and King Streets 40 feet wide: being part of Lands formerly purchased by the Public and occupied by the Lines or Fortification extending across the Neck from Cooper Rd to Ashley River; shaded red in this plat. The part marked A was lately purchased by the Corporation for said purpose 40 feet wide & 233 feet deep and is part of said Public land and the part B is part of a Lot held by Mrs Jacob Williman 40 feet in width and 231 in depth also part of said Public Lands. The pricked Lines coloured yellow shew the said intended Street 40 feet wide laid out to the front of the New marked and Marked Street leading east wedge to Cooper River and to the front of Parsonage alley leading Westwardly to Archdale Street which said Street so laid out will off from a Lot now held by Mrs Sarah Hopton 20 feet in front on Meeting Street and 233 feet in depth Westwardly ~~from the Lot now held by Mrs Sarah Hopton and 20 feet front on King Street and 231 feet in depth from the Lot belonging to Mrs Mary George~~ and from a Lot now belonging to Mrs Mary George 20 feet in front on King Street and 231 feet in depth Eastwardly.

Certified the 17th June 1796

By J. P.

195