B.P.R. REG. NO.	STATE	FEDERAL PROJECT NO.	EFFECTIVE DATE	SHEET NO.	TOTAL SHEETS
7	CALIF.				

DISTRICT R/W AGENT BUREAU OF PUBLIC ROADS DATE

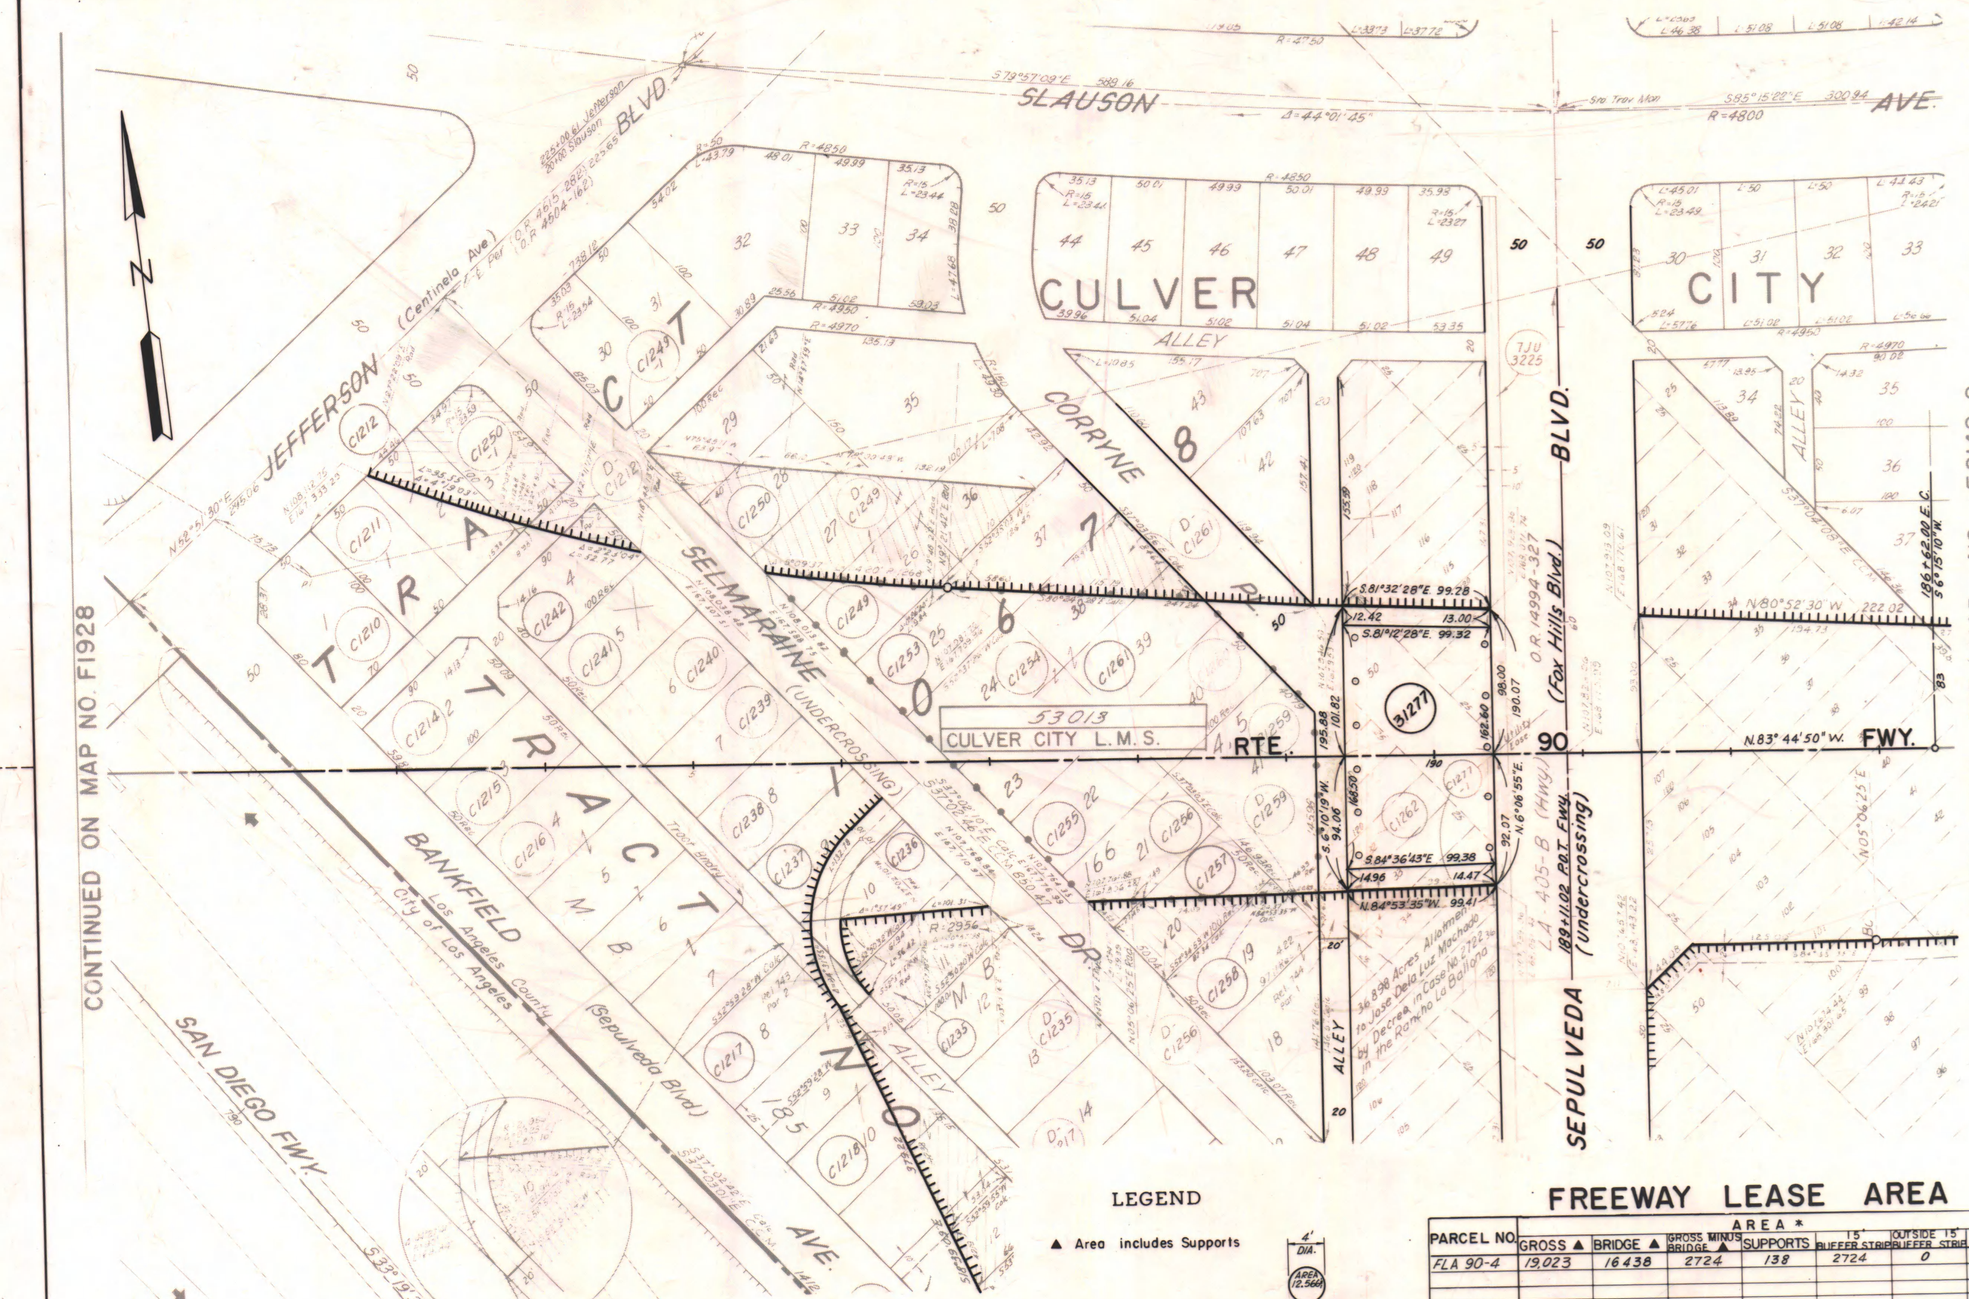

PARCEL NO	GRANTOR OR GRANTEE	AREA * ACQ	EXCESS	TOTAL	INST	RECORDING DATA DATE	OR
C1210	Bell Brand Foods				Fee	8-25-64	D2602-317
C1211	C.D. Pratty, et al				Fee	1-21-64	D2329-978
C1212	G. Montague, et ux				Fee	3-5-65	D3294-570
D-C1212	St. to F. Arnold, et ux				D.D.	3-27-70	D4870-22
C1214	J.E. Peterkin, et ux				Fee	3-18-64	D2398-668
C1215	F.L. Crandall, et al				Fee	9-15-64	D2626-554
C1216	Superior Scaffold				Fee	8-4-65	D3003-191
C1217	J. Rutherford, et ux				Fee	12-3-65	D3134-336
D-C1217	St. to Parr Inv. Co.				D.D.	6-6-68	D4024-441
C1218 (Par 2)	W. Donnenfeld, et al (Heller Prop.)				Fee Cond.	9-19-66	D3430-864
C1218 (Par 2)	W. Donnenfeld, et al (Solomon's Interest)				Fee Cond.	3-30-67	D3598-751
C1219	R.P. Lisch, et al				Fee	8-5-65	D3004-721
C1220	M.E. Bogart, et ux				Fee	2-1-65	D2853-197
C1221	A.E. Healy, et ux				Fee	5-14-65	D2904-618
C1222	M.B. Udell, et ux				Fee	3-3-66	D3231-120
C1235	M.E. Prickett				Fee	4-1-65	D2853-199
D-C1235	St. to D. Shockley				D.D.	5-15-70	D4714-757
C1236	M.B. Prickett				Fee	4-2-65	D2854-937
C1237	M. Silver, et ux				Fee	2-8-65	D2791-145
C1238	Posnoll Inv. Corp.				Fee	6-2-65	D2925-234
C1239	G. Whitehurst, et ux				Fee	10-15-64	D2666-143
C1240	W.J. Steib, et ux				Fee	8-31-64	D2609-683
C1241	M. Jamison				Fee	9-25-64	D2640-652
C1242	C. Wulffsberg, et ux				Fee	2-11-64	D2354-785
C1249	D. Tuch, et al				Fee	3-24-64	D2405-629
C1249-1	" " "				"	"	"
C1250	" " "				"	"	"
C1250-1	Ideal Metal & Salv.				Fee	9-15-64	D2626-533
C1253	I. Magge, et ux				Fee	9-1-65	D3035-271
C1254	Sunray Lighting				Fee	4-28-64	D2450-268
C1255	J. Tison, et al				Fee	4-28-64	D2450-270
C1256	D. Fine, et ux				Fee	8-20-64	D2597-234
C1257	H. Thompson, et ux				Fee	8-10-65	D3010-88
C1258	H. Fraser, et al				Fee	2-4-66	D3198-57
C1259	L. William, et al				Fee	12-3-63	D2274-681
C1260	H. Thornbson, et ux				Fee	3-26-63	D2267-499
C1261	M. Poage				Fee	4-15-65	D2869-882
C1262	H. Fraser, et al				Fee	4-2-68	D3957-870
C1277	N. Debartolo, et al				Fee Cond.	6-29-66	D3351-238
C1277-1	" " "				"	"	"
Rel 743	St. to Culver City				Rel Par. 2	1-29-70	R3361-407
Rel 744	" " "				Rel Par. 1	6-7-71	R3360-561
D-C1249	St. to Park Aviation Trailer Pk.				D.D.	11-25-66	D3491-543
D-C1256	St. to H. Fraser, et al				D.D.	8-7-68	D4093-326
D-C1261	St. to I. Magge, et ux				D.D.	6-6-68	D4024-439
D-C1259	St. to H. Fraser, et ux				D.D.	5-23-66	D3382-846
RW-3225	So. Calif. Edison						Unrecorded

LEGEND

▲ Area includes Supports

4' DIA.
AREA 12.566
COLUMN DETAIL
No Scale

TYPICAL SECTION
Ground to Soffit Clearance
Not to Scale

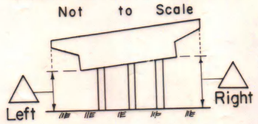

FREEWAY LEASE AREA

PARCEL NO.	AREA * GROSS ▲	BRIDGE ▲	GROSS MINUS BRIDGE ▲	SUPPORTS	15' BUFFER STRIP	OUTSIDE 15' BUFFER STRIP	
FLA 90-4	19,023	16438	2724	138	2724	0	-

ISSUE DATE

STATE OF CALIFORNIA
BUSINESS & TRANSPORTATION AGENCY
DEPARTMENT OF TRANSPORTATION
FREEWAY LEASE AREA
APPRAISAL MAP NO. 25380-C
07-FLA-90-4
(07-LA-90-2.8)

50 0 50
RWPE LEONARD
DATE 9-19-74
SR FOLKINS

LEGEND: ACCESS DENIED ✦ EXCLUDES STREET AREA
* AREA IN SQUARE FEET UNLESS OTHERWISE NOTED
( ) PREVIOUS RECORD DATA

Ref. Map F2142-1 Inv. Map. 25758-C