B.P.R. REG. NO.	STATE	FEDERAL PROJECT NO.	EFFECTIVE DATE	SHEET NO.	TOTAL SHEETS
7	CALIF.			5	6

DISTRICT R/W AGENT | BUREAU OF PUBLIC ROADS | DATE

CITY OF LOS ANGELES

Portion of Lot No 6

PADERA TRACT

M. B. 16 - 38

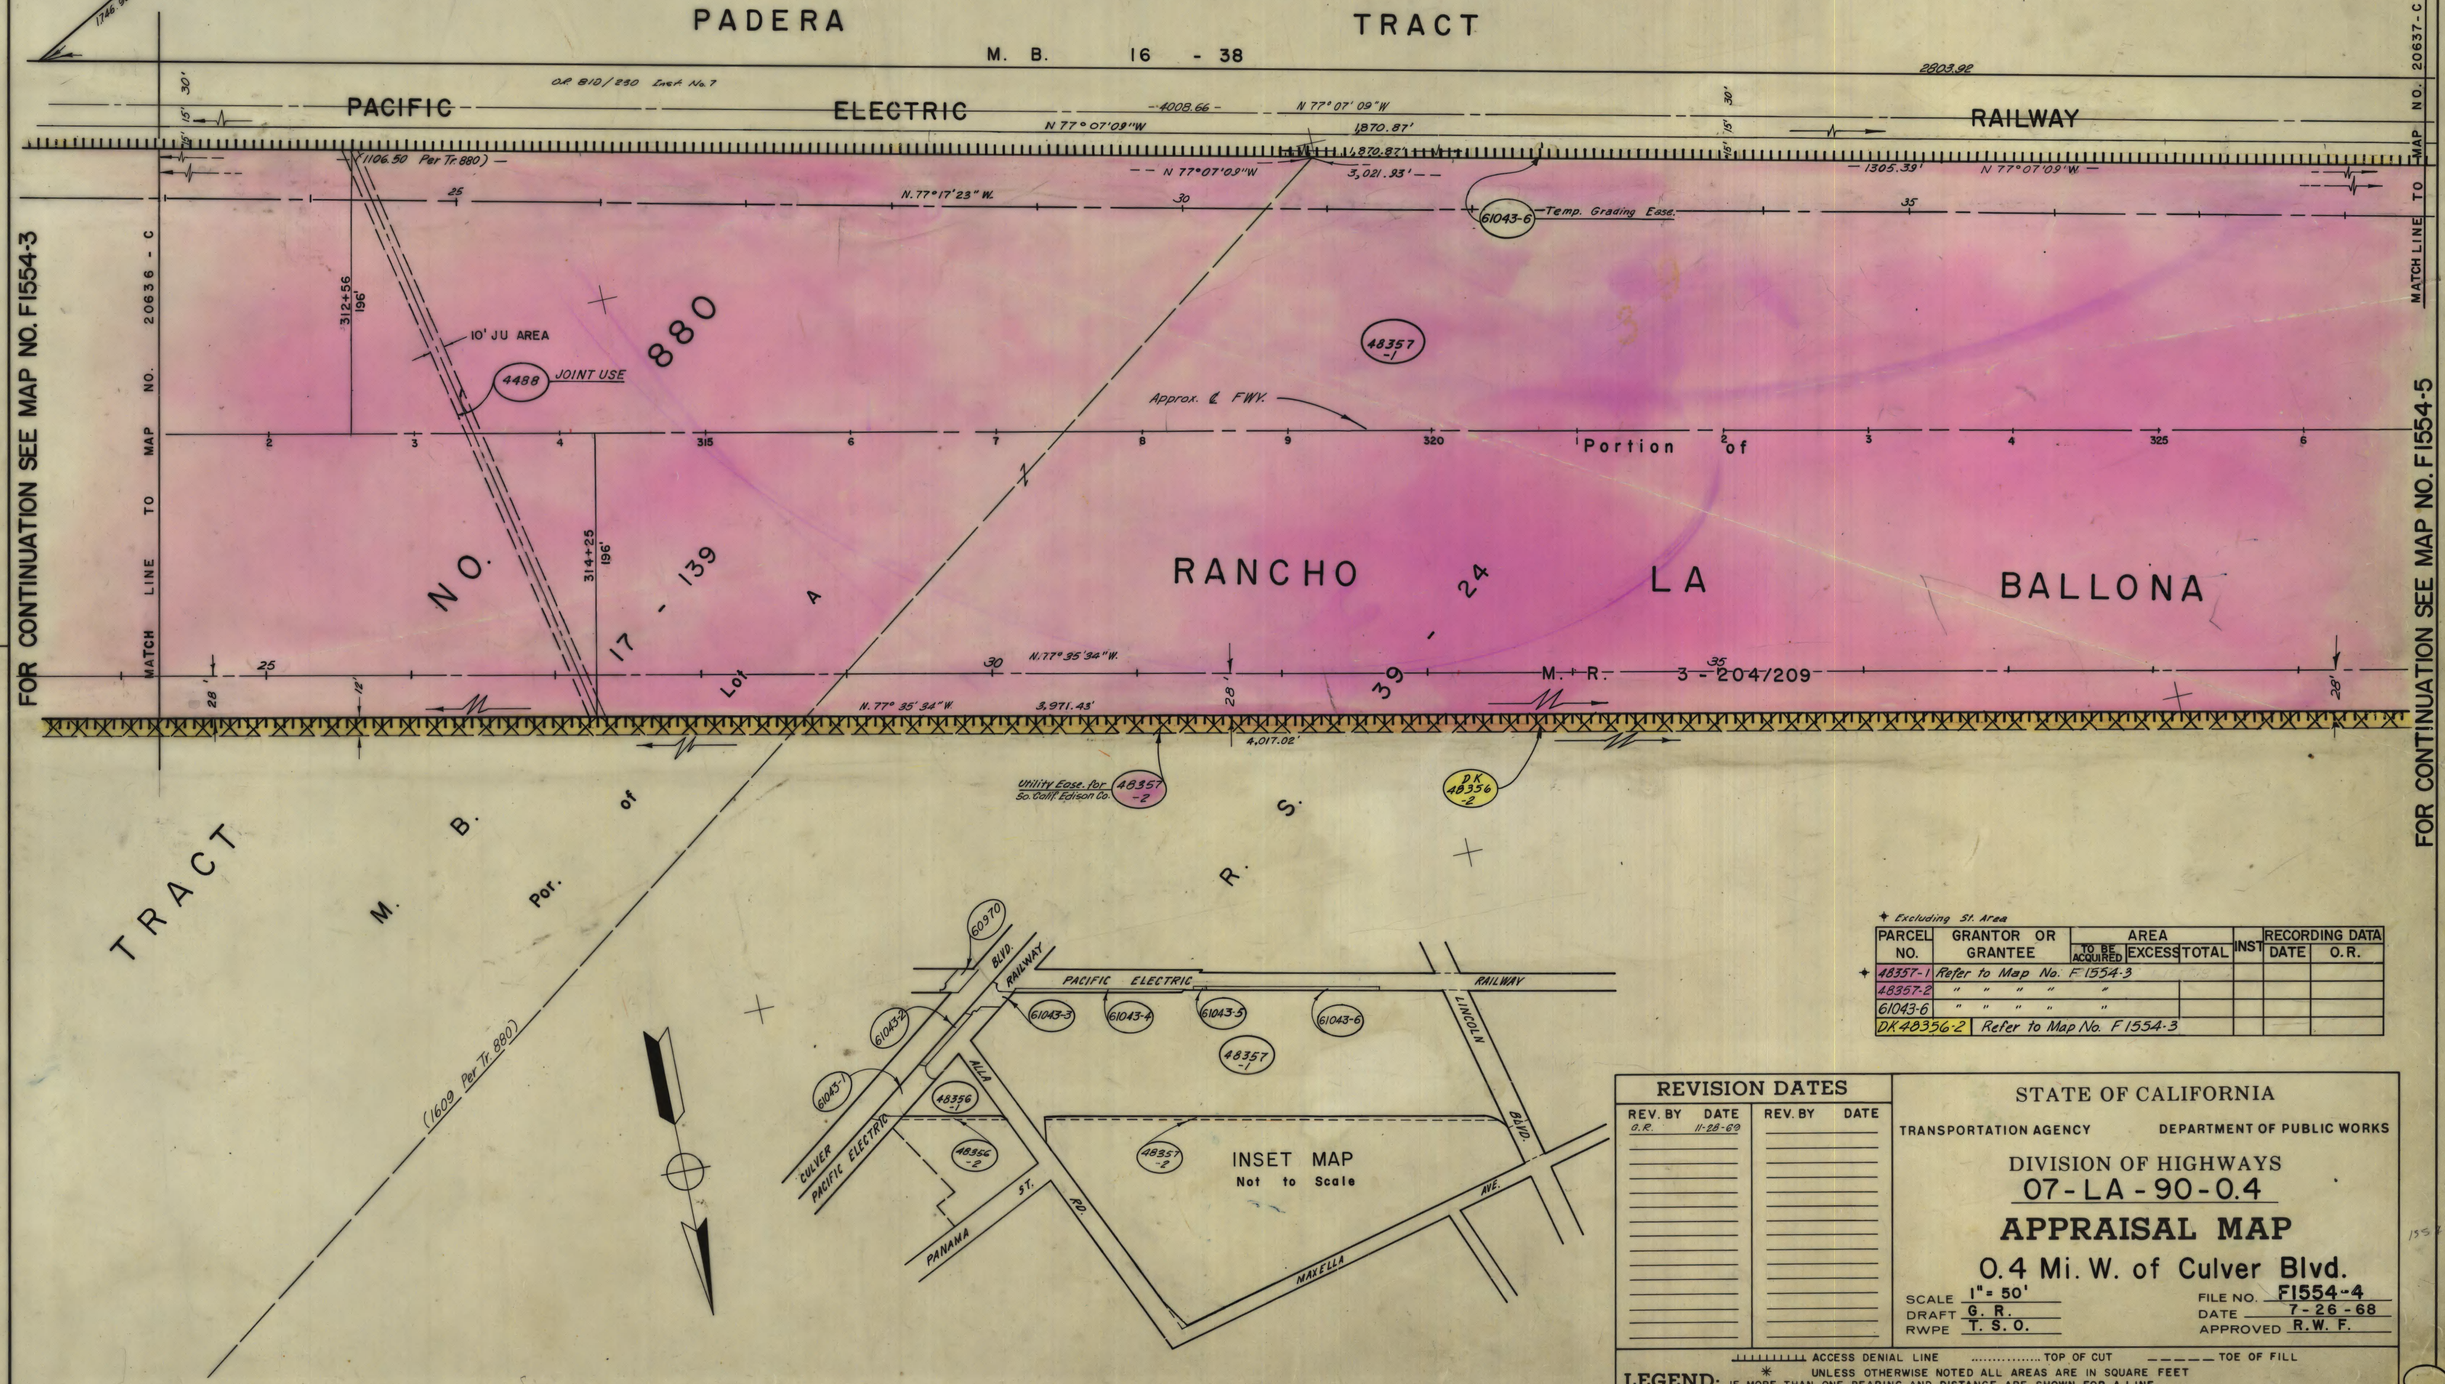

✦ Excluding St. Area

PARCEL NO.	GRANTOR OR GRANTEE	AREA TO BE ACQUIRED	AREA EXCESS	AREA TOTAL	INST	RECORDING DATA DATE	RECORDING DATA O.R.
✦ 48357-1	Refer to Map No. F1554-3						
48357-2	" " " " "						
61043-6	" " " " "						
DK 48356-2	Refer to Map No. F1554-3						

REVISION DATES

REV. BY	DATE	REV. BY	DATE
O.R.	11-28-69		

STATE OF CALIFORNIA

TRANSPORTATION AGENCY — DEPARTMENT OF PUBLIC WORKS

DIVISION OF HIGHWAYS

07-LA-90-0.4

APPRAISAL MAP

0.4 Mi. W. of Culver Blvd.

SCALE 1" = 50'
DRAFT G. R.
RWPE T. S. O.

FILE NO. F1554-4
DATE 7-26-68
APPROVED R.W.F.

LEGEND: ACCESS DENIAL LINE ..... TOP OF CUT — — — — TOE OF FILL

* UNLESS OTHERWISE NOTED ALL AREAS ARE IN SQUARE FEET
IF MORE THAN ONE BEARING AND DISTANCE ARE SHOWN FOR A LINE, THE ONE IN PARENTHESES IS PREVIOUS RECORD

1554-4

20635-C

~~20635-C~~