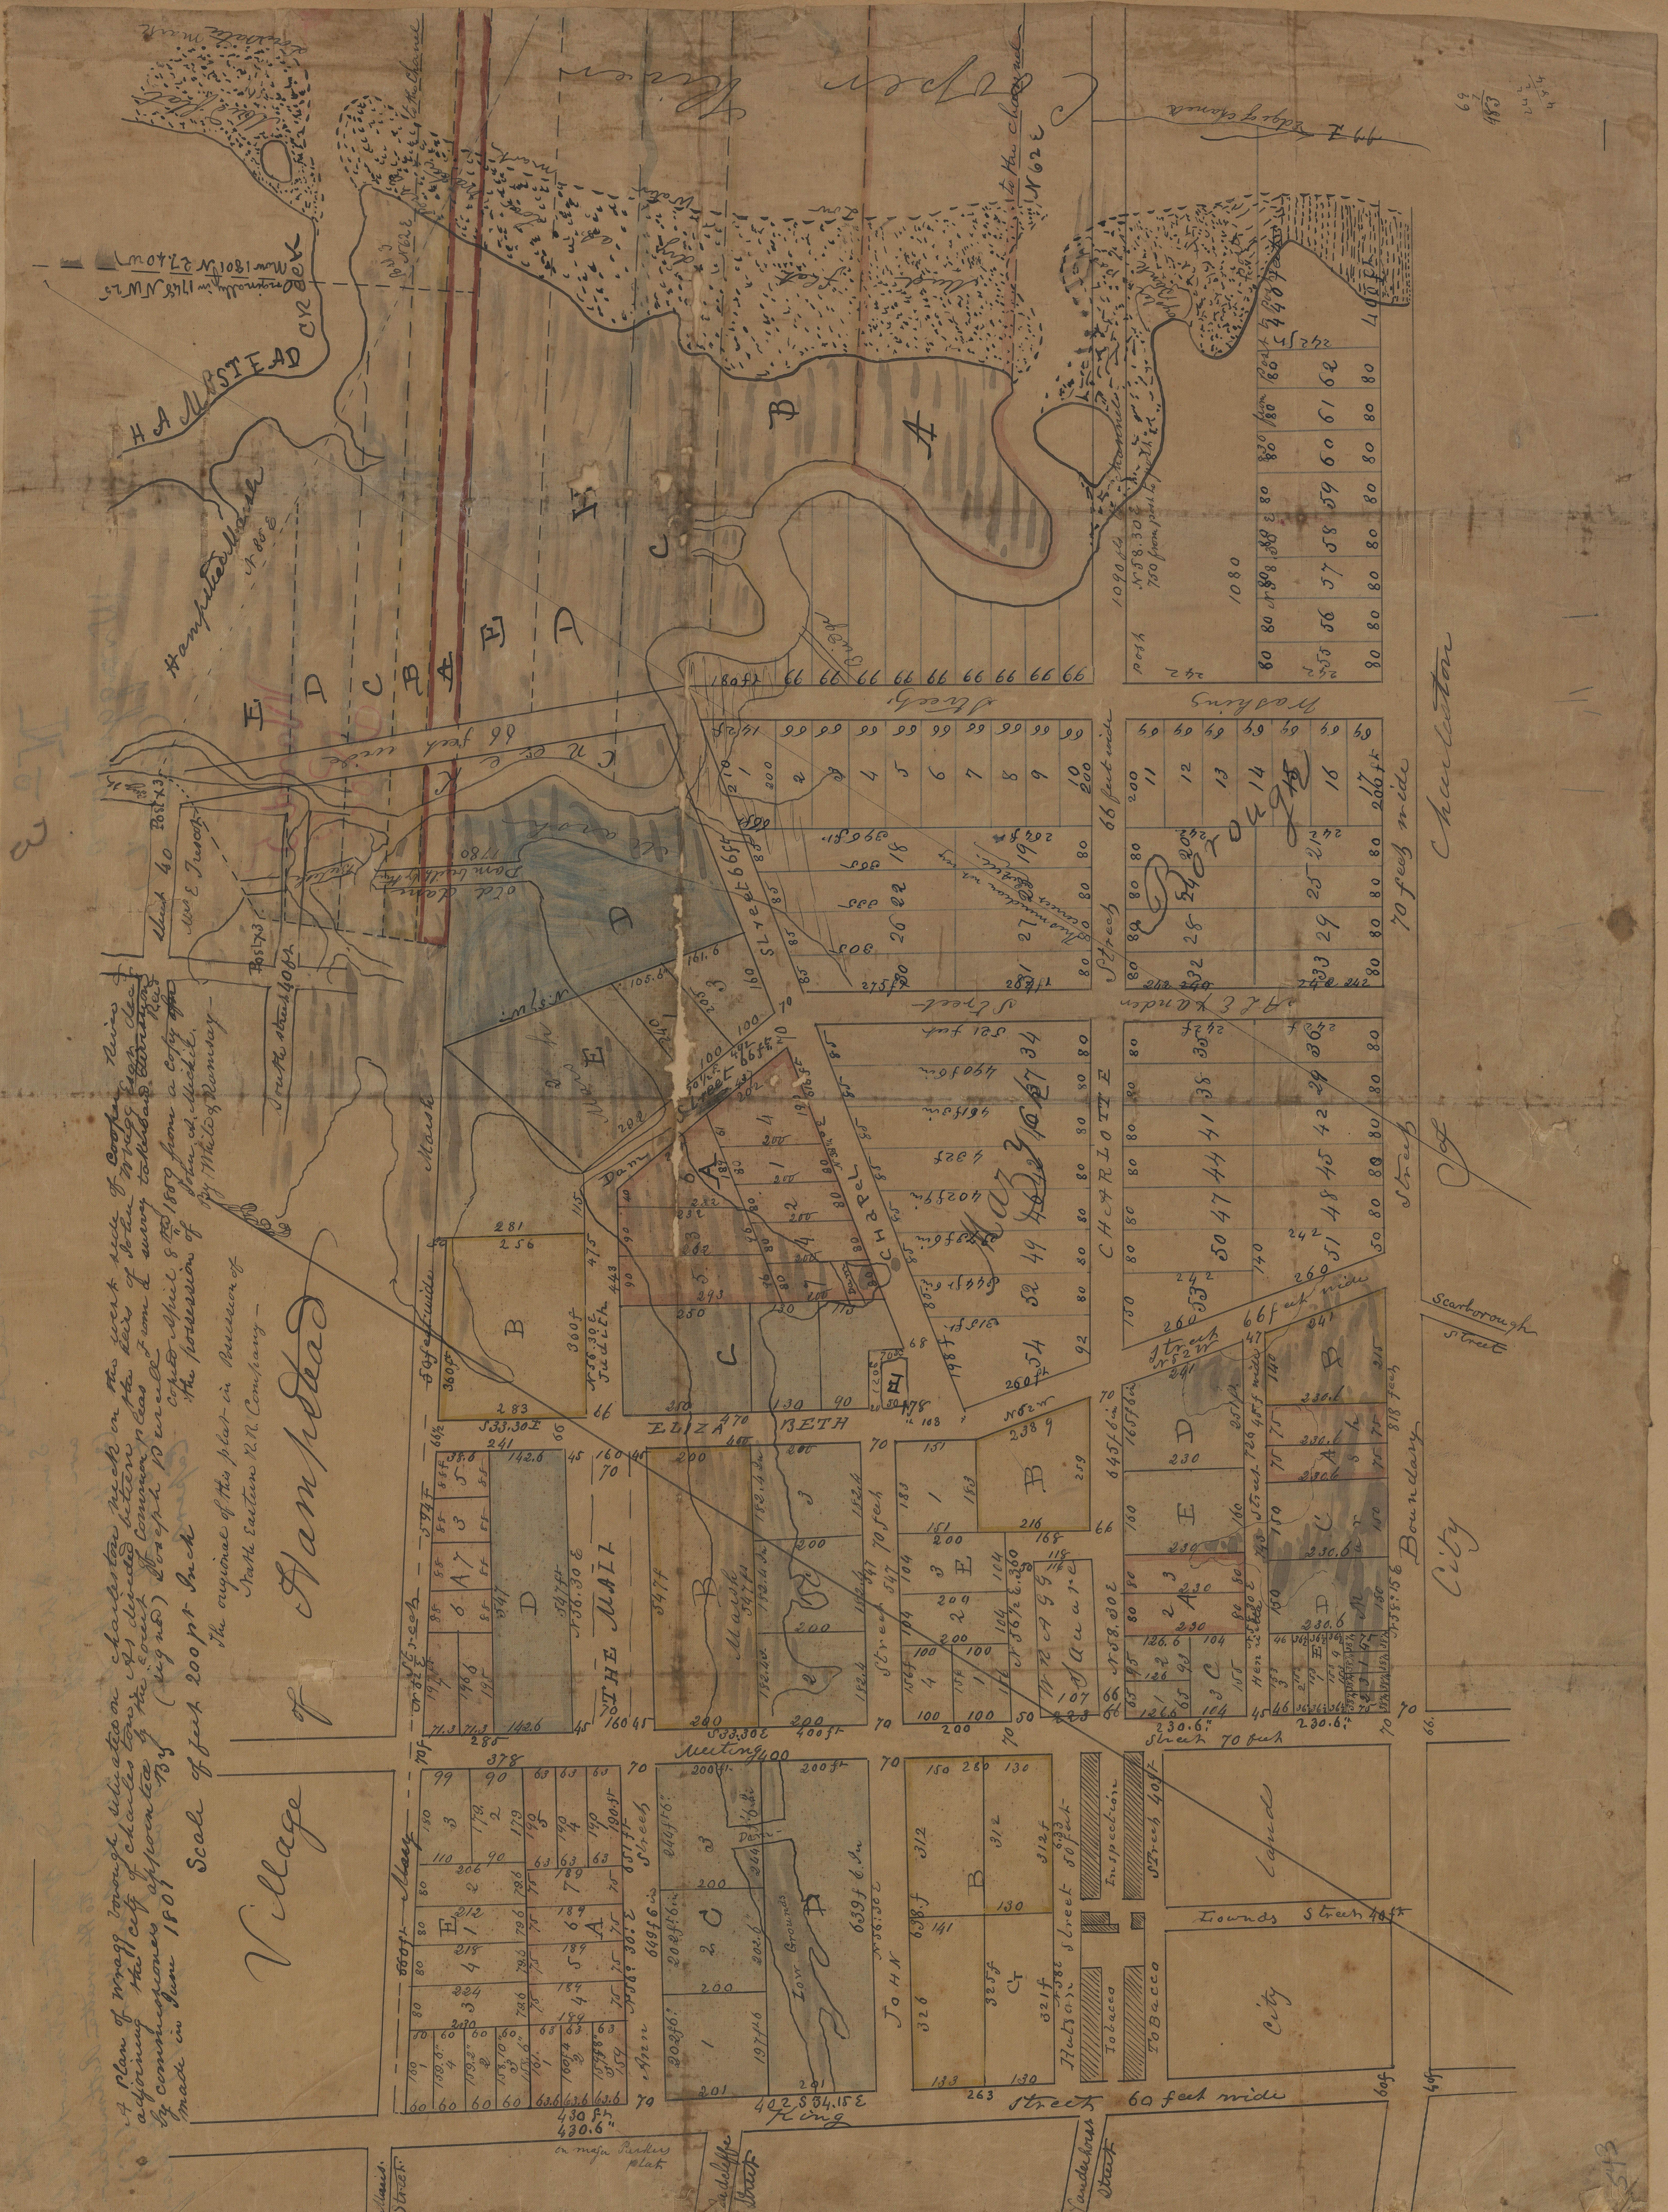
A plan of Wragg borough situated on Charleston neck on the west side of Cooper River adjoining the City of Charleston As devided between the heirs of John Wragg Esqr. decd by commissioners appointed by the Court of Common pleas from a survey taken by Joseph Purcell (signed) Joseph Purcell
made in June 1801
copied April 8th 1809 from a copy of John A Michel the possession of
By White & Ramsay
Scale of feet 200 pr Inch
The original of this plat in Possession of North Eastern R.R. Company
Village of Hampstead
HAMSTEAD CREEK
Hampstead Marsh
Cooper River
Originally in 1748 N W 25
Now 1801 N 27.40 W
Street 66 feet wide
old dam
Dam built by Mr. 1780
South street 40 ft
Mrs E Tresco
THE MALL
ELIZA BETH
CHARLOTTE
CHAPEL Street 66 ft
Judith
Mary Street
Ann Street
Meeting
JOHN
King Street 60 feet wide
Wragg Square
Borough
Inspection
Tobacco
Hutson Street 50 feet
Street 40 ft
Lownds Street 40 ft
Street 70 feet
Henrietta Street
Boundary Street
Scarborough Street
70 feet wide
Alexander Street
Charleston
City Land
City
Radcliffe Street
Vanderhorst Street
Mary Street
on maj. Parkers plat