B.P.R. REG. NO.	STATE	FEDERAL PROJECT NO.	EFFECTIVE DATE	SHEET NO.	TOTAL SHEETS
7	CALIF.				

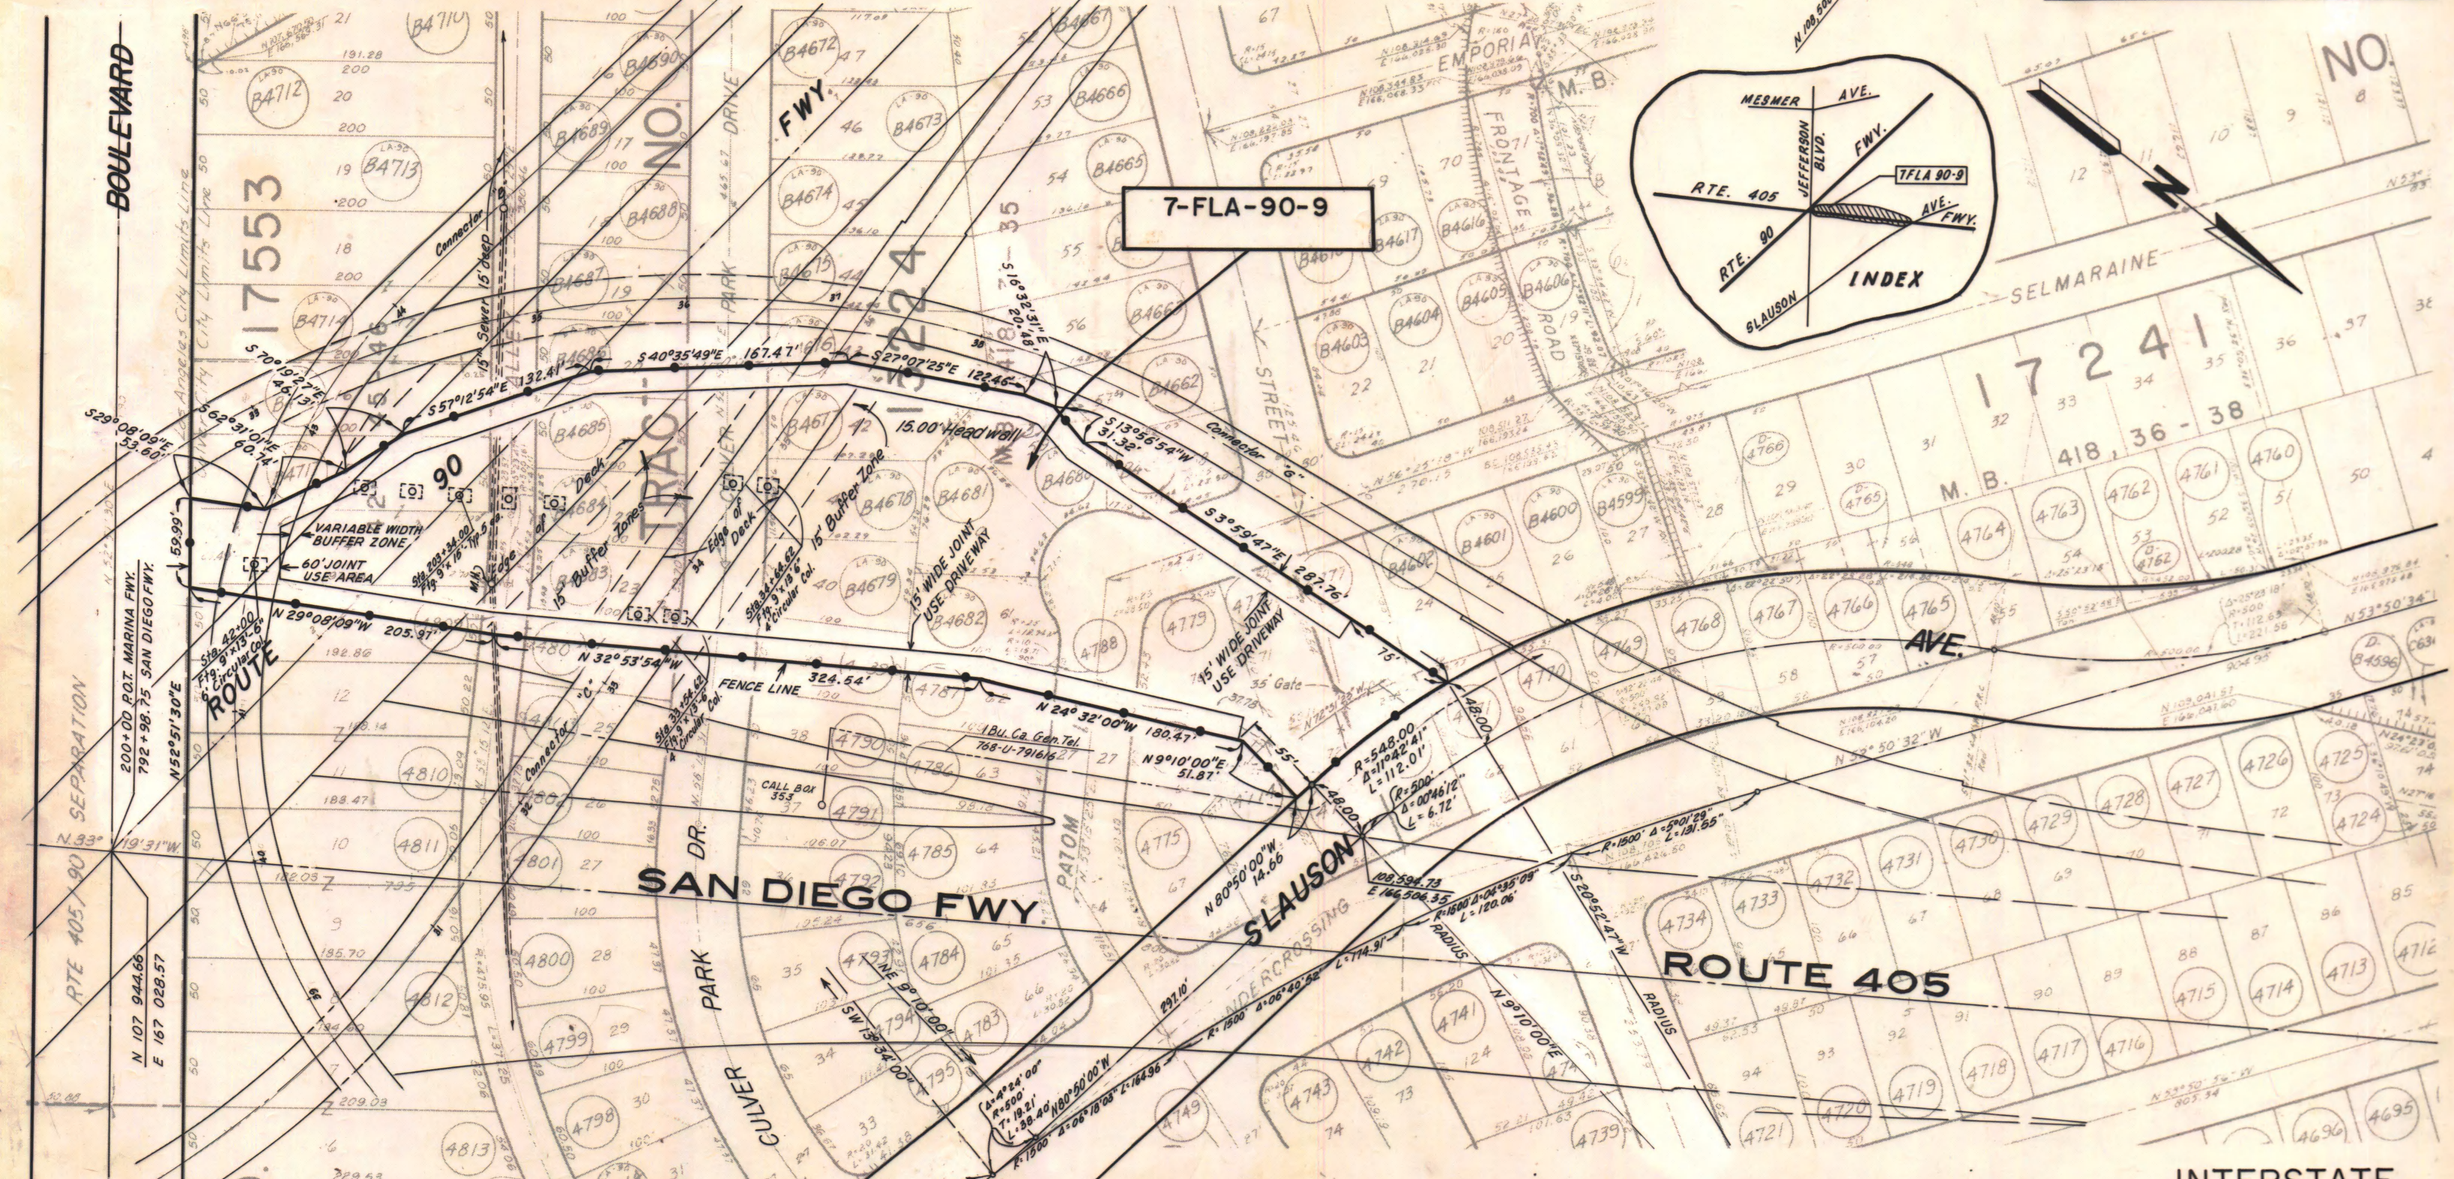

LEGEND

▲ Area includes Supports

TYPICAL SECTION

Ground to Soffit Clearance

Not to Scale

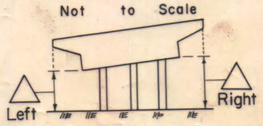

FREEWAY LEASE AREA

PARCEL NO.	LESSEE	AREA * GROSS ▲	BRIDGE ▲	GROSS MINUS BRIDGE ▲	SUPPORTS	15' BUFFER STRIP	OUTSIDE 15' BUFFER STRIP	JOINT USE DRIVEWAY
7-FLA 90-9		122,616	35,507	87,109	107	9,205	77,904	25,166

INTERSTATE

STATE OF CALIFORNIA
BUSINESS & TRANSPORTATION AGENCY
DEPARTMENT OF TRANSPORTATION

FREEWAY LEASE AREA
APPRAISAL MAP NO. 25117-C

7-FLA-90-9

07-LA-90/405-2.5/26.1

50 0 50

ISSUE DATE	
RK	9-20-73
R.D.	11-3-76
P.S.	8-8-78
B.J.K.	9-12-78
EM	9-20-78

DATE 8-8-78
RWPE KILMURRAY
SR MOSELEY

LEGEND: ACCESS DENIED ✦ EXCLUDES STREET AREA
* AREA IN SQUARE FEET UNLESS OTHERWISE NOTED
( ) PREVIOUS RECORD DATA

Ref. Map F1928, Inv. FLA 25520-C